



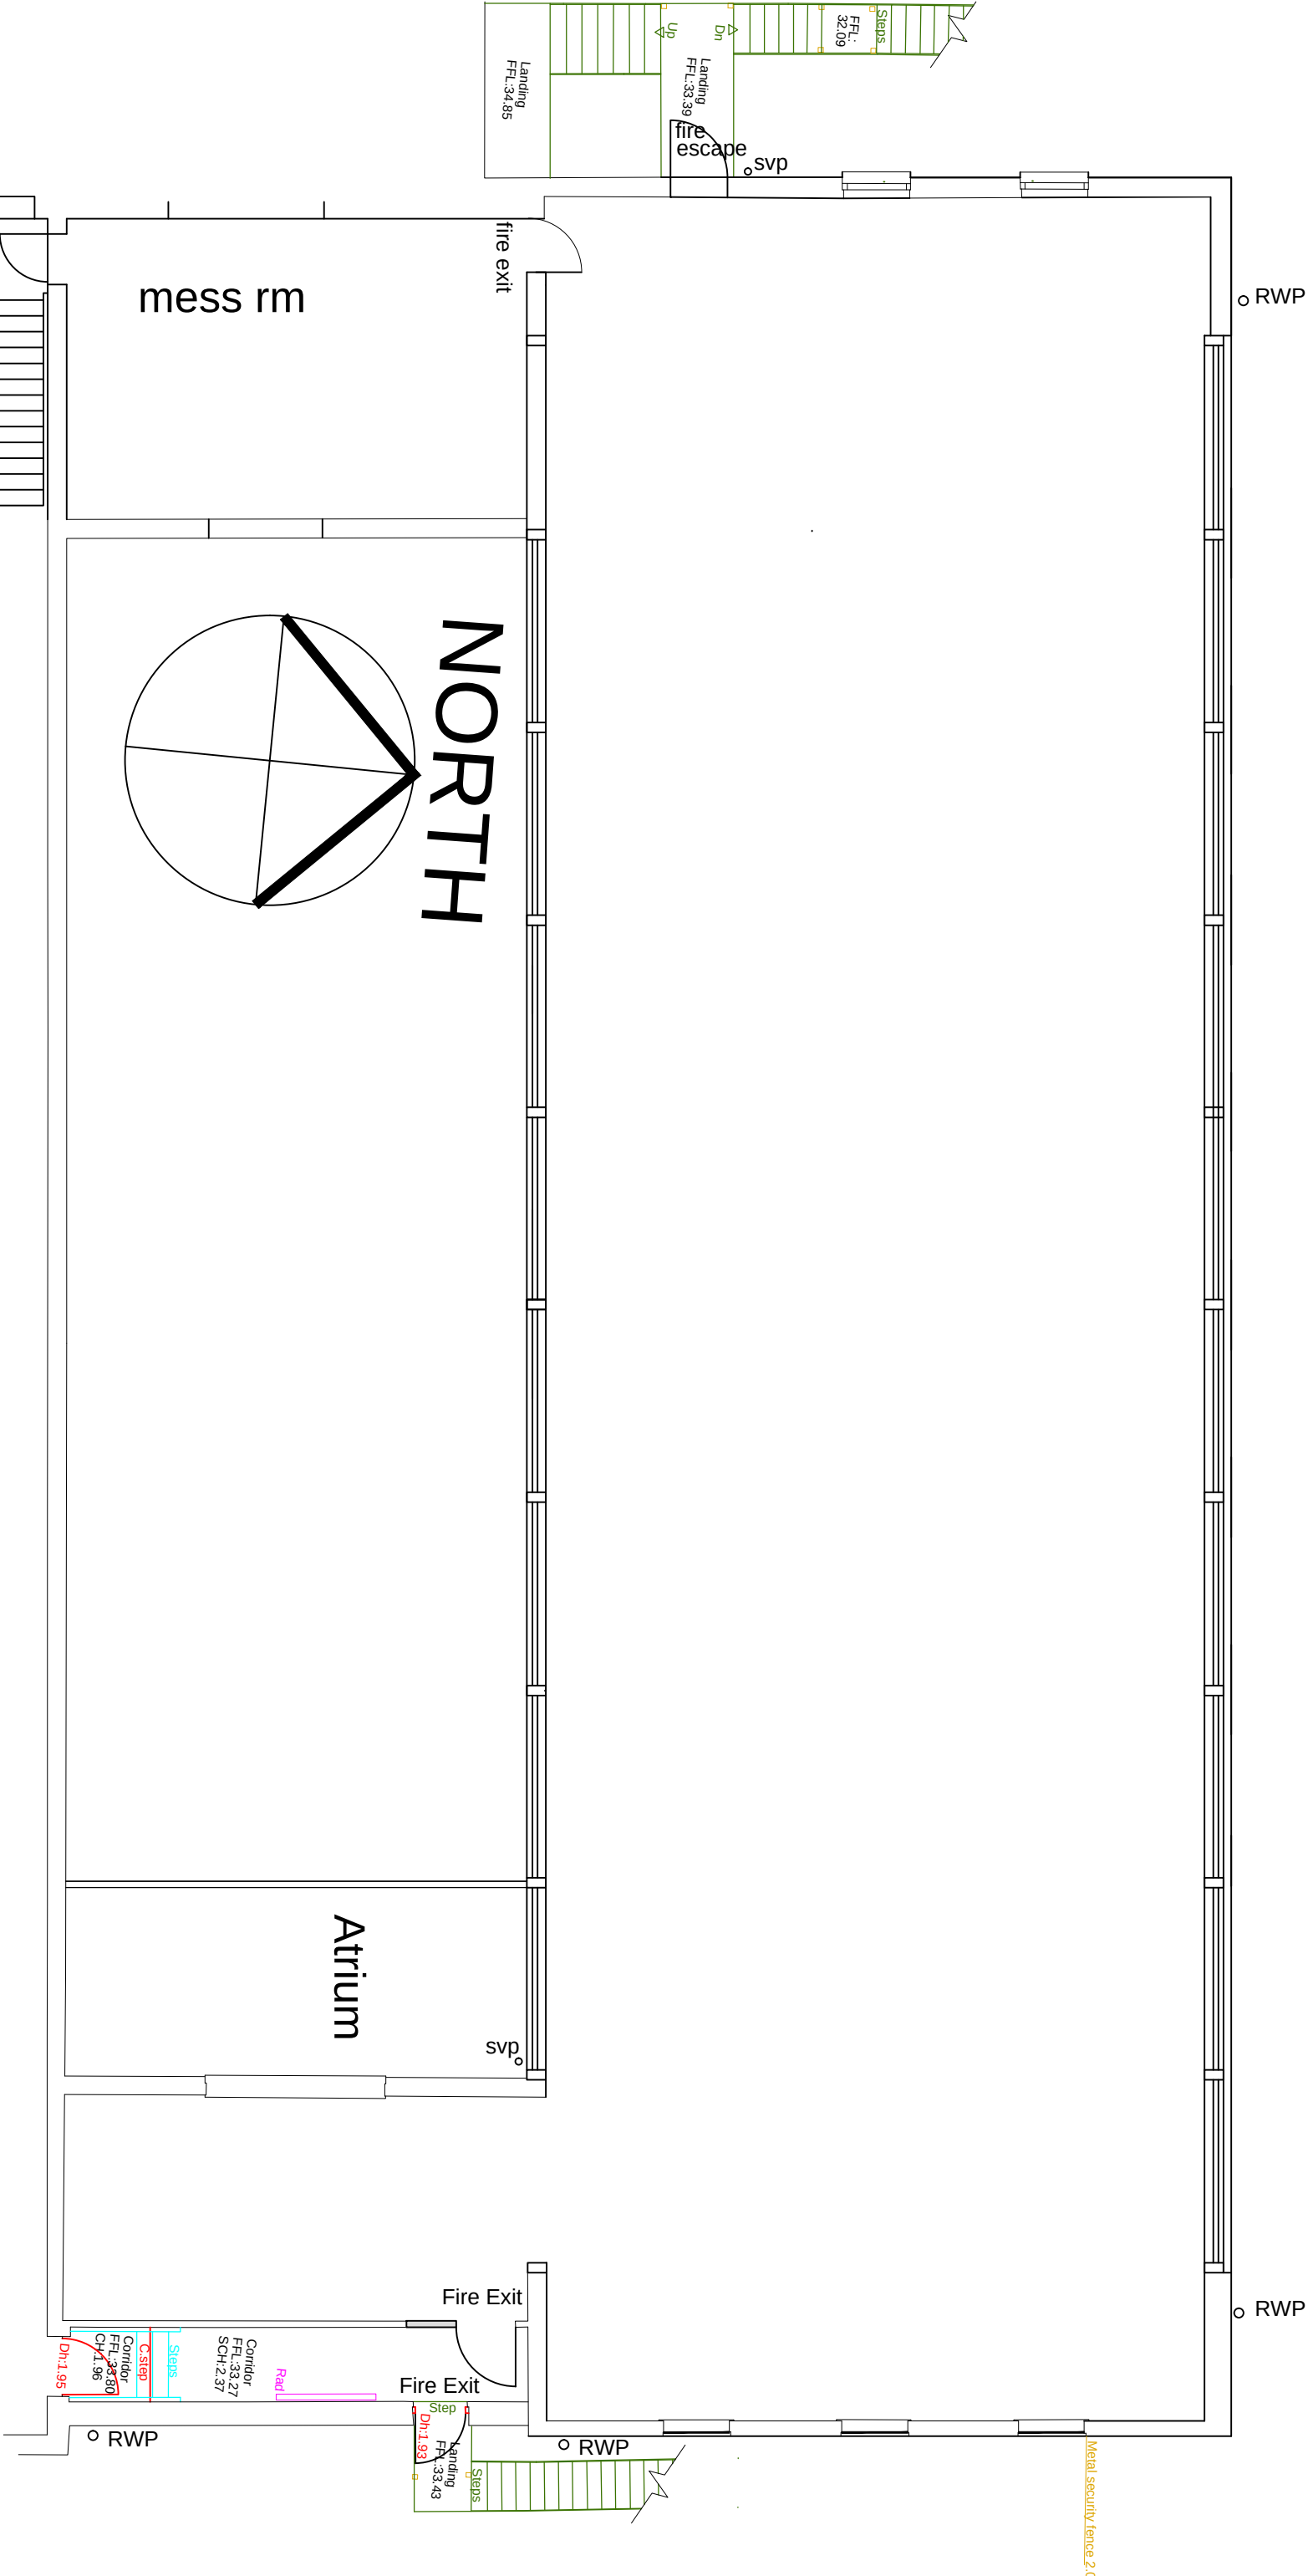

EXISTING FIRST FLOOR PLAN

UNIT 7

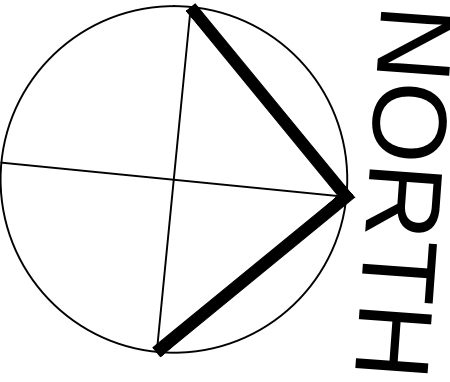

Braybon-223-2080-R3

Scale: A3 at 1:100

