


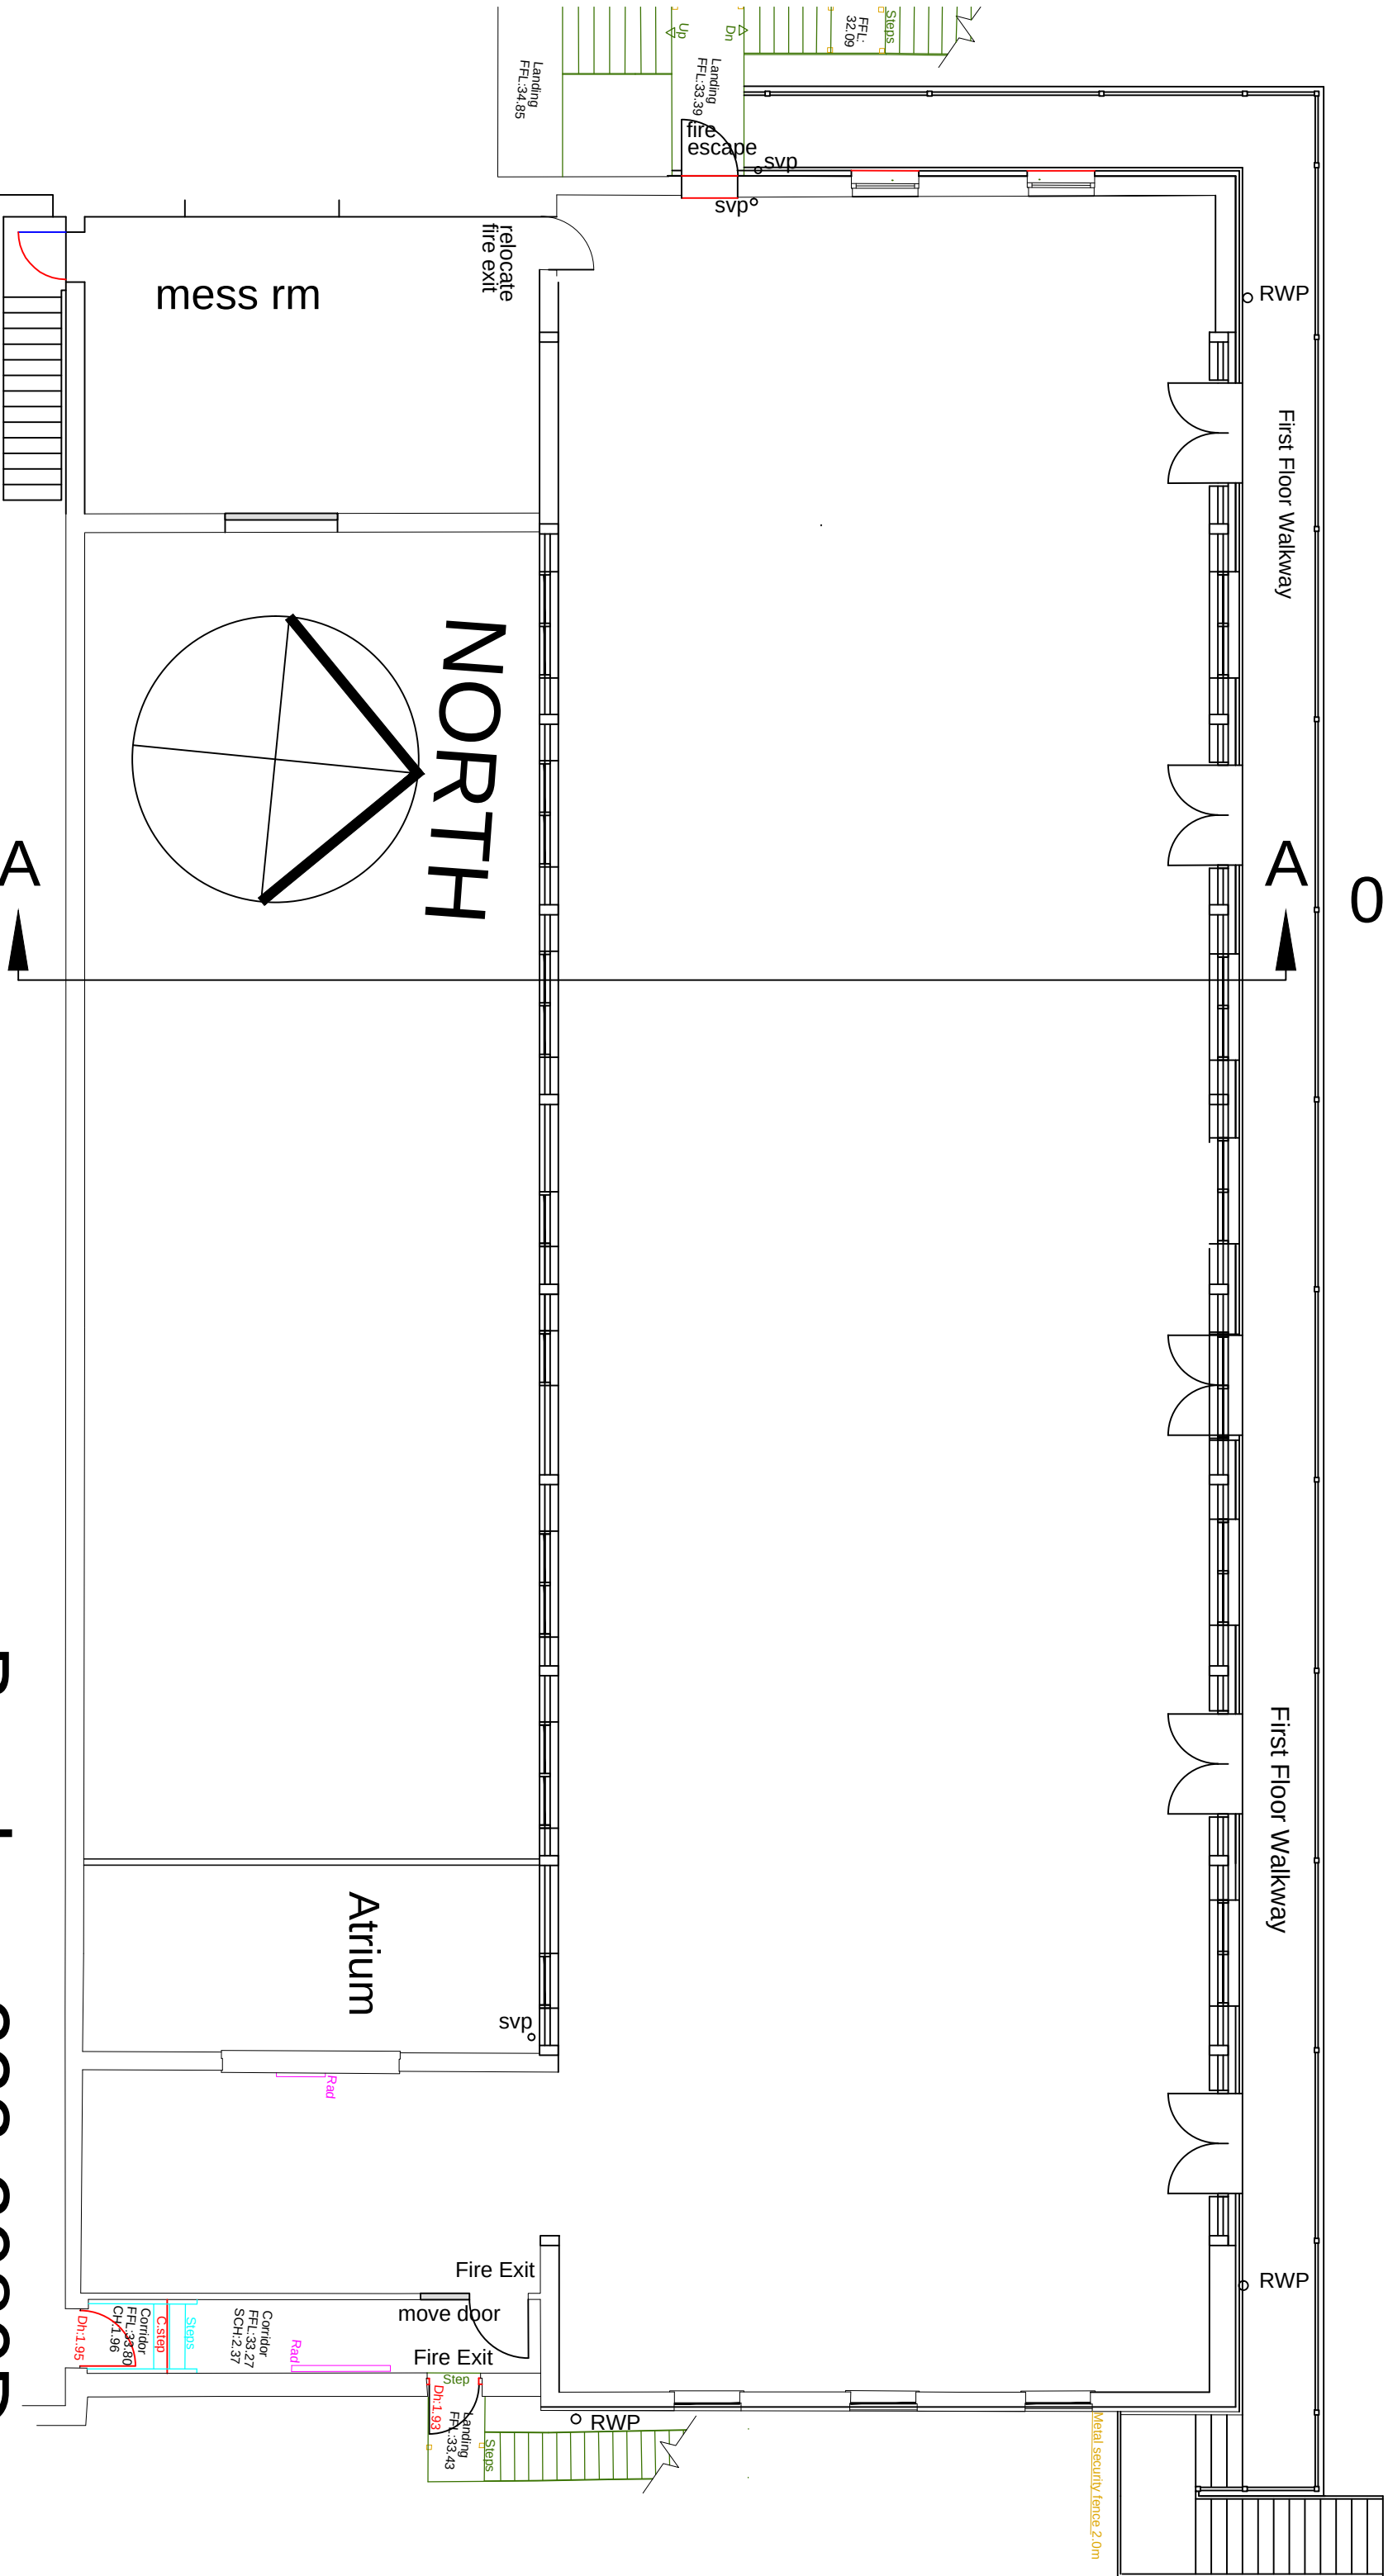

PROPOSED FIRST FLOOR PLAN

UNIT 7

Braybon-223-2080D

Scale: A3 at 1:100

