


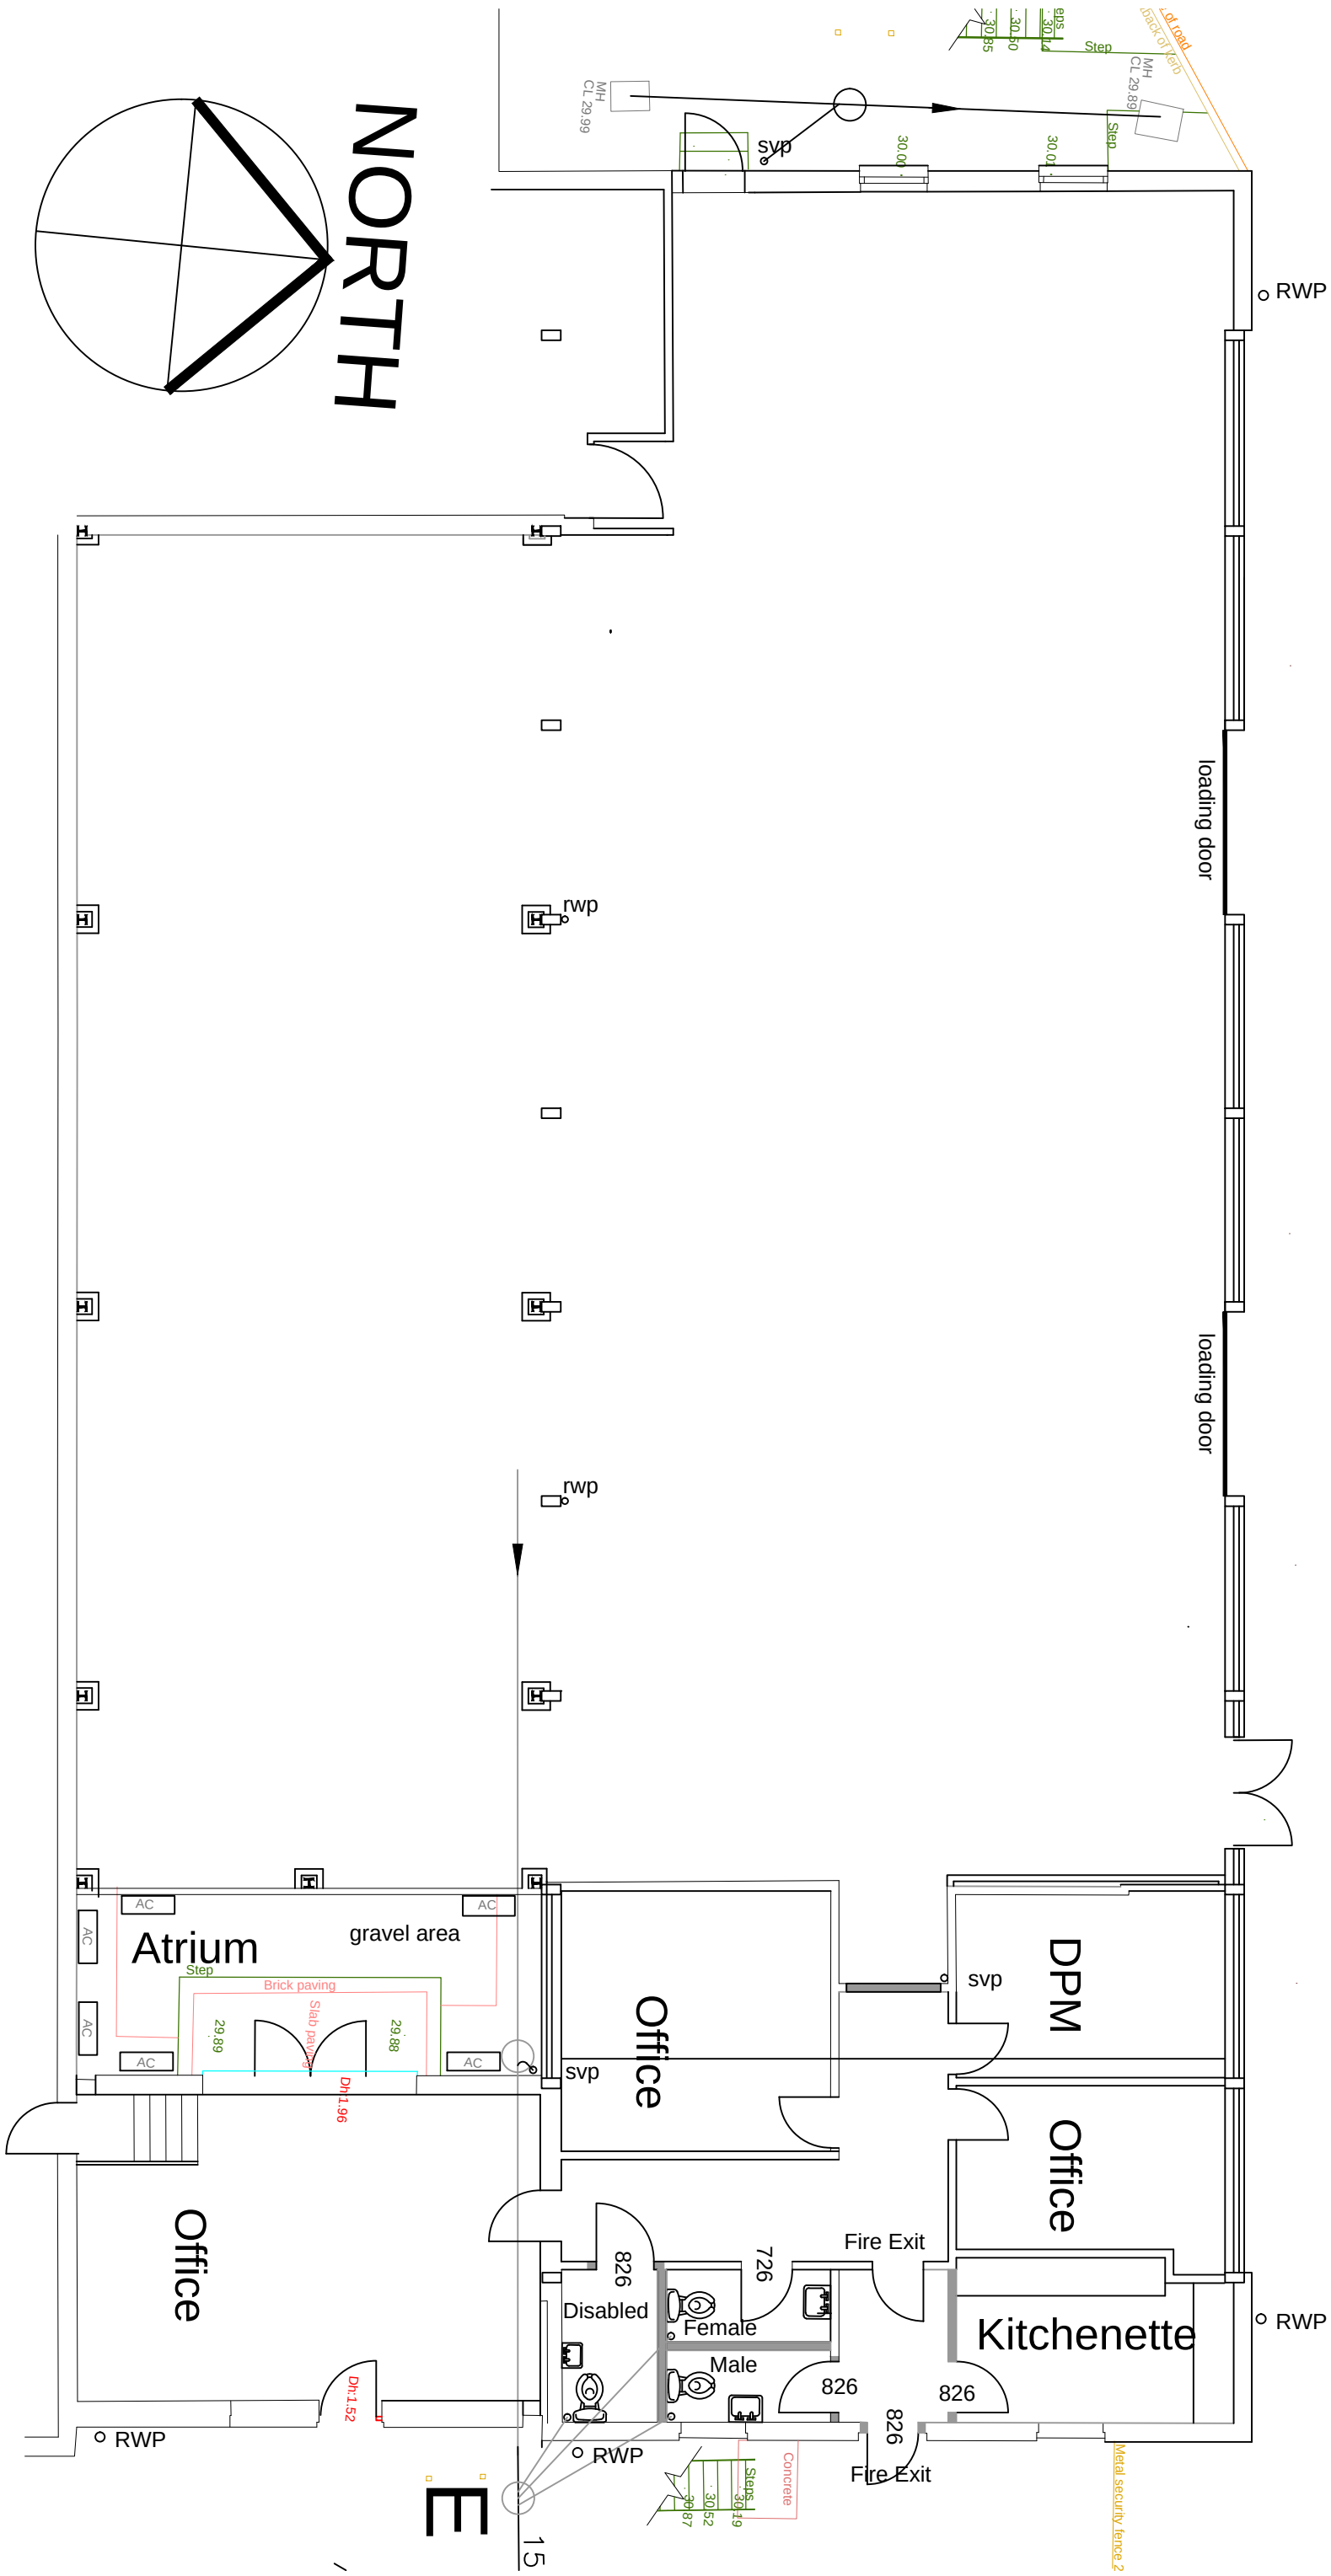

EXISTING GROUND FLOOR PLAN

Braybon-223-2090-R4

UNIT 7

Scale: A3 at 1:100

