
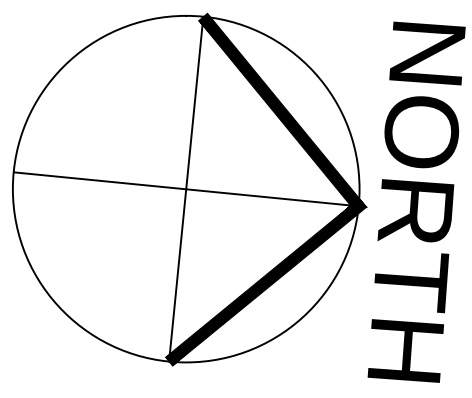



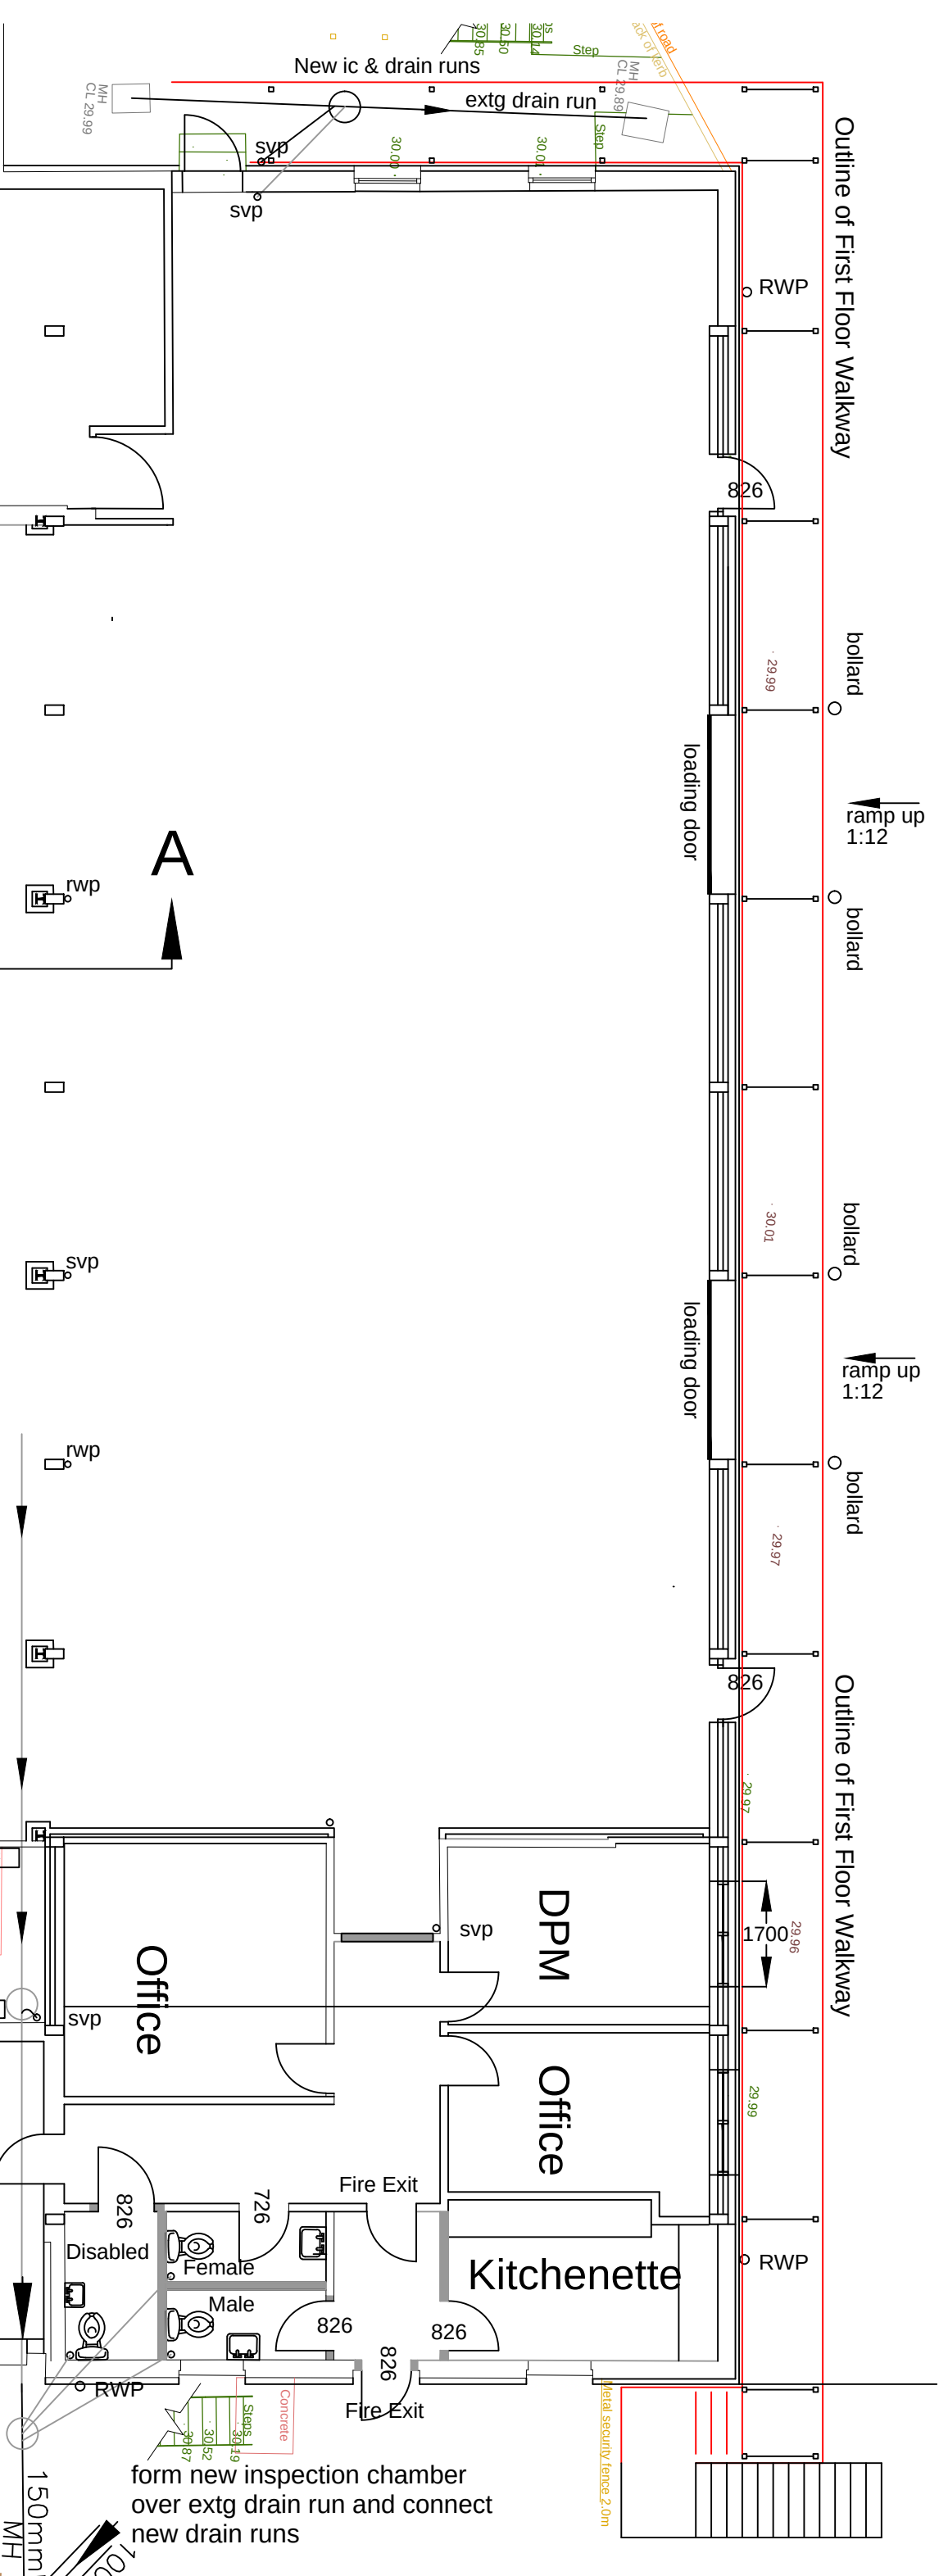


A

PROPOSED GROUND FLOOR PLAN

UNIT 7

Braybon-223-2090E
Scale: A3 at 1:100

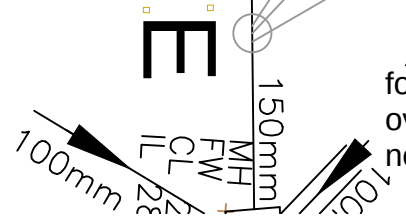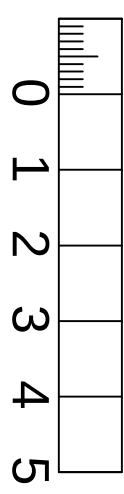

form new inspection chamber over extg drain run and connect new drain runs