



Unit 7

Unit 5

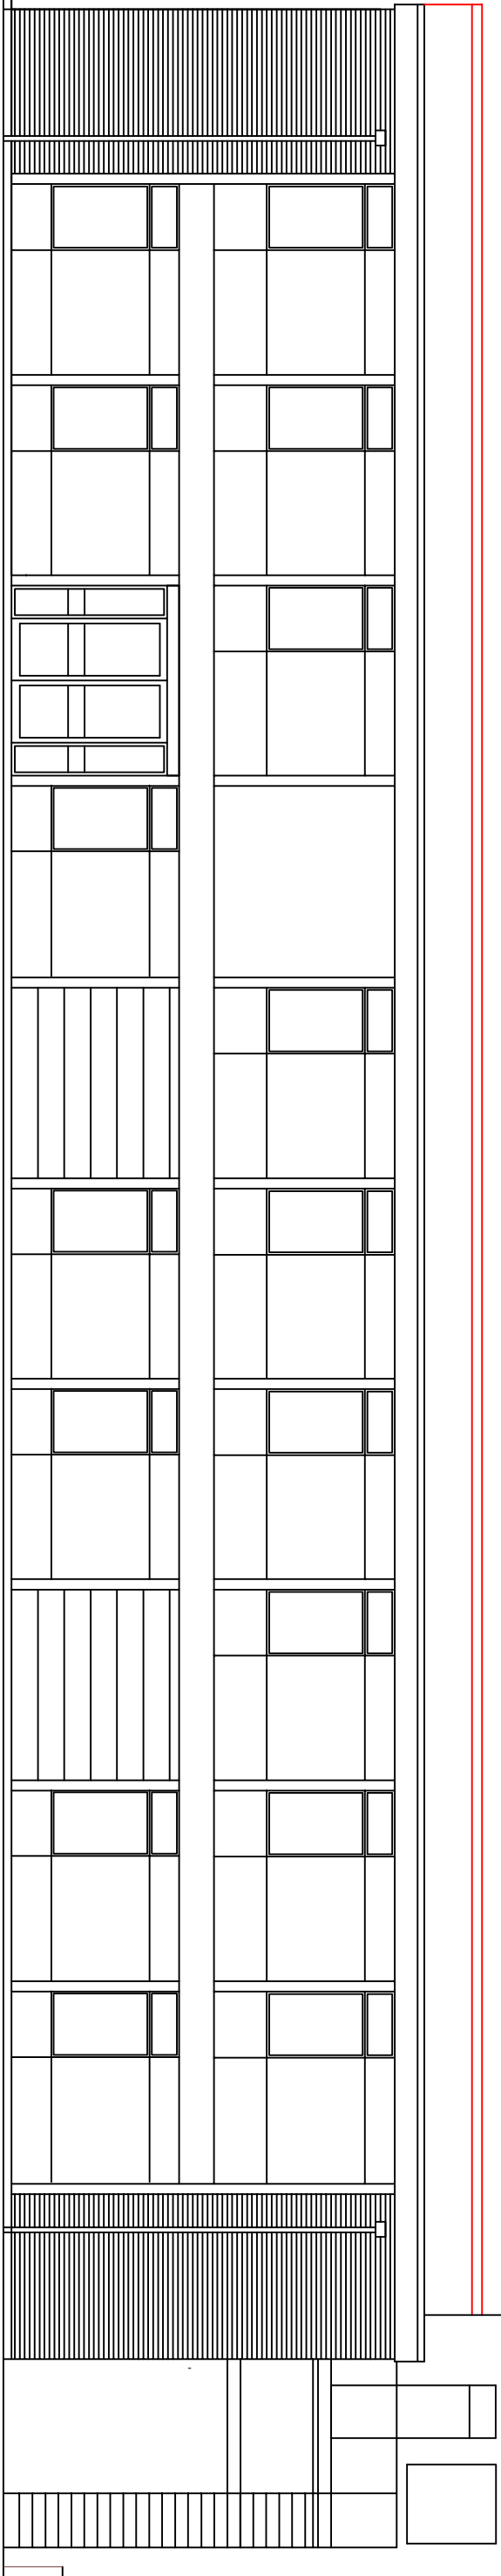


NORTH ELEVATION

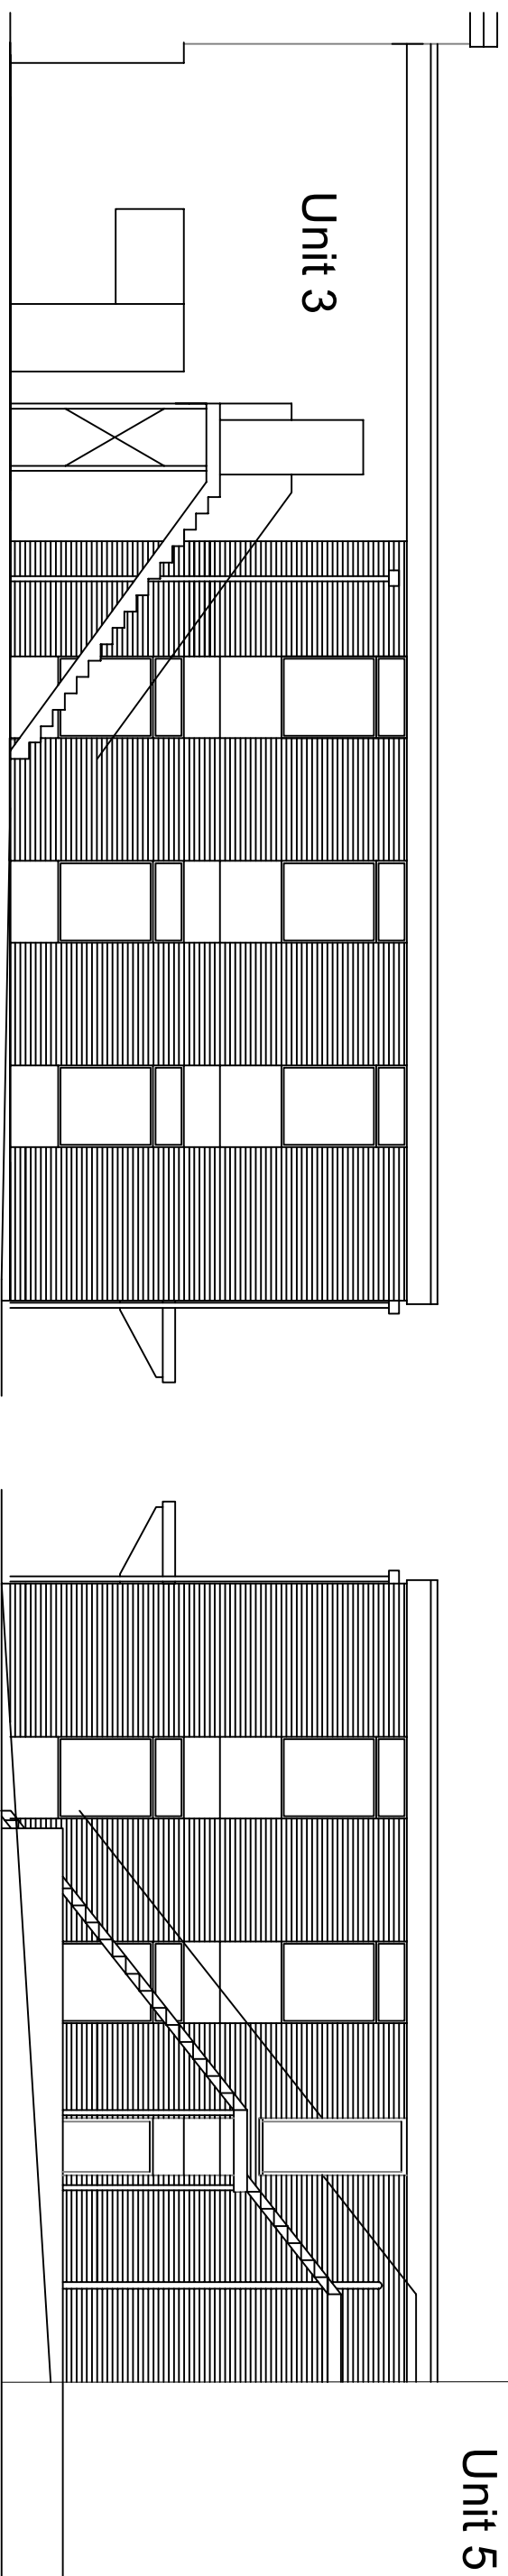

EAST ELEVATION

WEST ELEVATION

Braybon-223-3000-R1-Existing Elevations

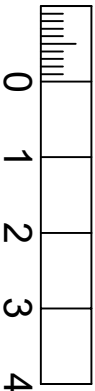

scale: 1-100 @ A3