
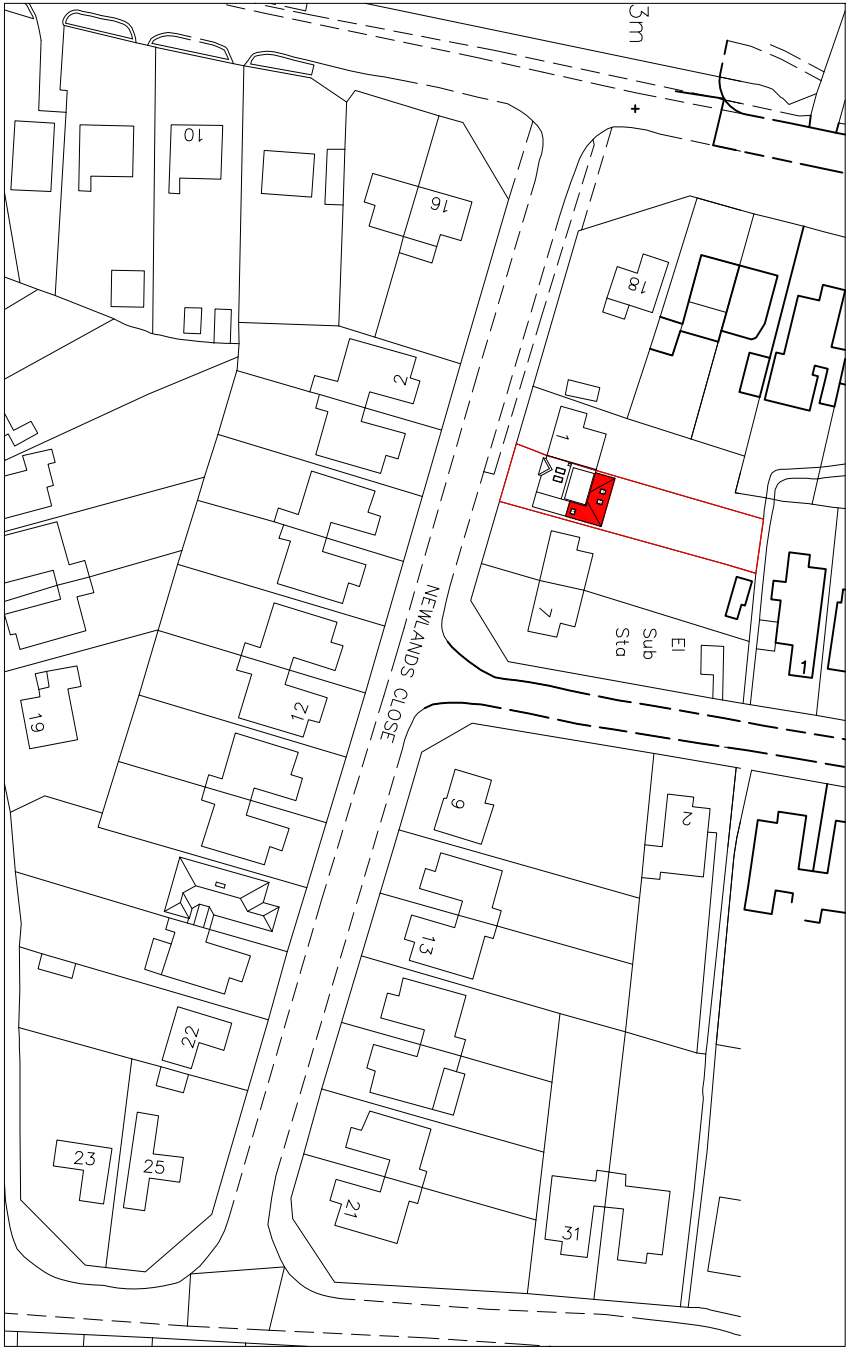
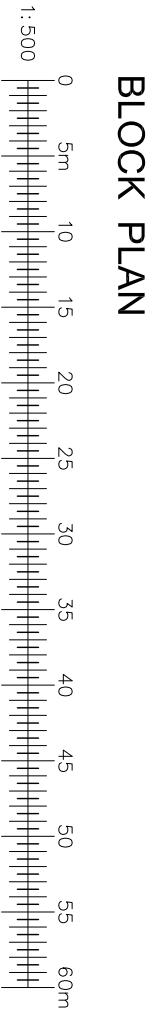
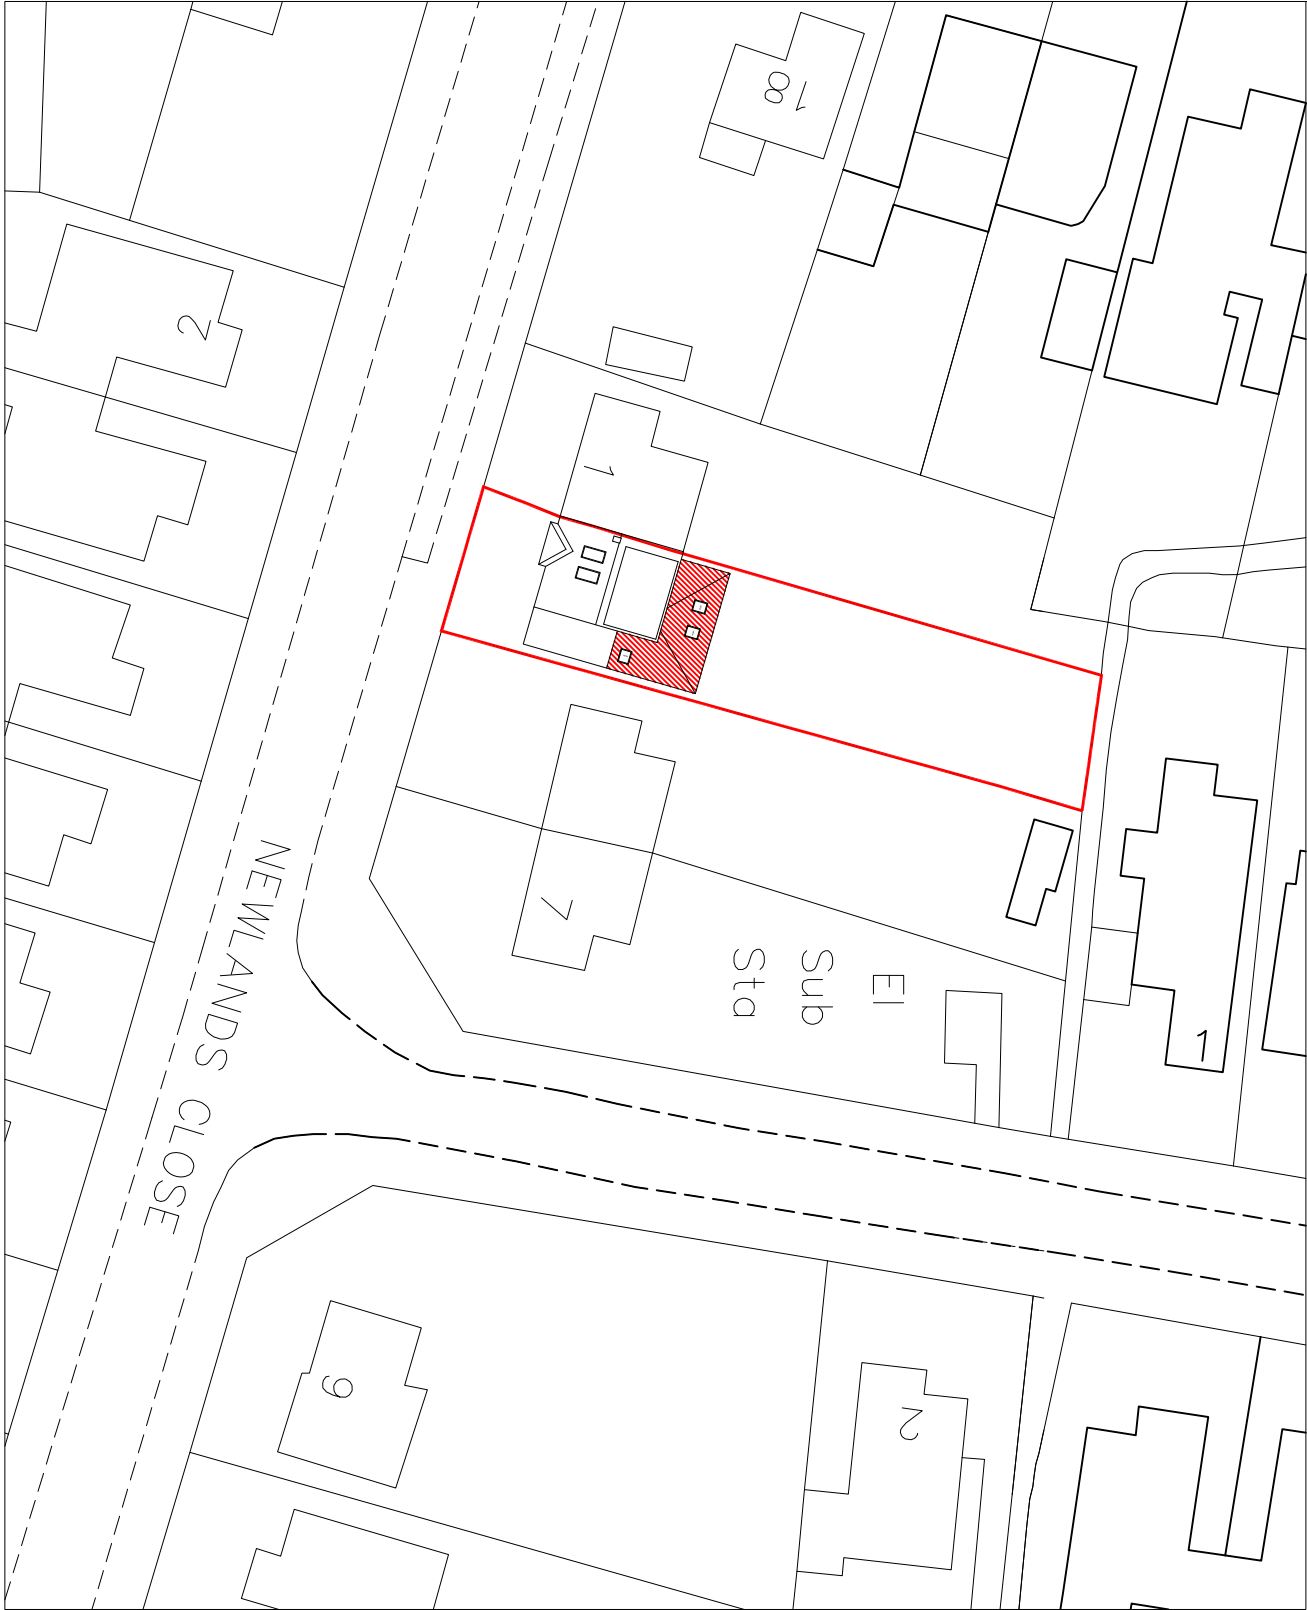


Rev.	Description.	Date.

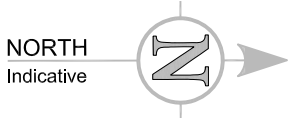

aps
Architectural Consultants

Tel: (01273) 946576
email: info@apsussex.co.uk

© This drawing is the copyright of DPS Sussex Ltd. and shall not be reproduced in whole or in part without their express permission

Site: 3 NEWLANDS CLOSE

KEYMER

HASSOCKS BN6 8BG

Drawing Title: BLOCK & LOCATION PLAN

Drawing No. 3NCH.005

Rev.

Scale: 1:500, 1:1250 @ A3

Date: October 2024

Drawn: DPS Sussex Ltd