


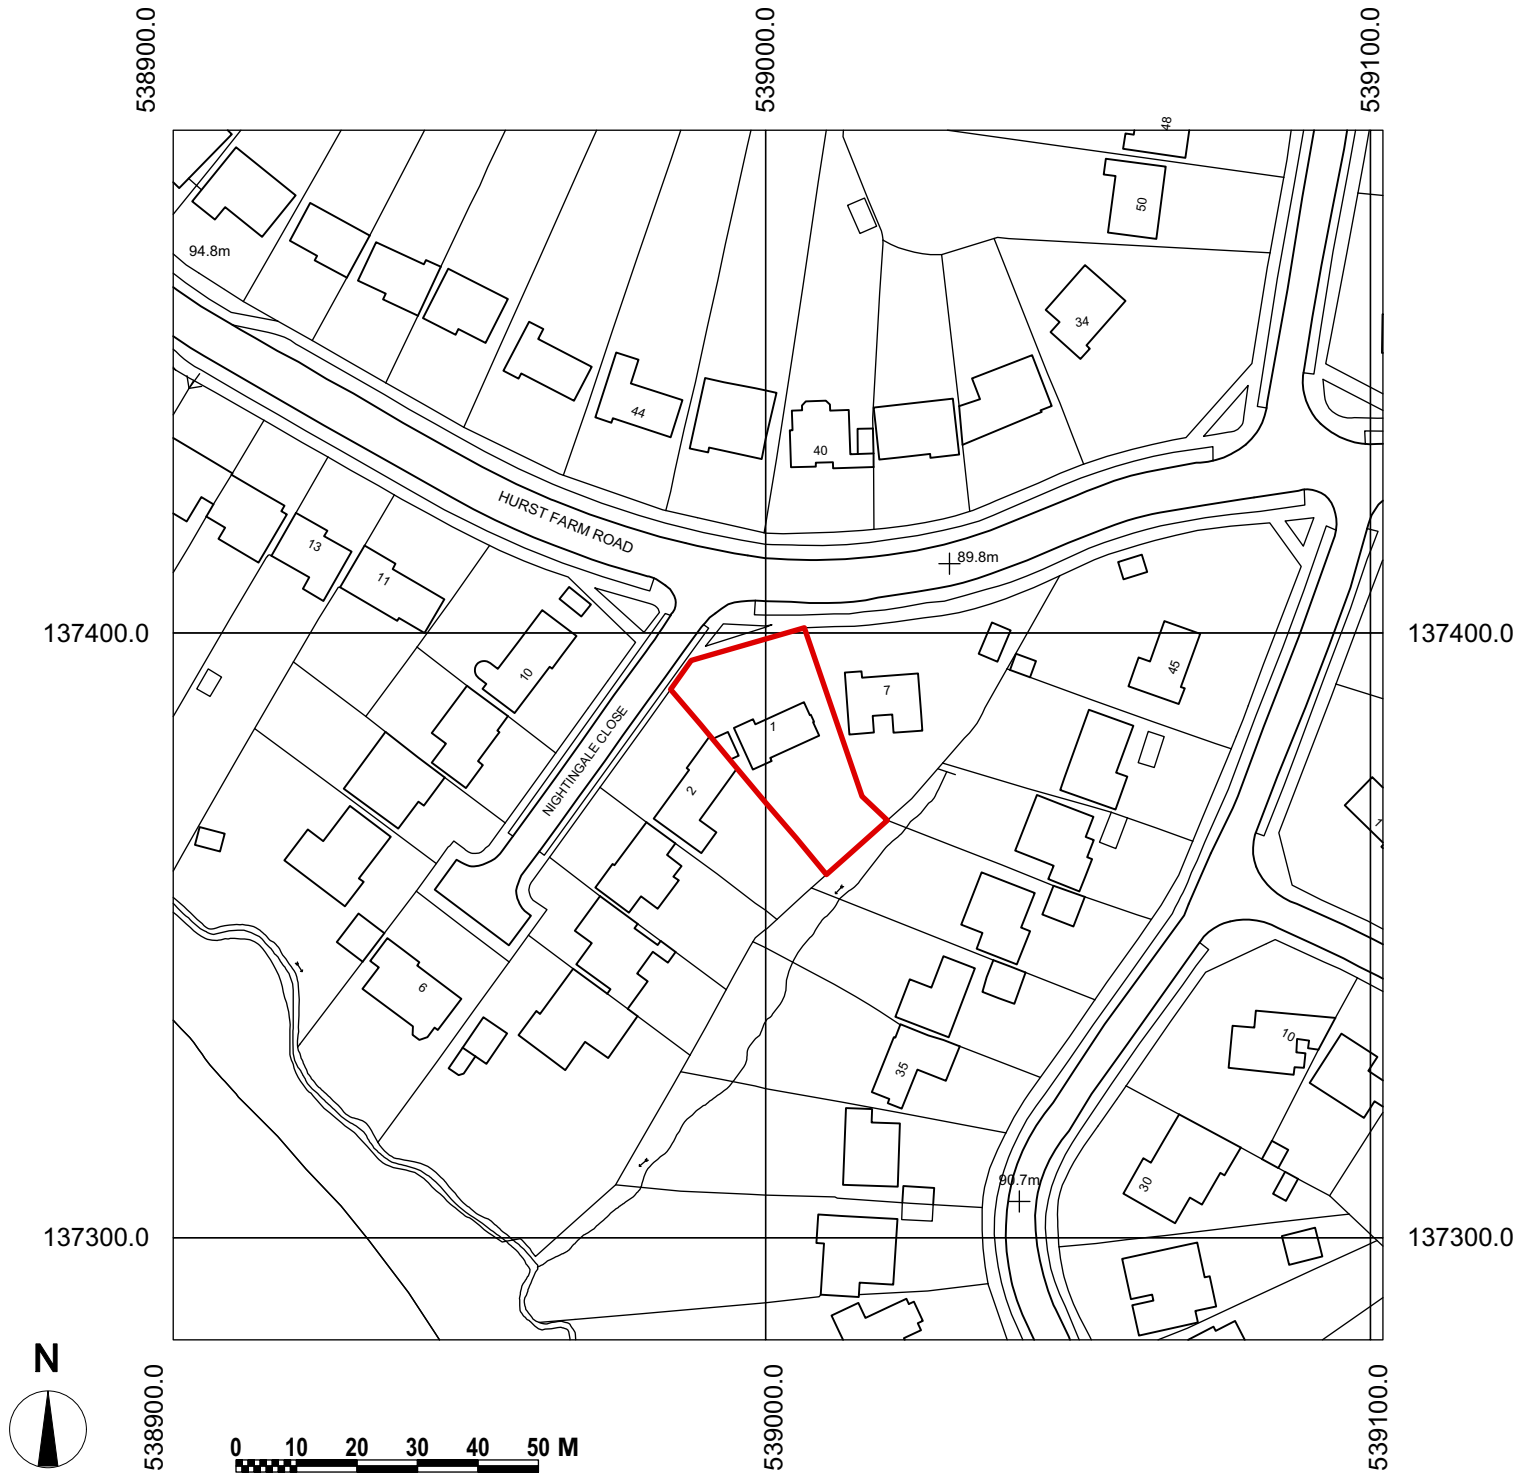

MAJ Architects LLP.
Copyright reserved.
Use figured dimensions only.
Do not scale from this drawing.
All levels and dimensions to be checked on site by contractor. Any discrepancy to be verified by the Architect before proceeding.
Drawing to be read in conjunction with all relevant MAJ drawings and specification clauses.
The Contractor and relevant fabricated products to be built to current British and European Standards.
This drawing must not be used for Land Transfer unless stated as 'Conveyance'.

This drawing and its subject matter are the confidential property of MAJ Architects LLP and shall not be copied, reproduced, used or disclosed to others without the prior written authority of MAJ Architects LLP.

Notes:

Health & Safety notes:

rev	revision details	By	date
1	Issued for Planning	mj	12/11/24

status: PLANNING

client:
Mr & Mrs Puddefoot-Knaggs
1 Nightingale Close
East Grinstead RH19 4DG

project:
Extension to:
1 Nightingale Close

title:

LOCATION PLAN

scale: 1:1250 @ A3

checked: mj date: 12/11/24

originated: mj date: 12/06/23

MAJ ARCHITECTS
Andreas, Mill Lane, Felbridge, East Grinstead, RH19 2PE
Tel: 01342 323441
Email: info@majarchitects.co.uk
web: www.majarchitects.co.uk

drawing number: D23162_A_1000 revision: P1