


Site Plan - 1-500 - Extension

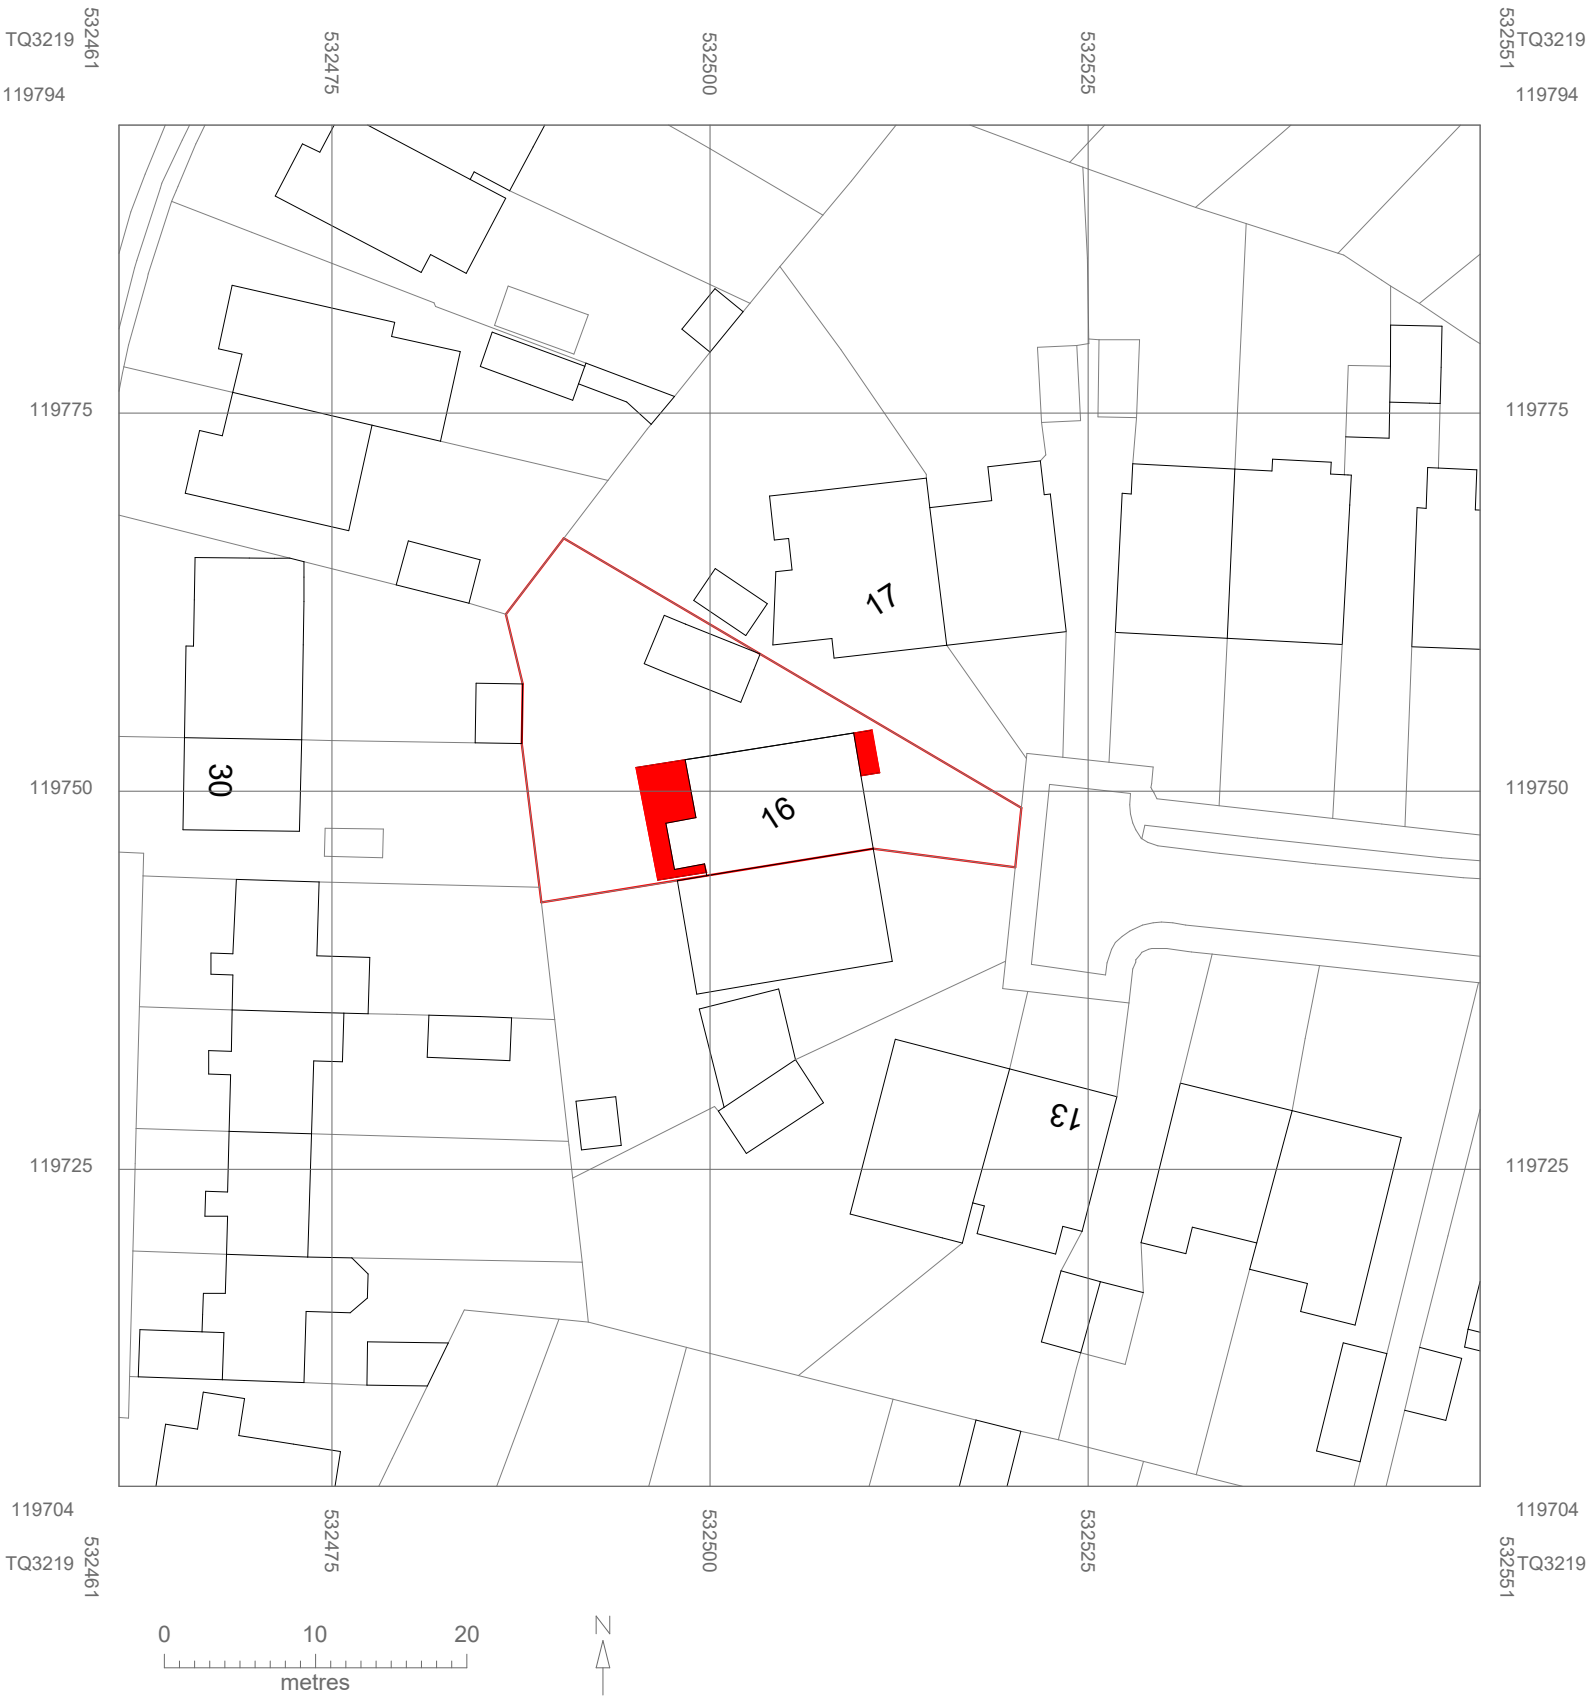

Client - Mr & Mrs Jackson

Address - 16 Manor Close
Burgess Hill
RH15 0NN

