



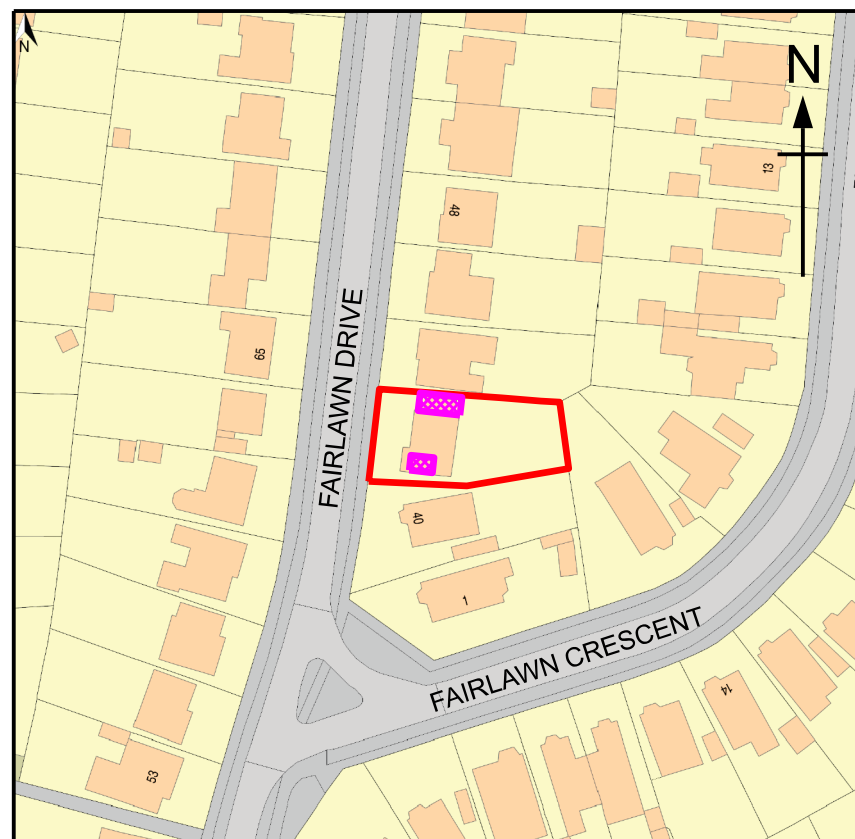

0 5 10 25 50

Location Plan

SCALE 1:1250

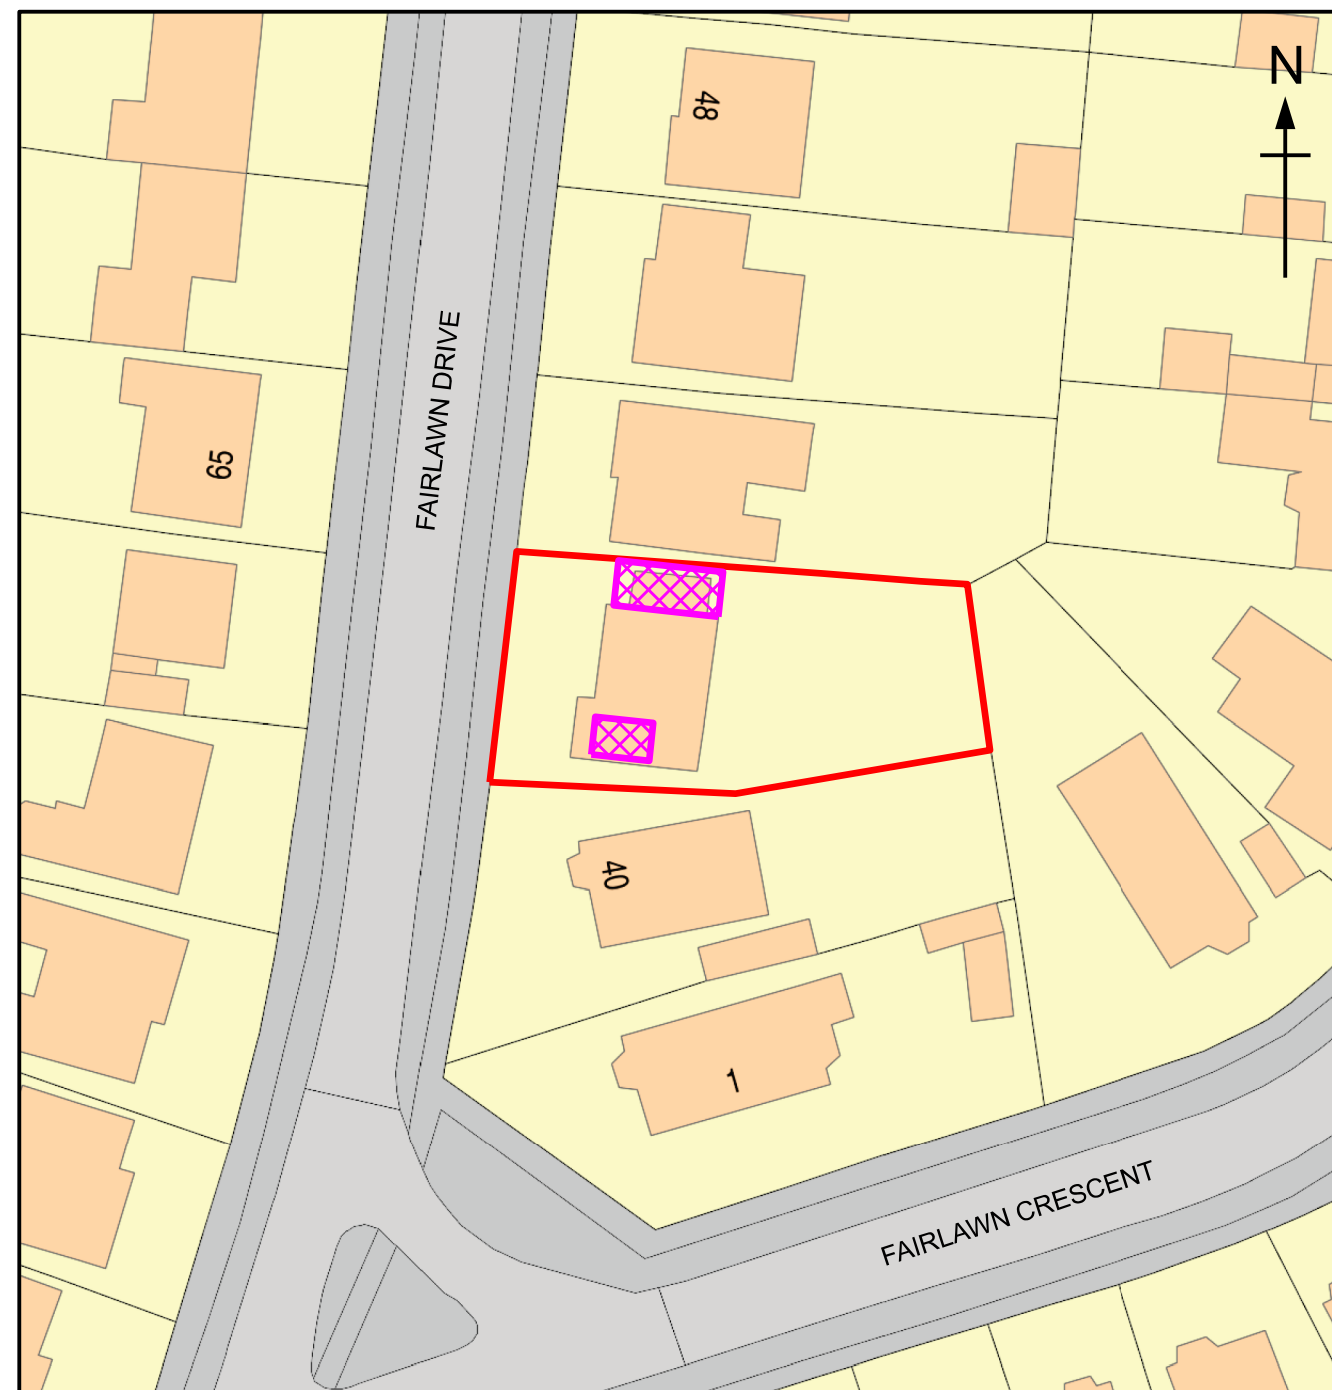

0 2 4 10 20

Block Plan

SCALE 1:500

	Client	Mr & Mrs Stavrakis	Title	Proposed 1st Floor Dormer to Side Elevation & New Garage to Replace Existing	Drawn By	Size	Date
	Title	42 Fairlawn Drive, East Grinstead, West Sussex, RH19 1NT					
					Drawing Number	Rev	
					JBD/RH19/1NT/050	A	