




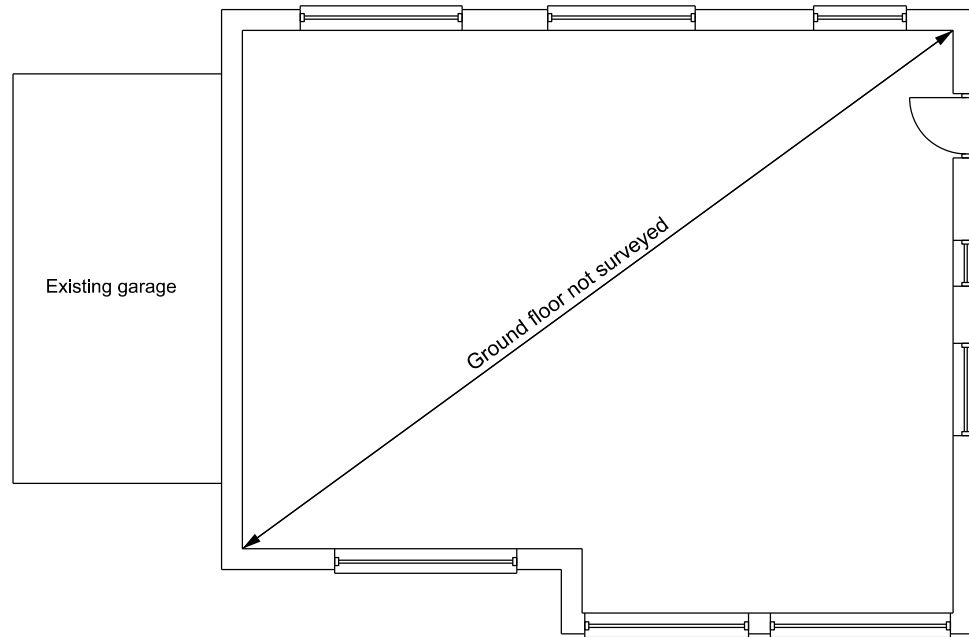


Existing Ground Floor
Scale 1:100

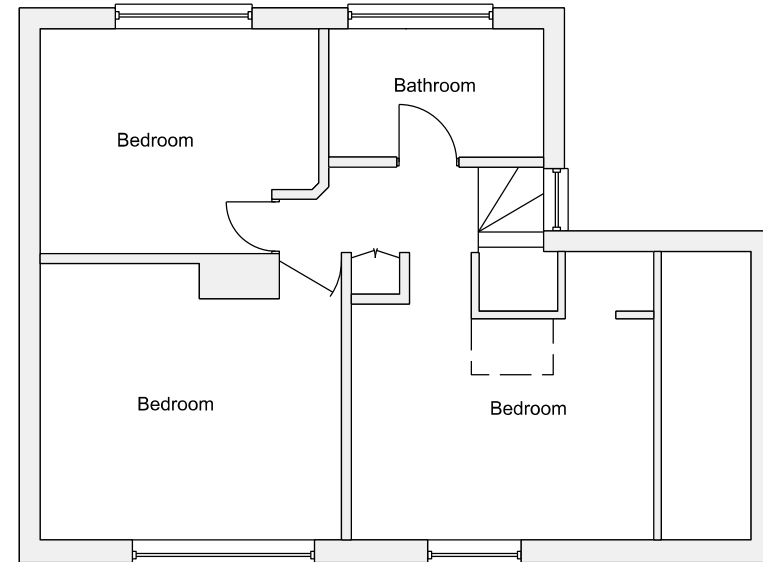

Existing 1st Floor
Scale 1:100

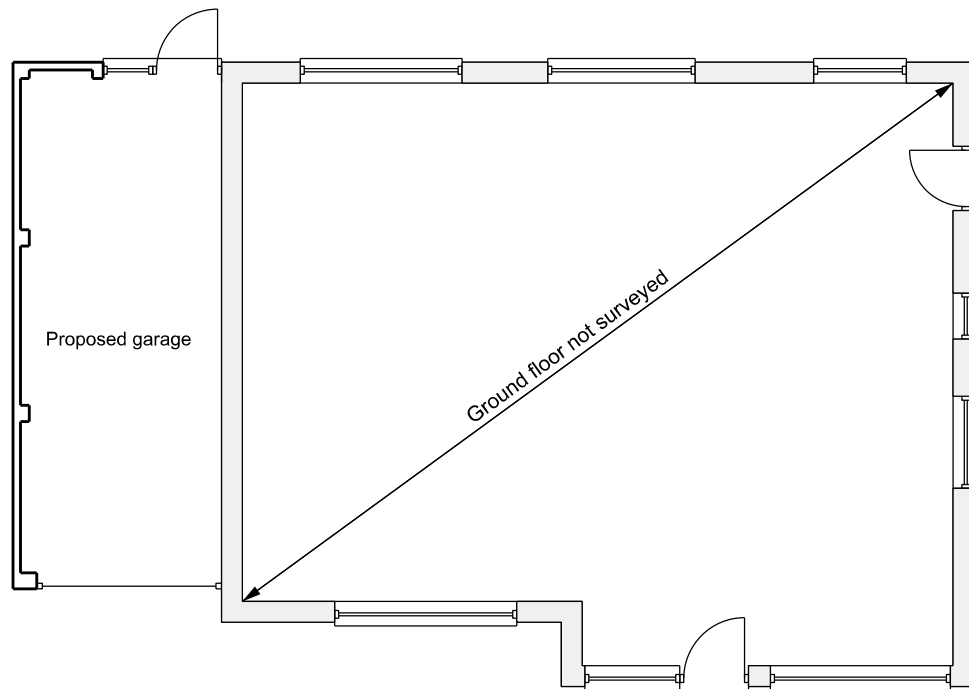

Proposed Ground Floor
Scale 1:100

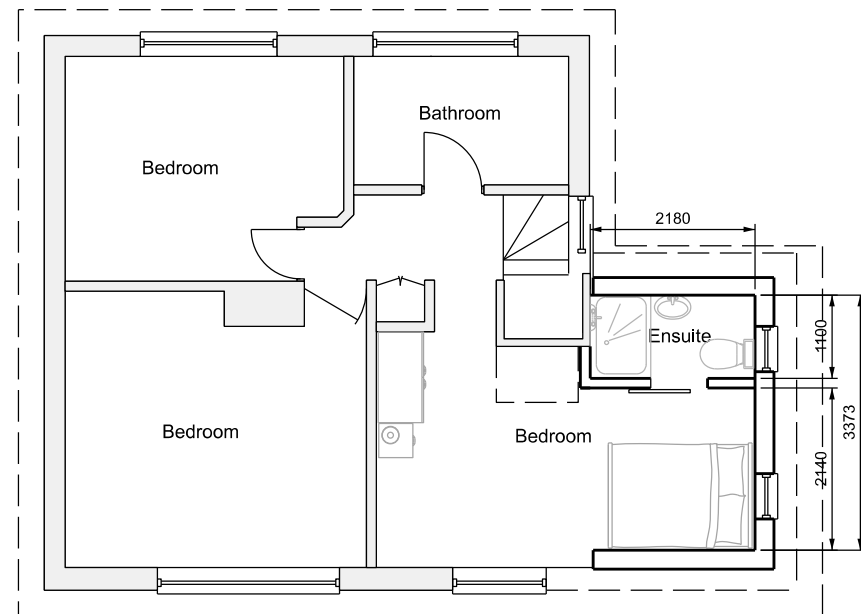

Proposed 1st Floor
Scale 1:100

	Client Mr & Mrs Stavrakis	Title Proposed 1st Floor Dormer to Side Elevation & New Garage to Replace Existing Exisitng & Proposed Plans	Drawn By	Size A3	Date 05/09/25
	Title 42 Fairlawn Drive, East Grinstead, West Sussex, RH19 1NT		Drawing Number JBD/RH19/1NT/051		Rev A