


28 West Common Garden Room

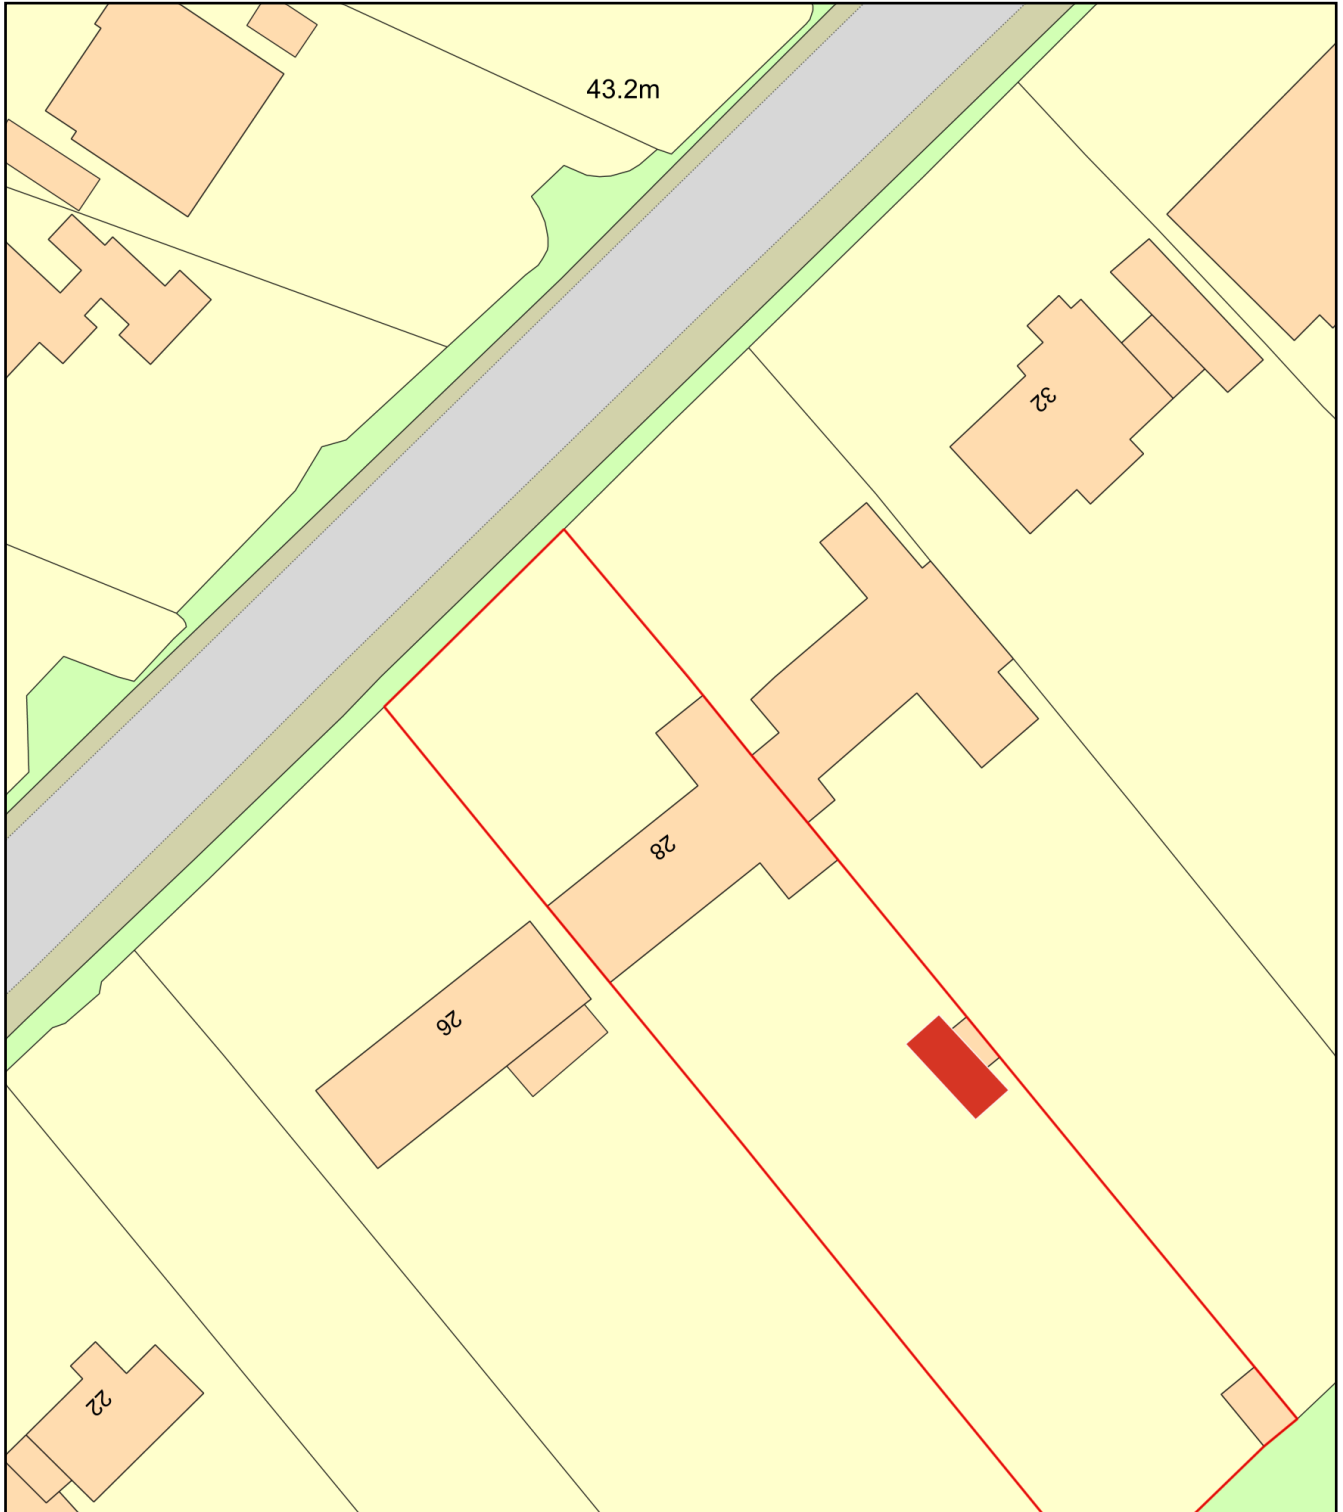

0 20
Metres



Plan Produced for: Sarah Breeze

Date Produced: 30 Jul 2026

Plan Reference Number: TQRQM26211141927676

Scale: 1:500 @ A4