
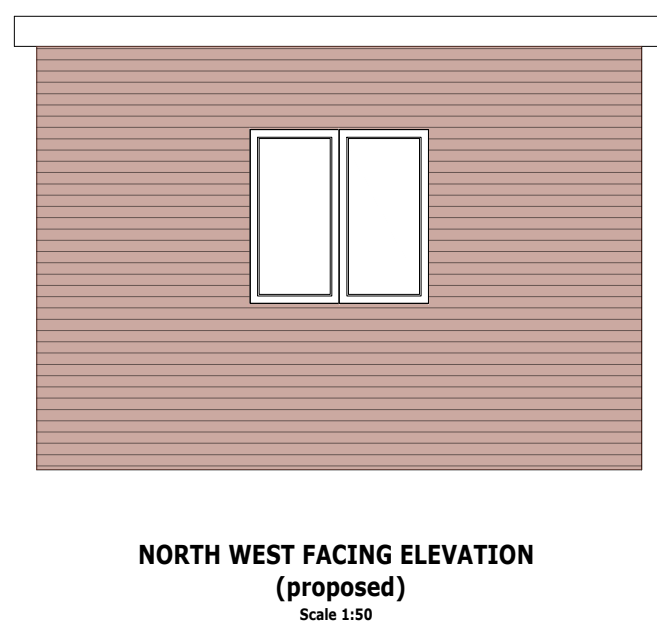
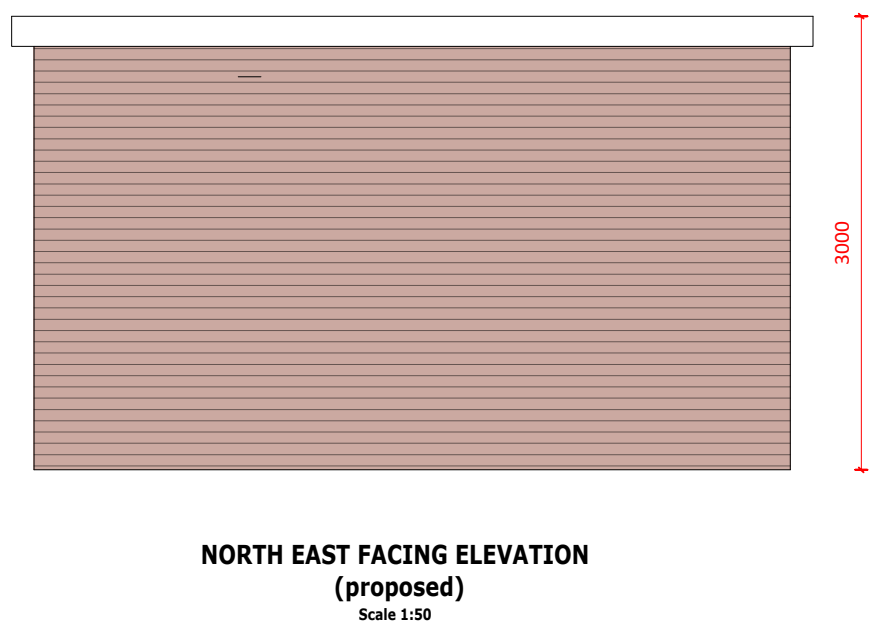
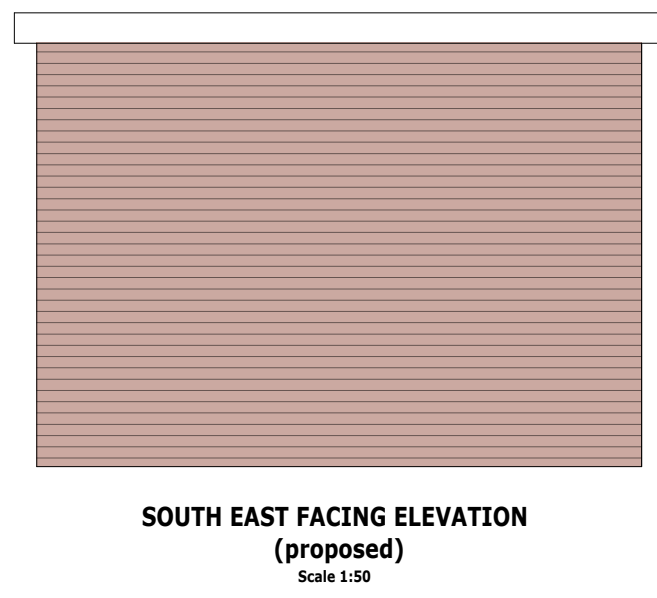
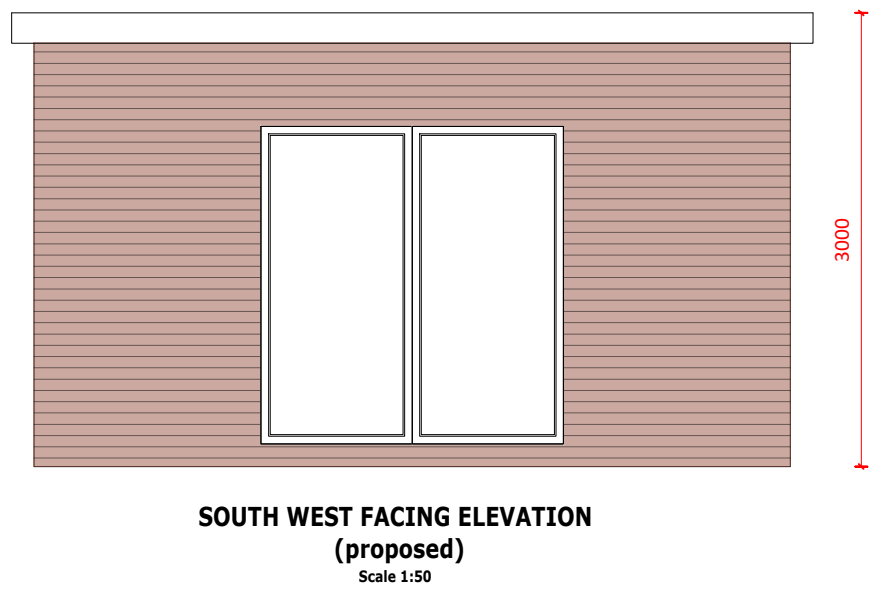
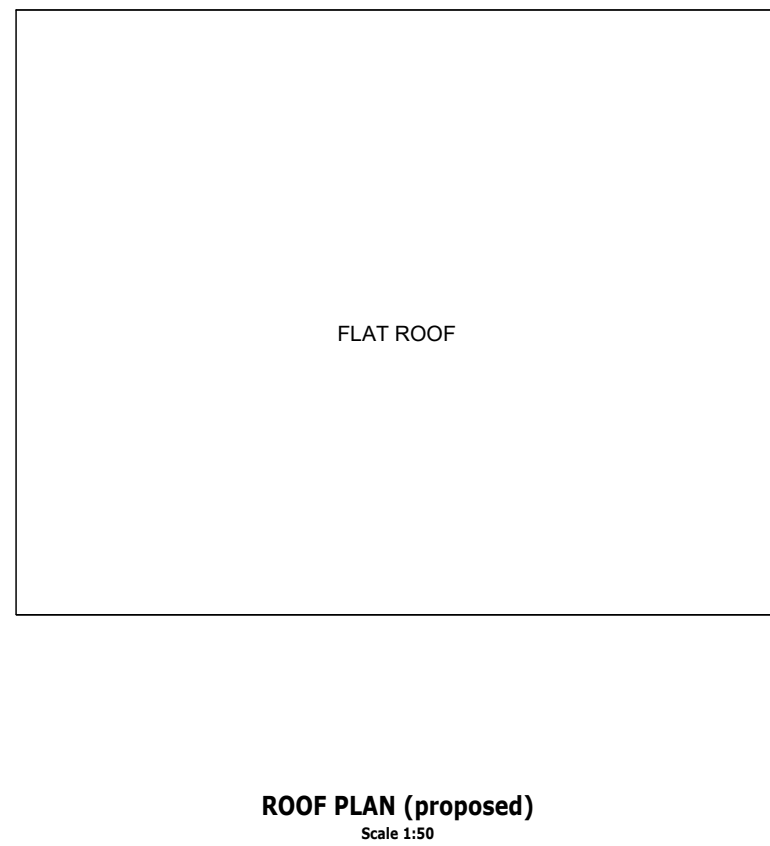
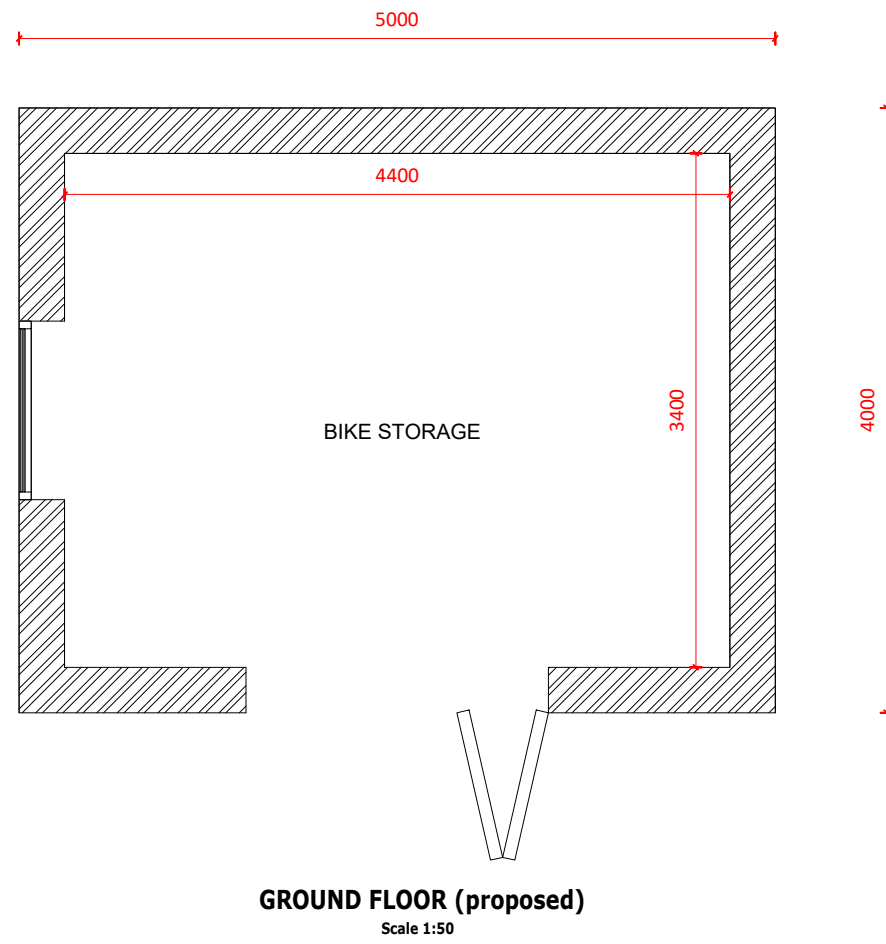
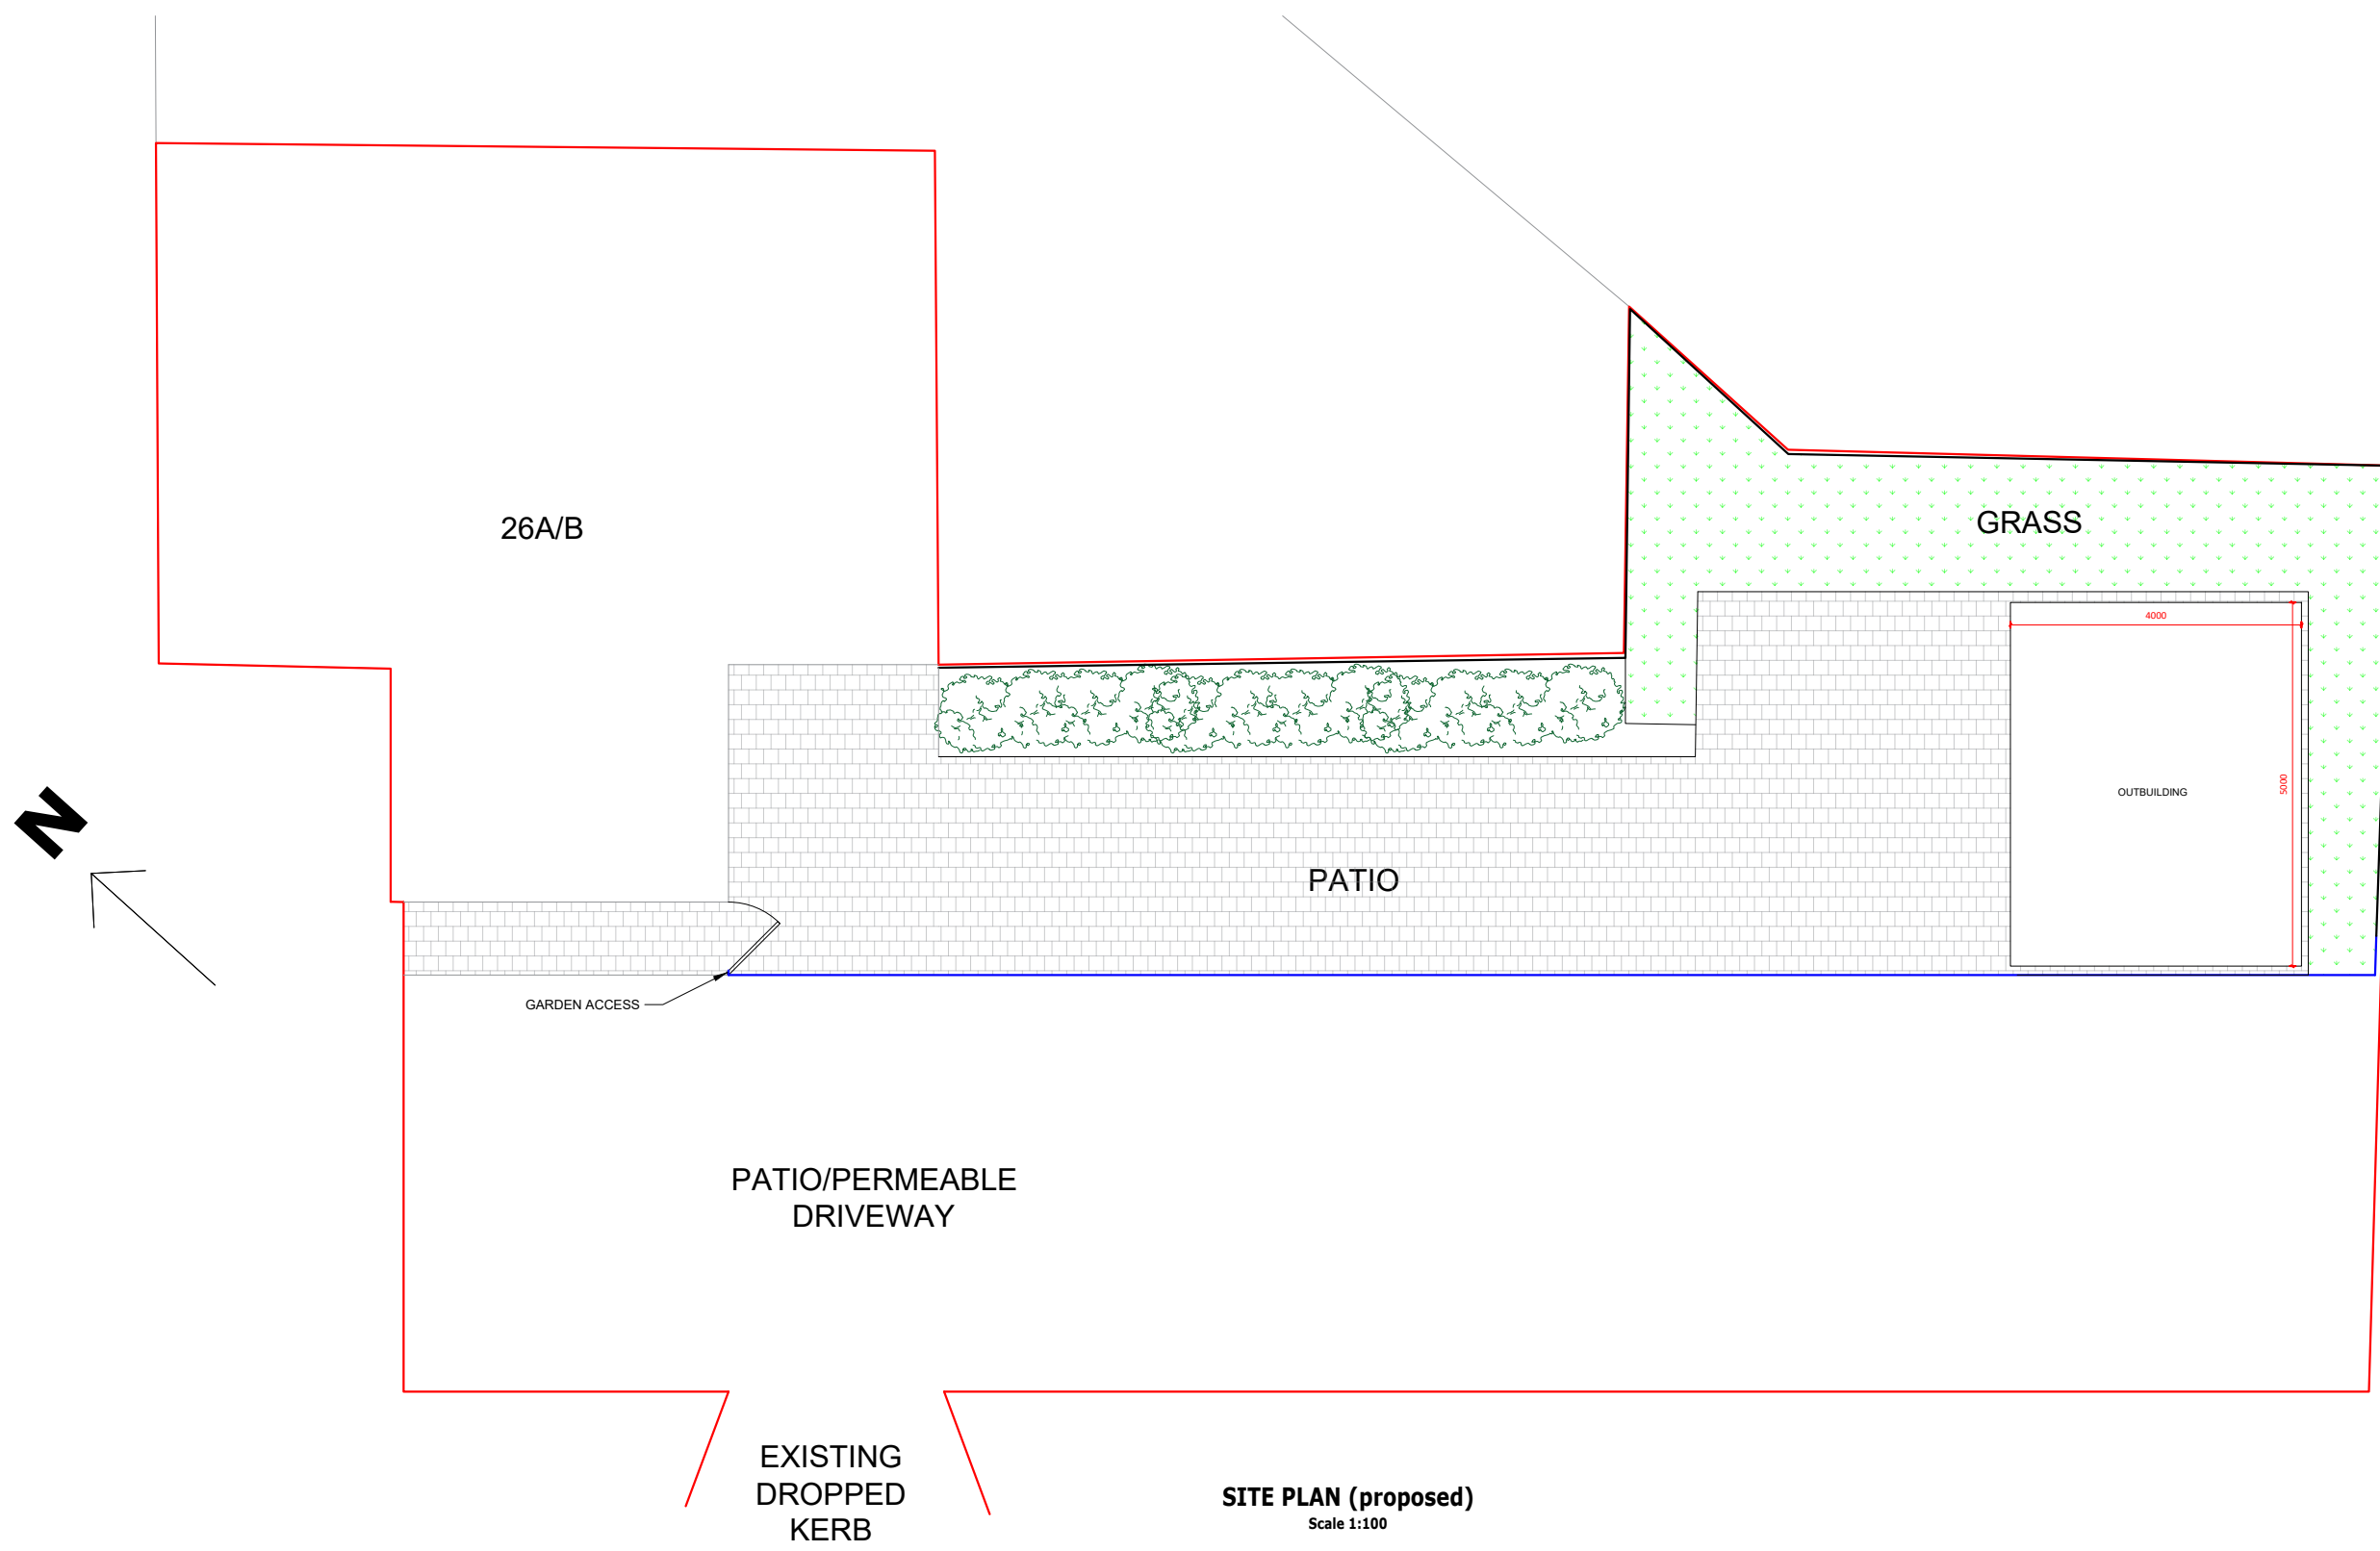


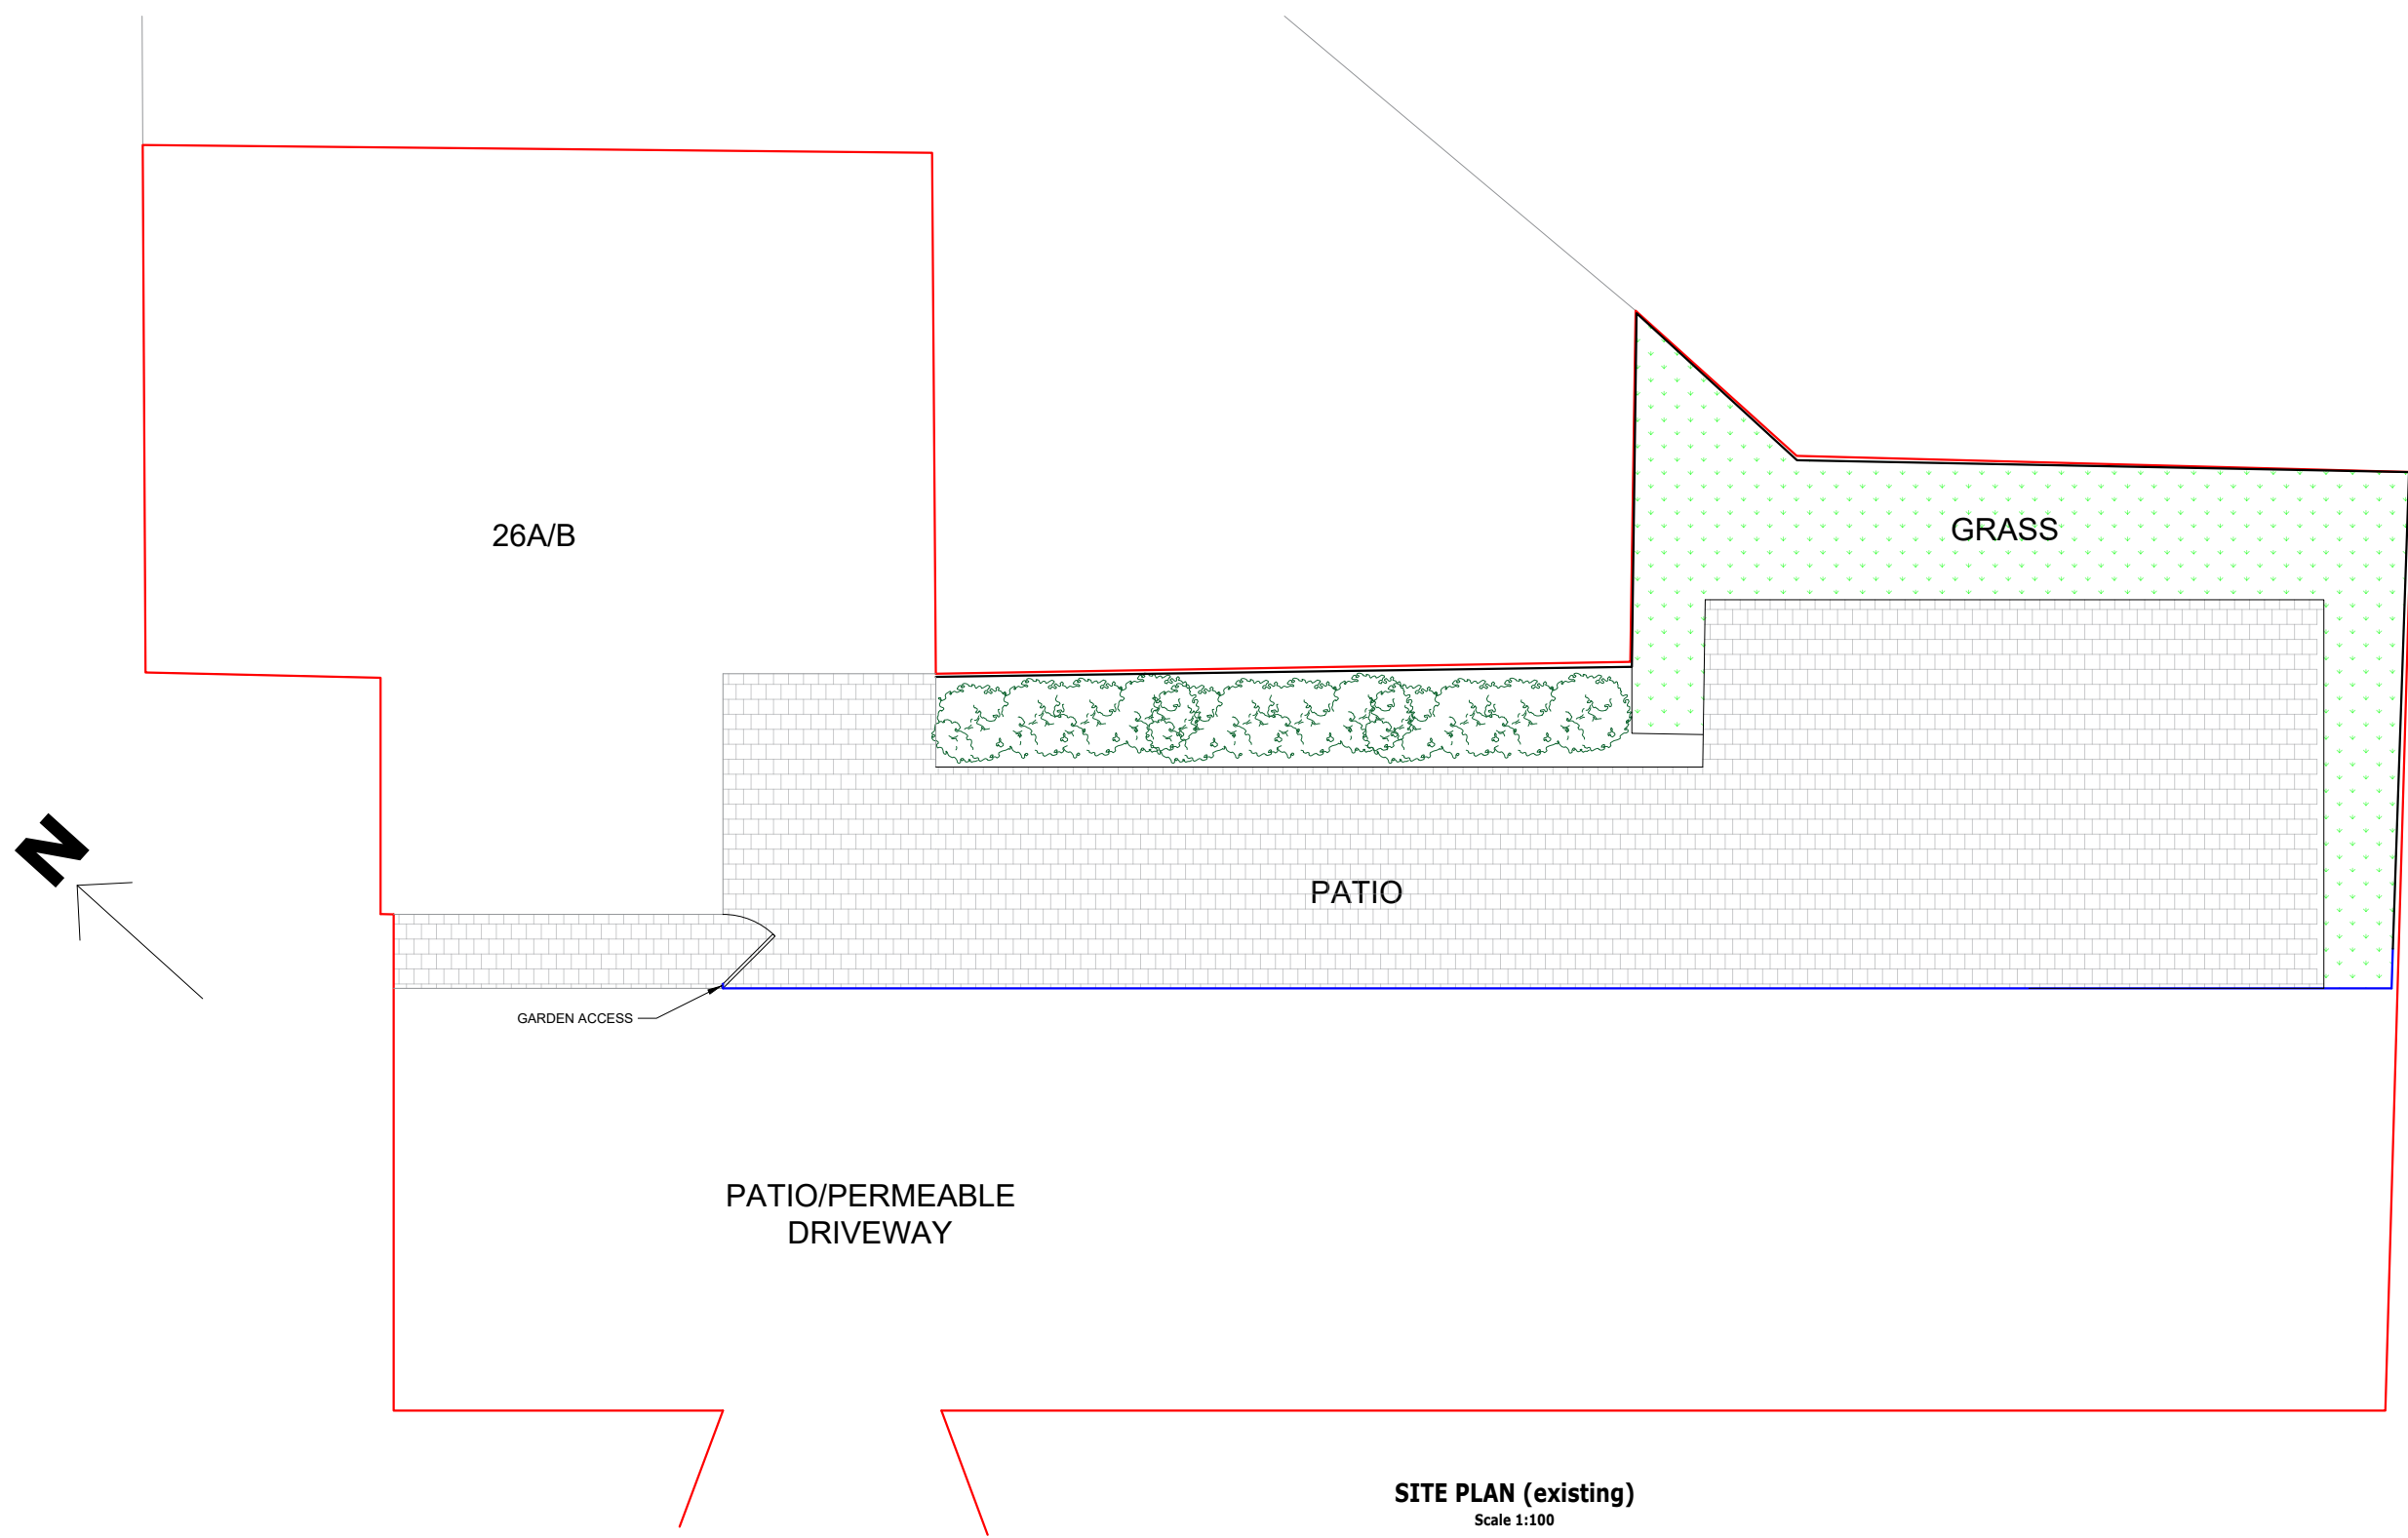

- NOTES:
- BRICKWORK FINISH TO MATCH EXISTING
  - ALL NEW WINDOWS TO MATCH EXISTING APPEARANCE


NOTES RELATING TO THIS DRAWING

DIMENSIONS ARE NOT TO BE SCALED FROM THIS DRAWING  
ALL DIMENSIONS ARE TO BE CHECKED ON SITE PRIOR TO COMMENCEMENT OF ANY WORKS, AND ANY DISCREPANCIES REPORTED IMMEDIATELY TO THE ENGINEER.

THIS DRAWING IS TO BE READ IN CONJUNCTION WITH ALL OTHER DESIGN TEAM DETAILS AND SPECIFICATIONS.

DO NOT USE THIS DRAWING TO BUILD FROM WITHOUT IT BEING NOTED AS ISSUED FOR "CONSTRUCTION" IN THE TITLE PANEL BELOW.

- NEW CAVITY WALL
- NEW STUD WALL
- NEW BLOCKWORK WALL

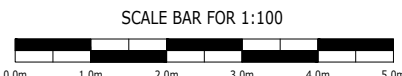

| Rev.            | Description                                       | By          | Chkd   | Date   |
|-----------------|---------------------------------------------------|-------------|--------|--------|
| P1              | ISSUE FOR INFORMATION                             | SS          | SS     | JUL 26 |
|                 |                                                   |             |        |        |
| Title:          | ISSUE FOR INFORMATION                             |             |        |        |
| Client:         |                                                   |             |        |        |
| Project:        | 26B PELHAM RD, LINDFIELD, HAYWARDS HEATH RH16 2ER |             |        |        |
| Drawing:        | EXISTING AND PROPOSED (ANNEXE)                    |             |        |        |
| Drawn:          | SS                                                | Chkd:       | SS     |        |
| Drawing Status: | PRELIMINARY ISSUE                                 | Rev.        | P1     |        |
| Scale:          | Noted @ A1                                        | Date        | JUL 26 |        |
| Job No.         | PSD/2025/703                                      | Drawing No. | A01    |        |