
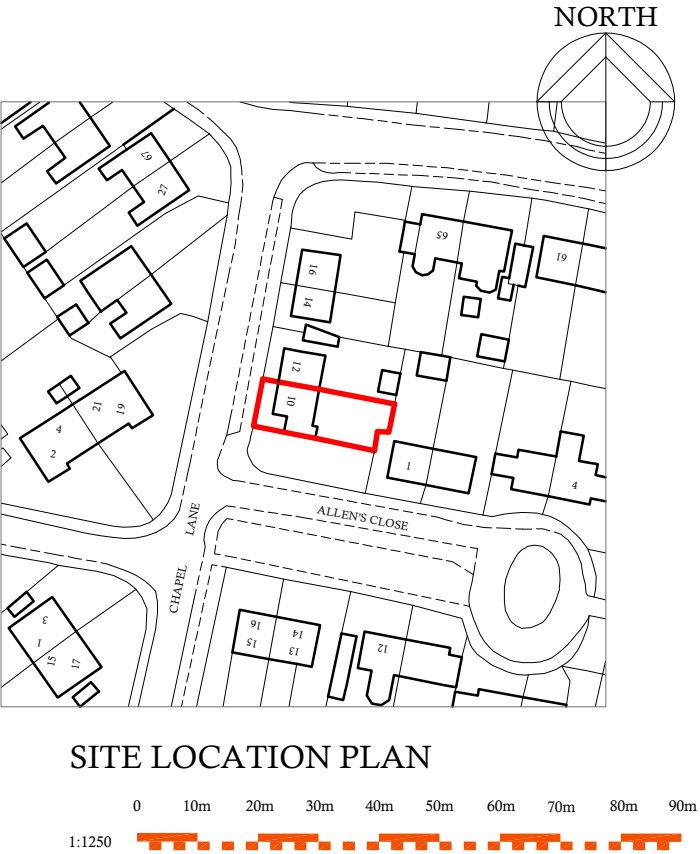


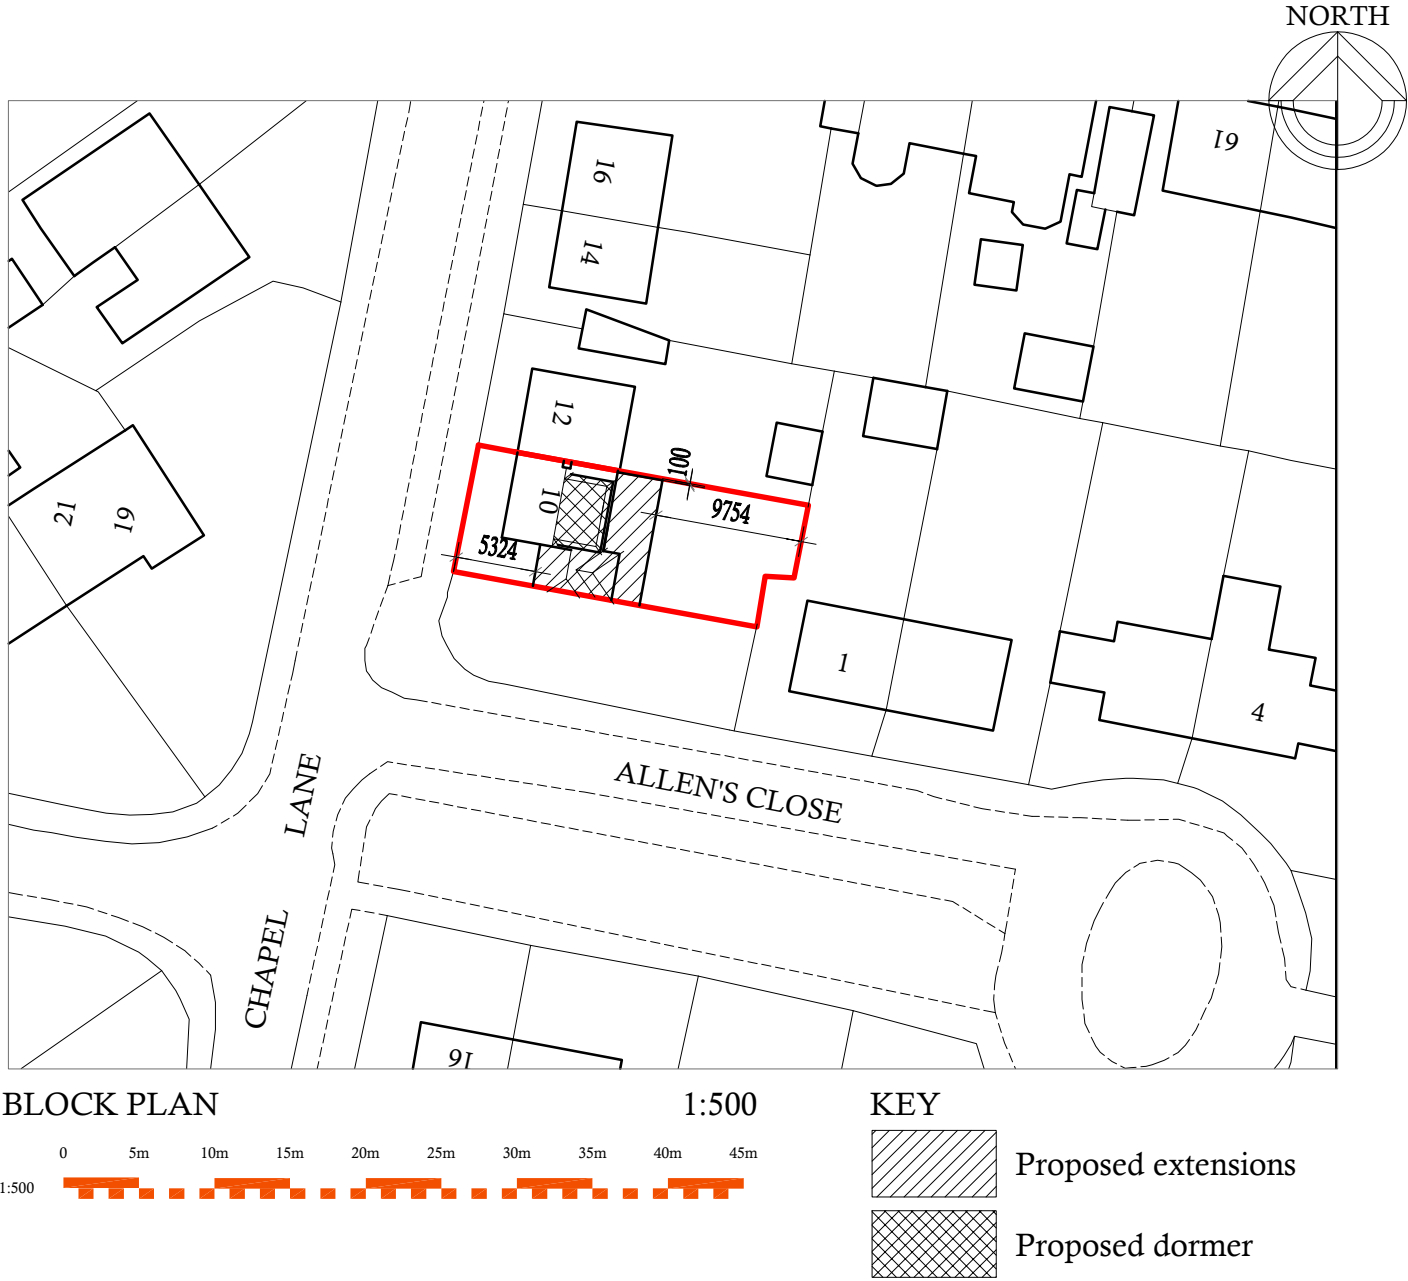

Proposal: PROPOSED SINGLE STOREY REAR, TWO STOREY SIDE EXTENSION & LOFT CONVERSION			
	Drawing Description. SITE LOCATION & BLOCK PLAN		
	Location. 10 Chapel Lane Ashurst Wood East Grinstead RH19 3QS		
Tel: 07917858987 Email: stevebulldesign@gmail.com		For: Mr & Mrs Ross Harrison	Date : July 2026
Scale :	1:500 1:1250	Drawing No: 2026-39-05	rev.