



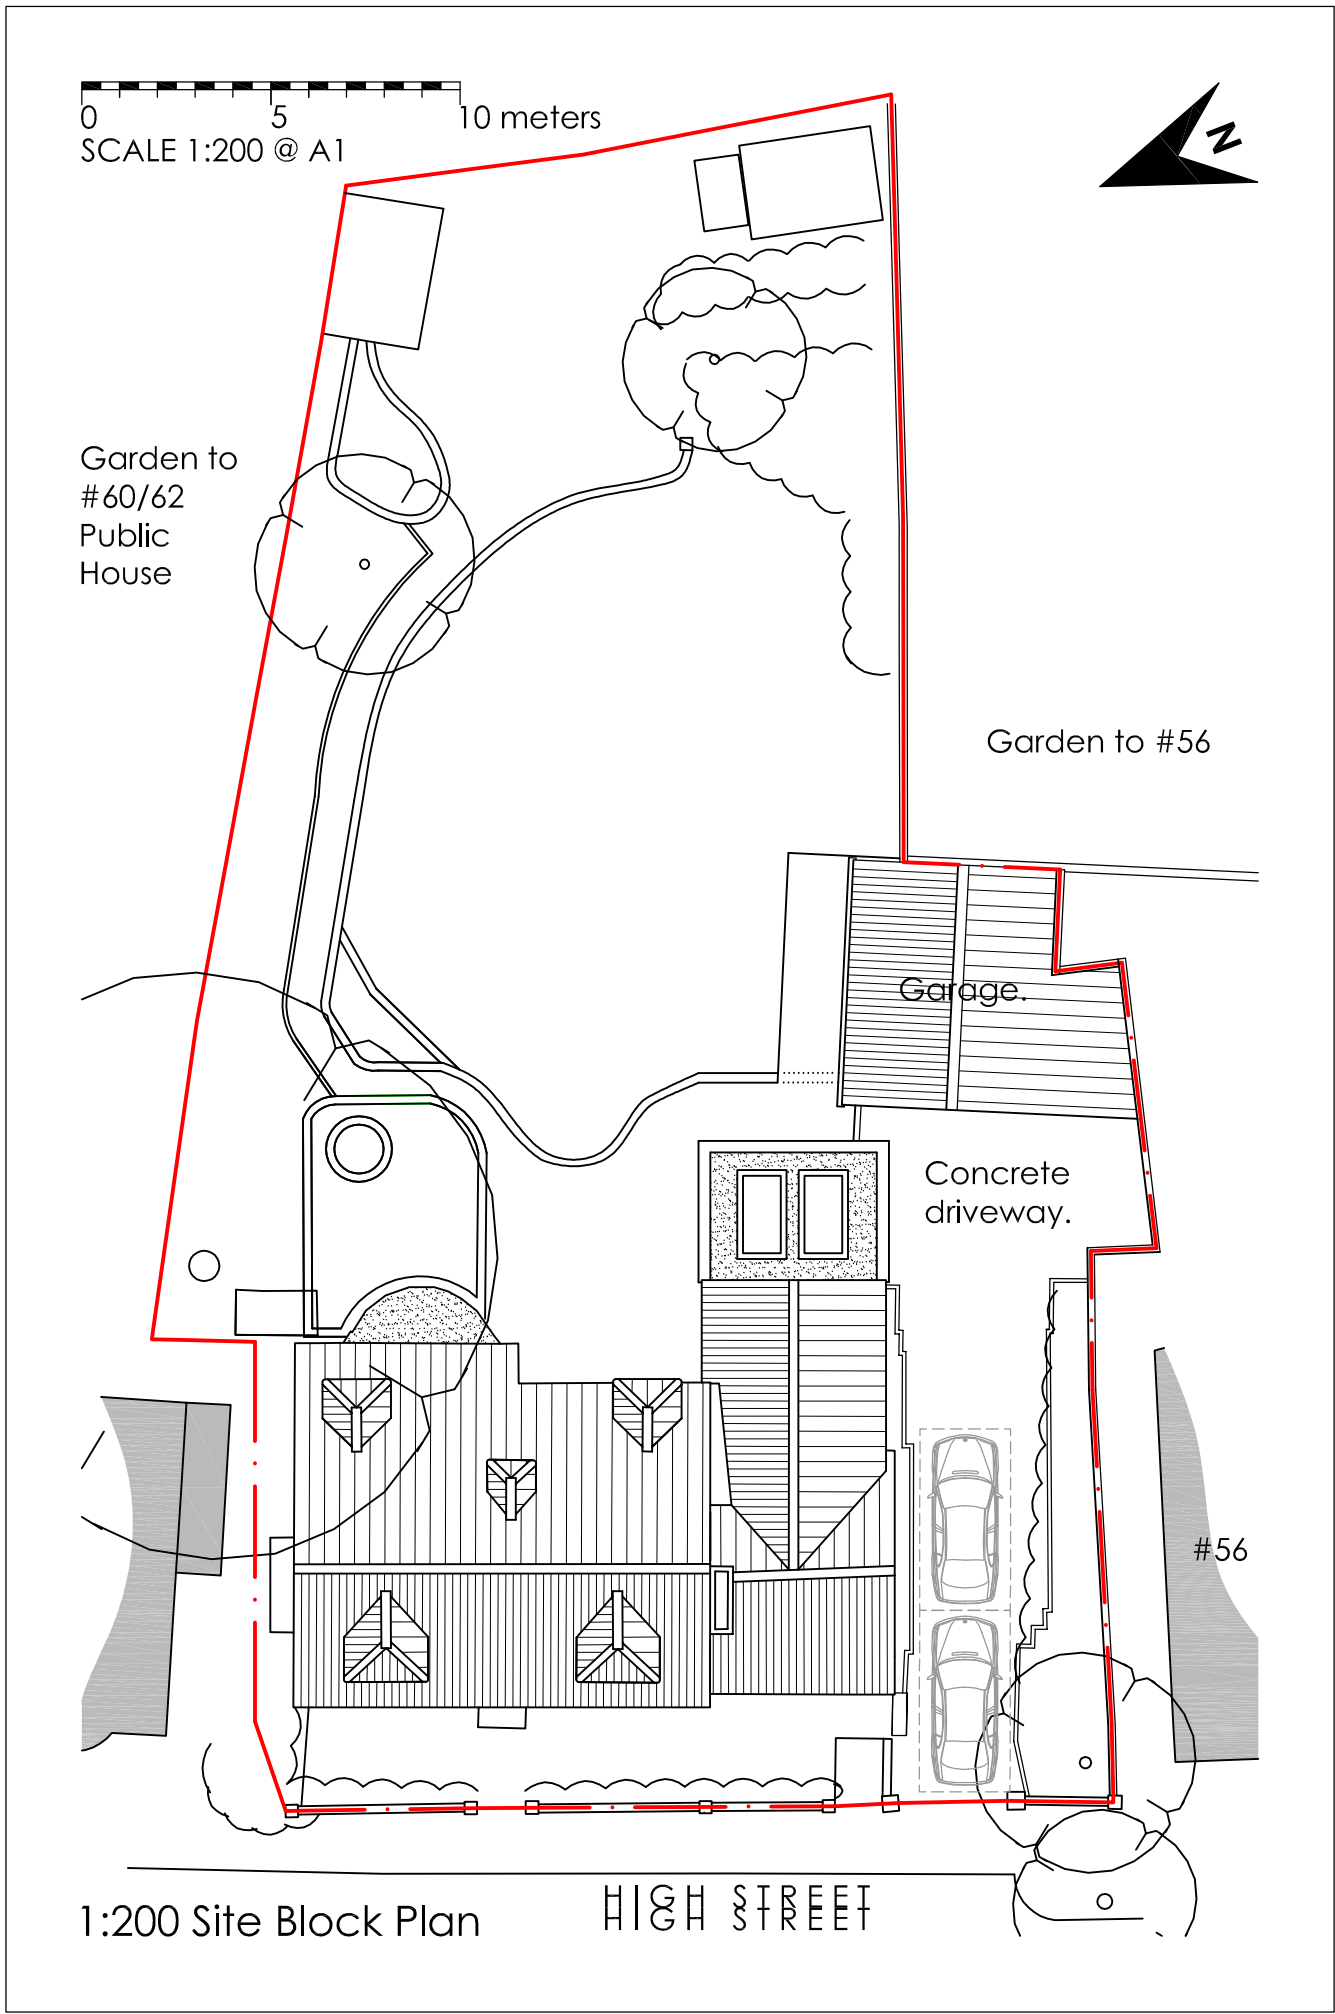


Front Elevation in Context

- Notes:**
- This drawing is not for Construction.
 - Do not scale from this drawing. All dimensions to be checked on site. Notify L T Pickering Architects Ltd of discrepancies.
 - Proposals are subject to approval by all relevant statutory regulations including Planning Permission and Building Control.
 - Party Wall Awards to be agreed with adjoining owners.
 - Proposals subject to detailed onsite investigations and Structural Engineer's design, details and calculations.
 - L T Pickering Architects Ltd owns the copyright of this drawing which must not be reproduced, in whole or part, or given to any third parties, for any reason whatsoever, without the written permission of L T Pickering Architects Ltd.


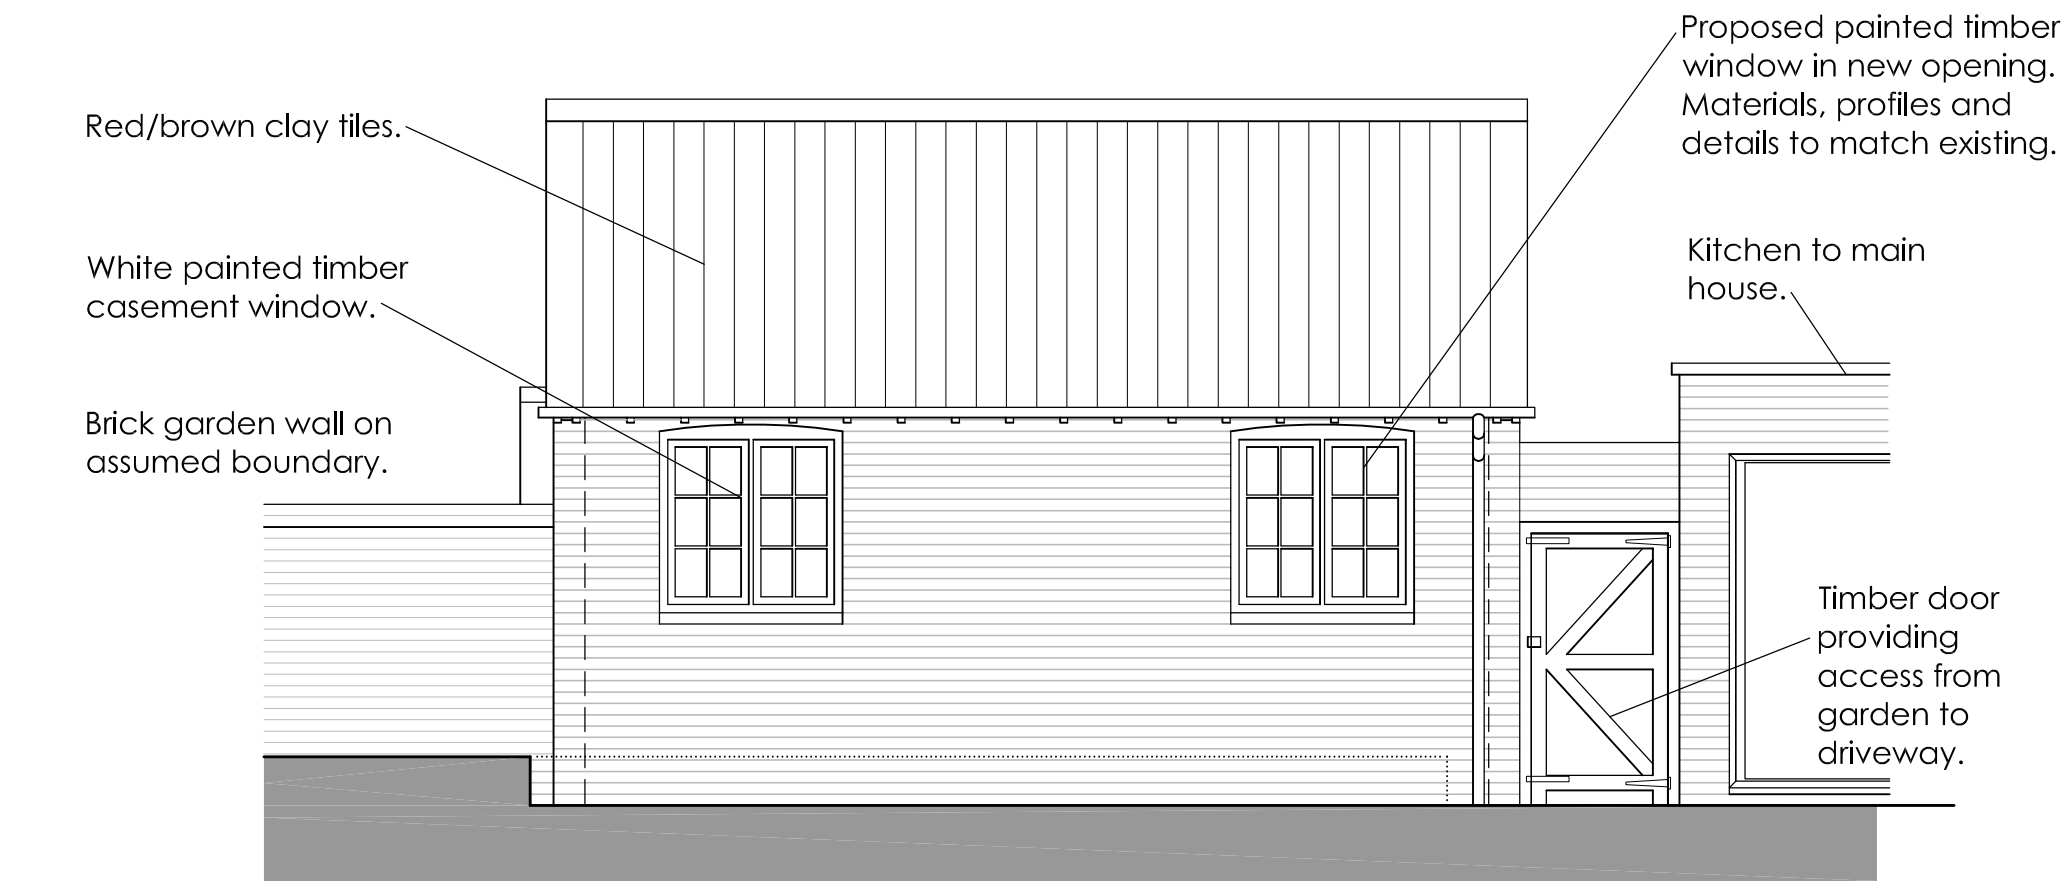


Side Elevation (overlooking rear garden)

Lower existing patio to reduce risk of damp at base of existing structure.

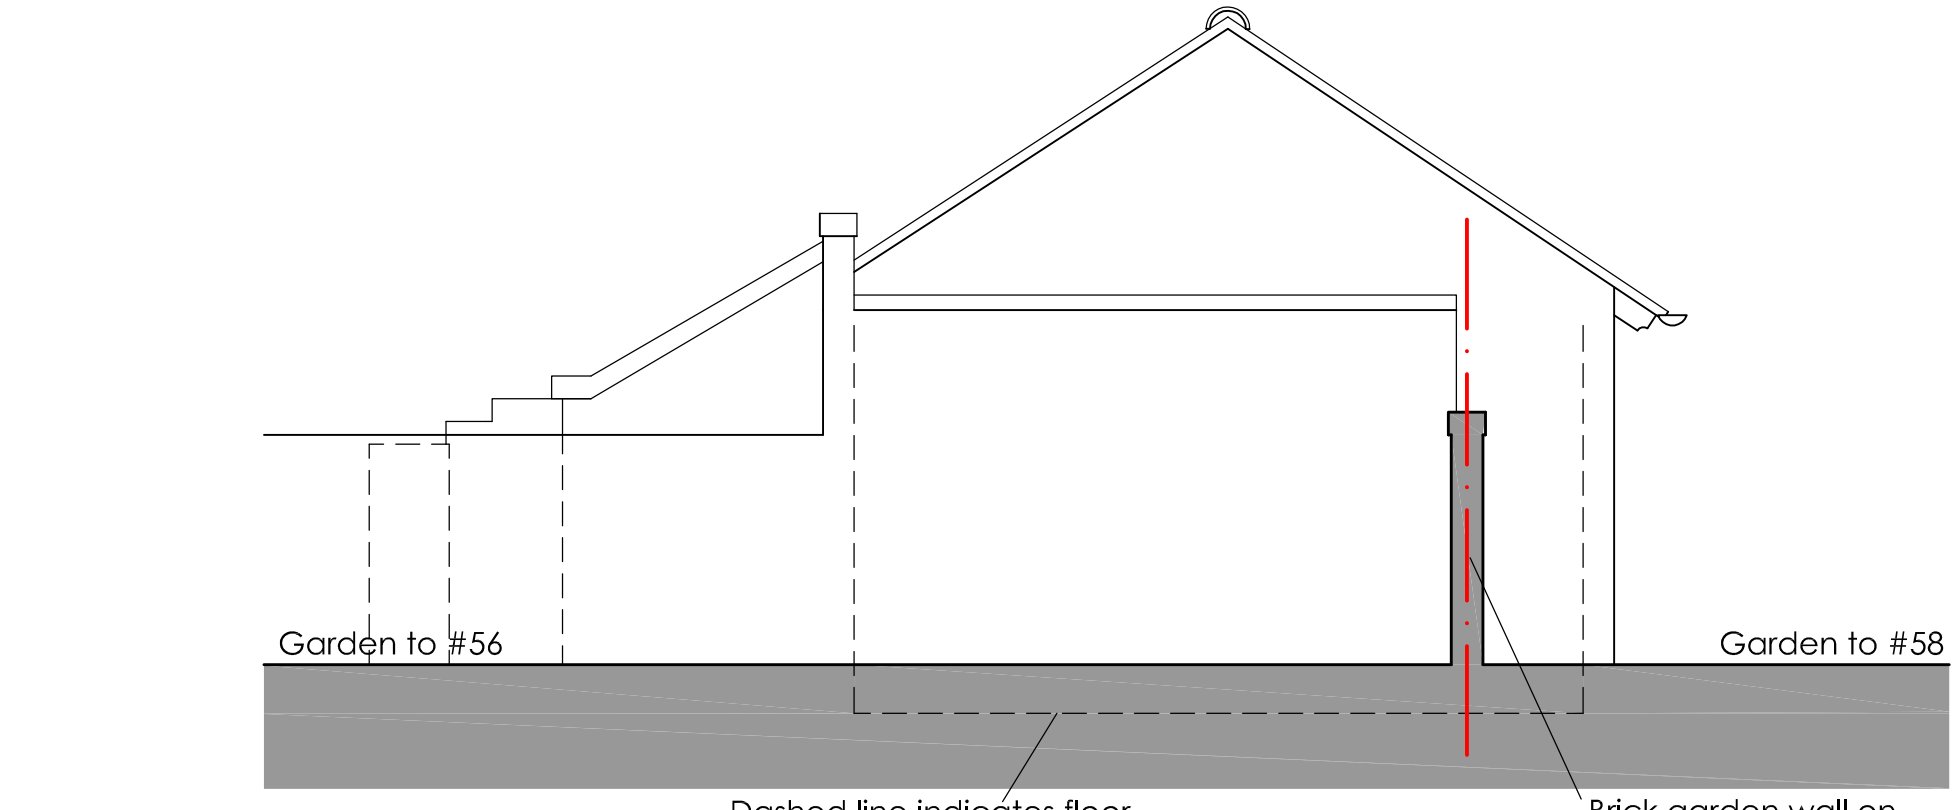


Rear Elevation

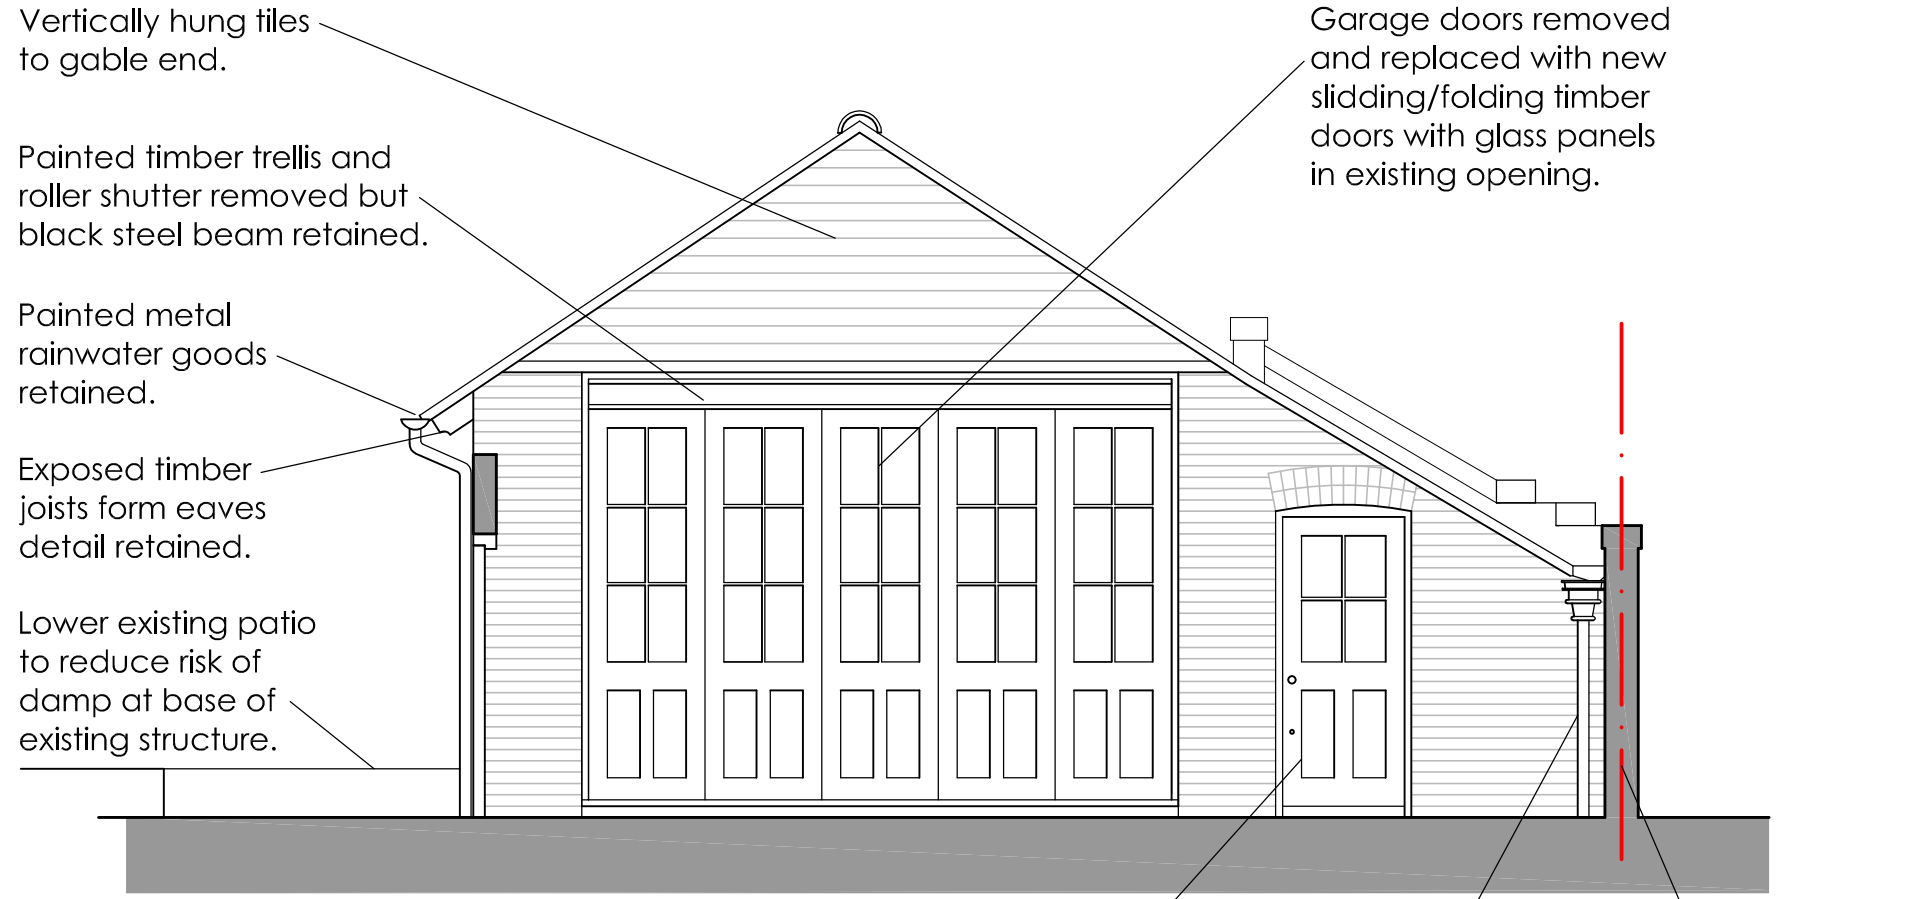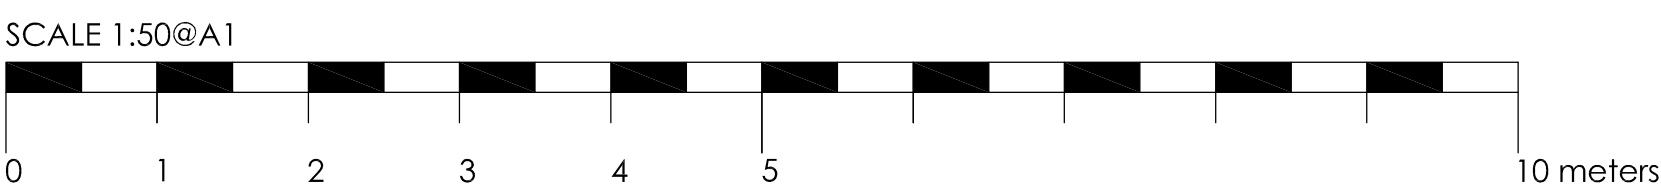


Front Elevation

New flat ceiling above new bedroom/en-suite so existing timber frame remains visible from living area.

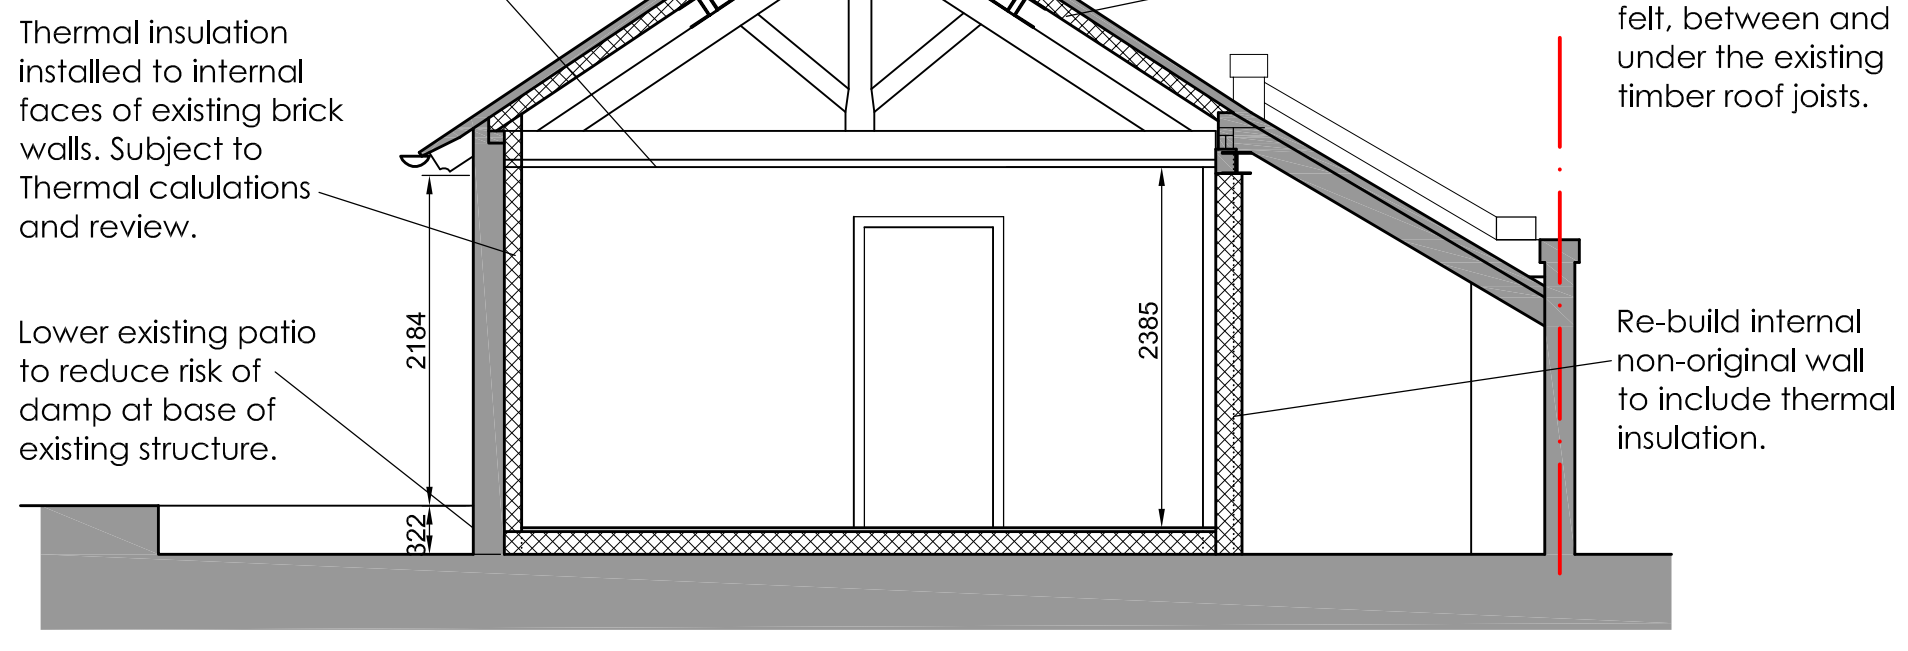

Key Section A - A'

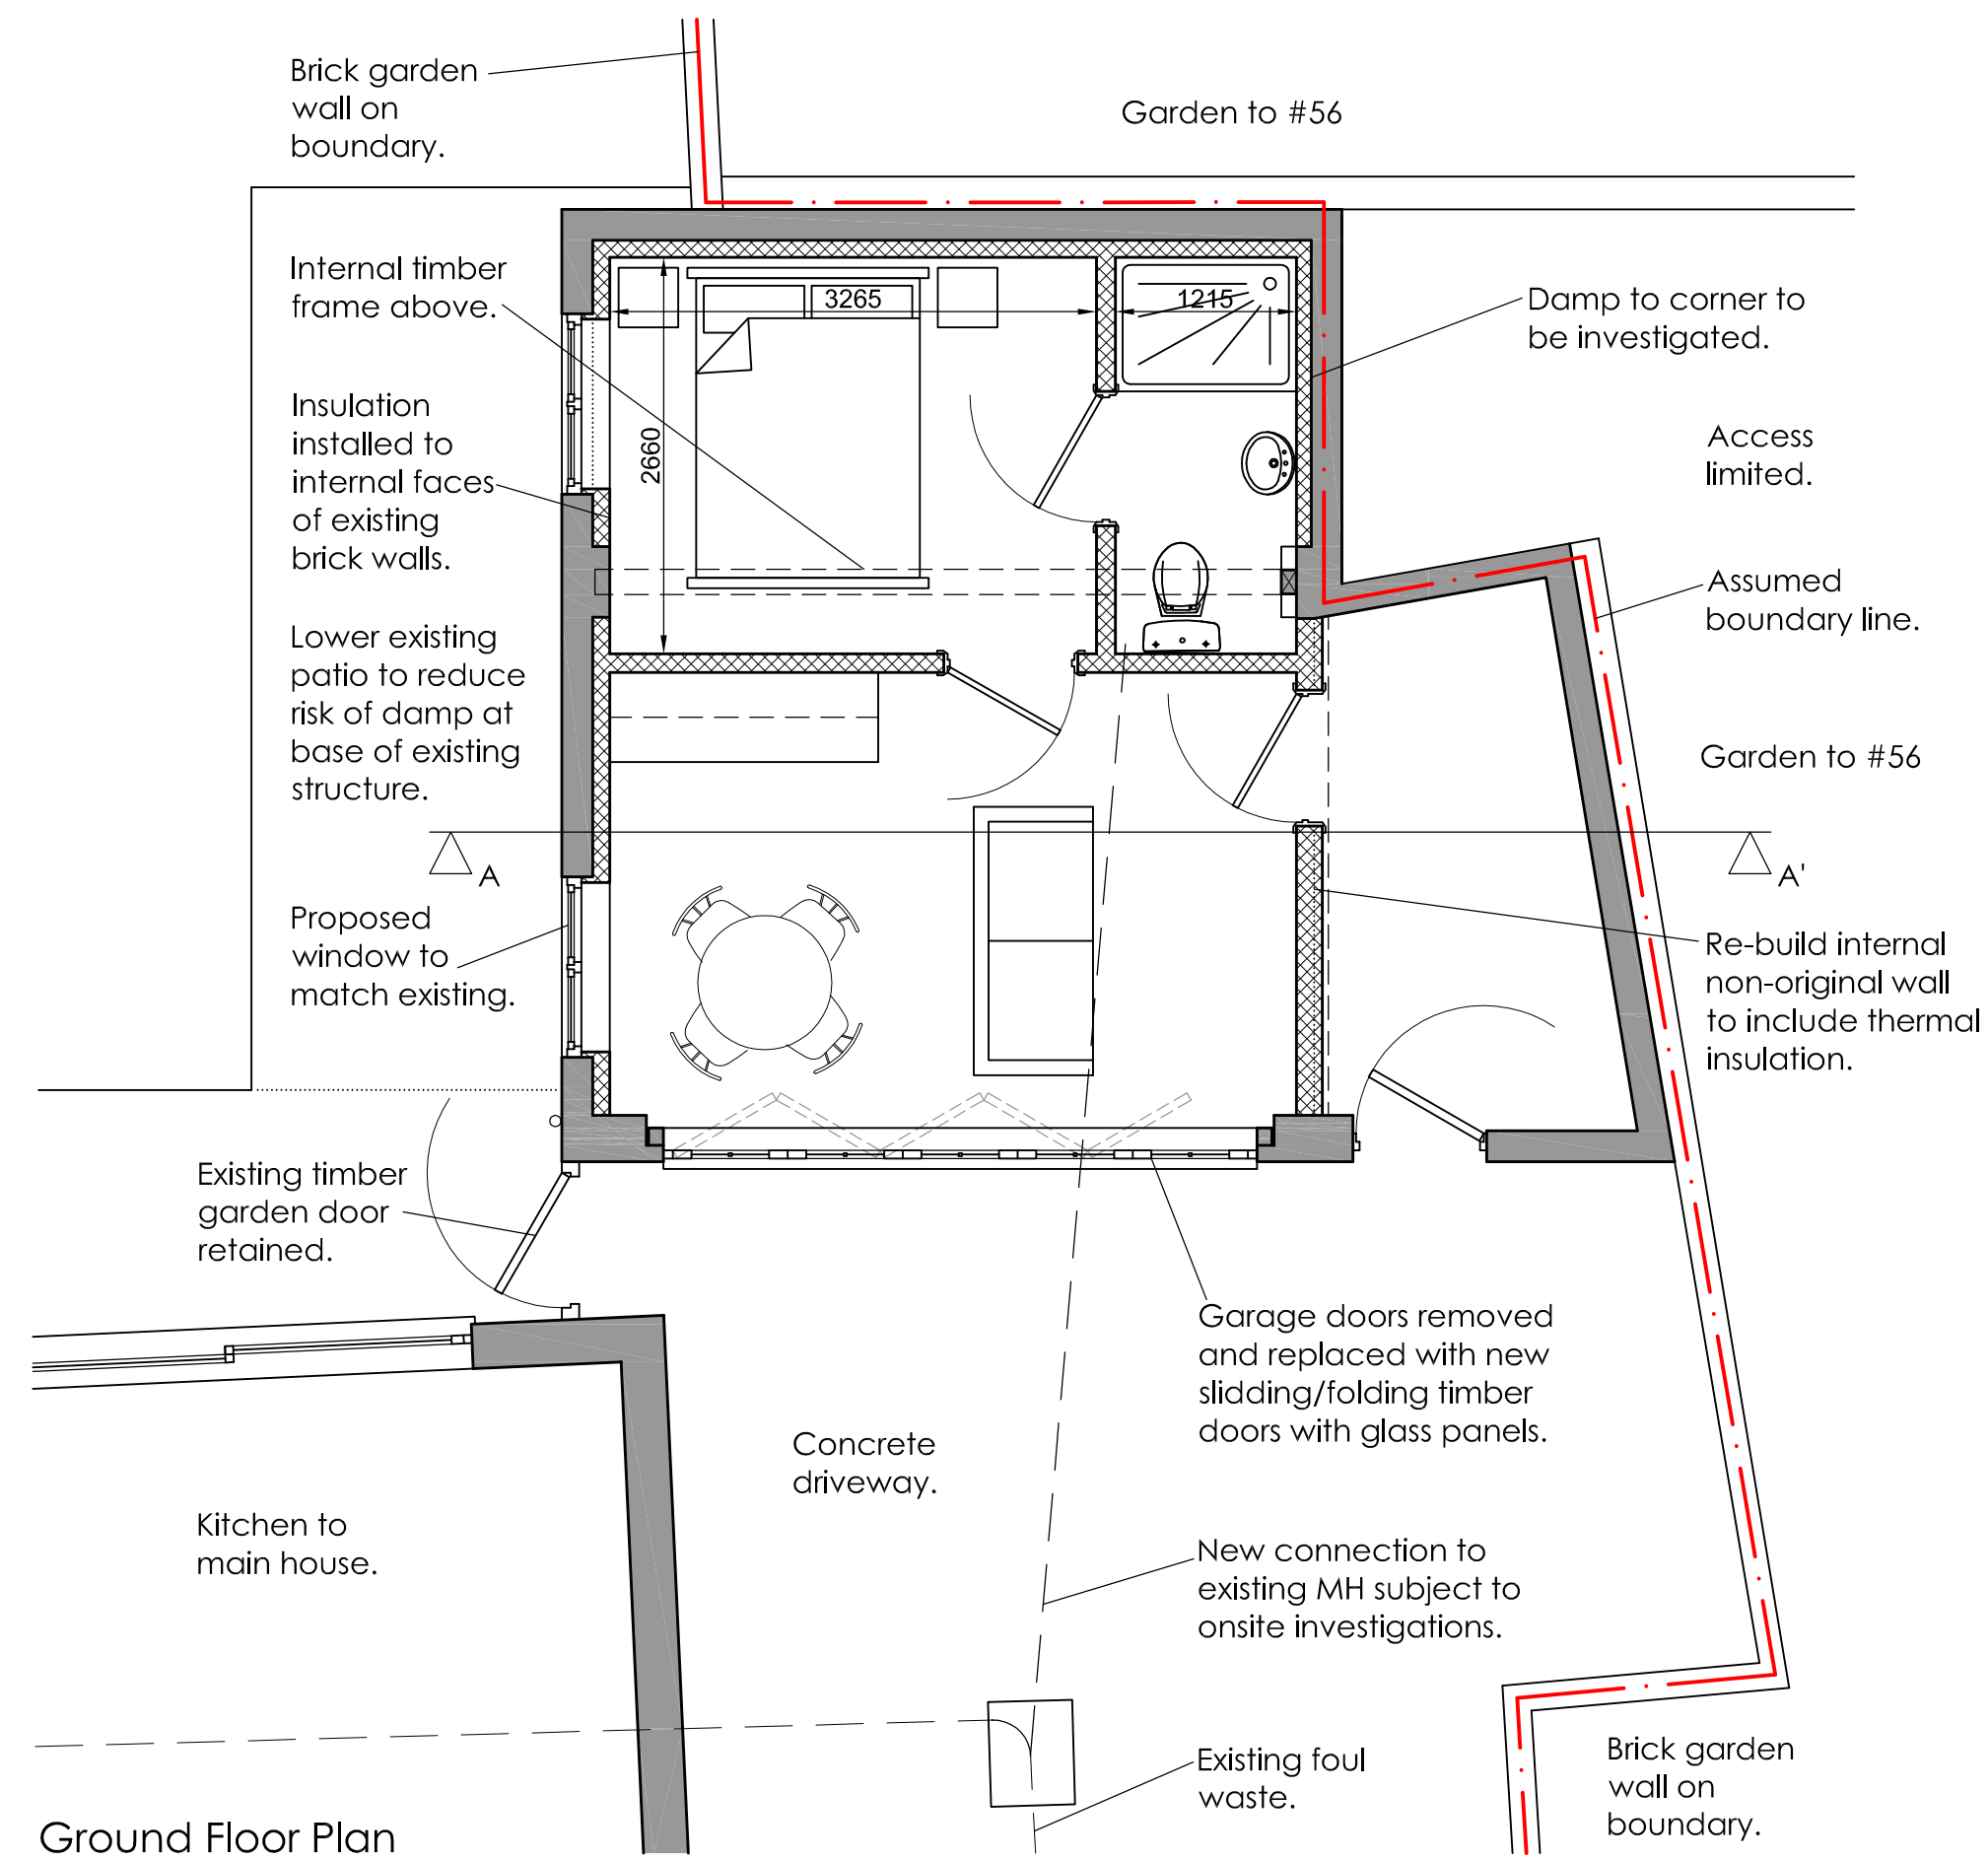

Ground Floor Plan

Revision	-
Project	Porters, 58 High Street, Lindfield, RH16 2HL.
Drawing	Proposed Plans, Elevations and Key Section Issued for Planning and Listed Building Consent
Date	February 2026
Scale	1:50 @ A1
Dwg	0505 PL 01
L T Pickering Architects Ltd.	
A 53 New Heritage Way, Lewes, BN8 4GD W www.ltparchitects.co.uk T 01825 723005	