


Block plan with location of windows for flat 4, Abigail House

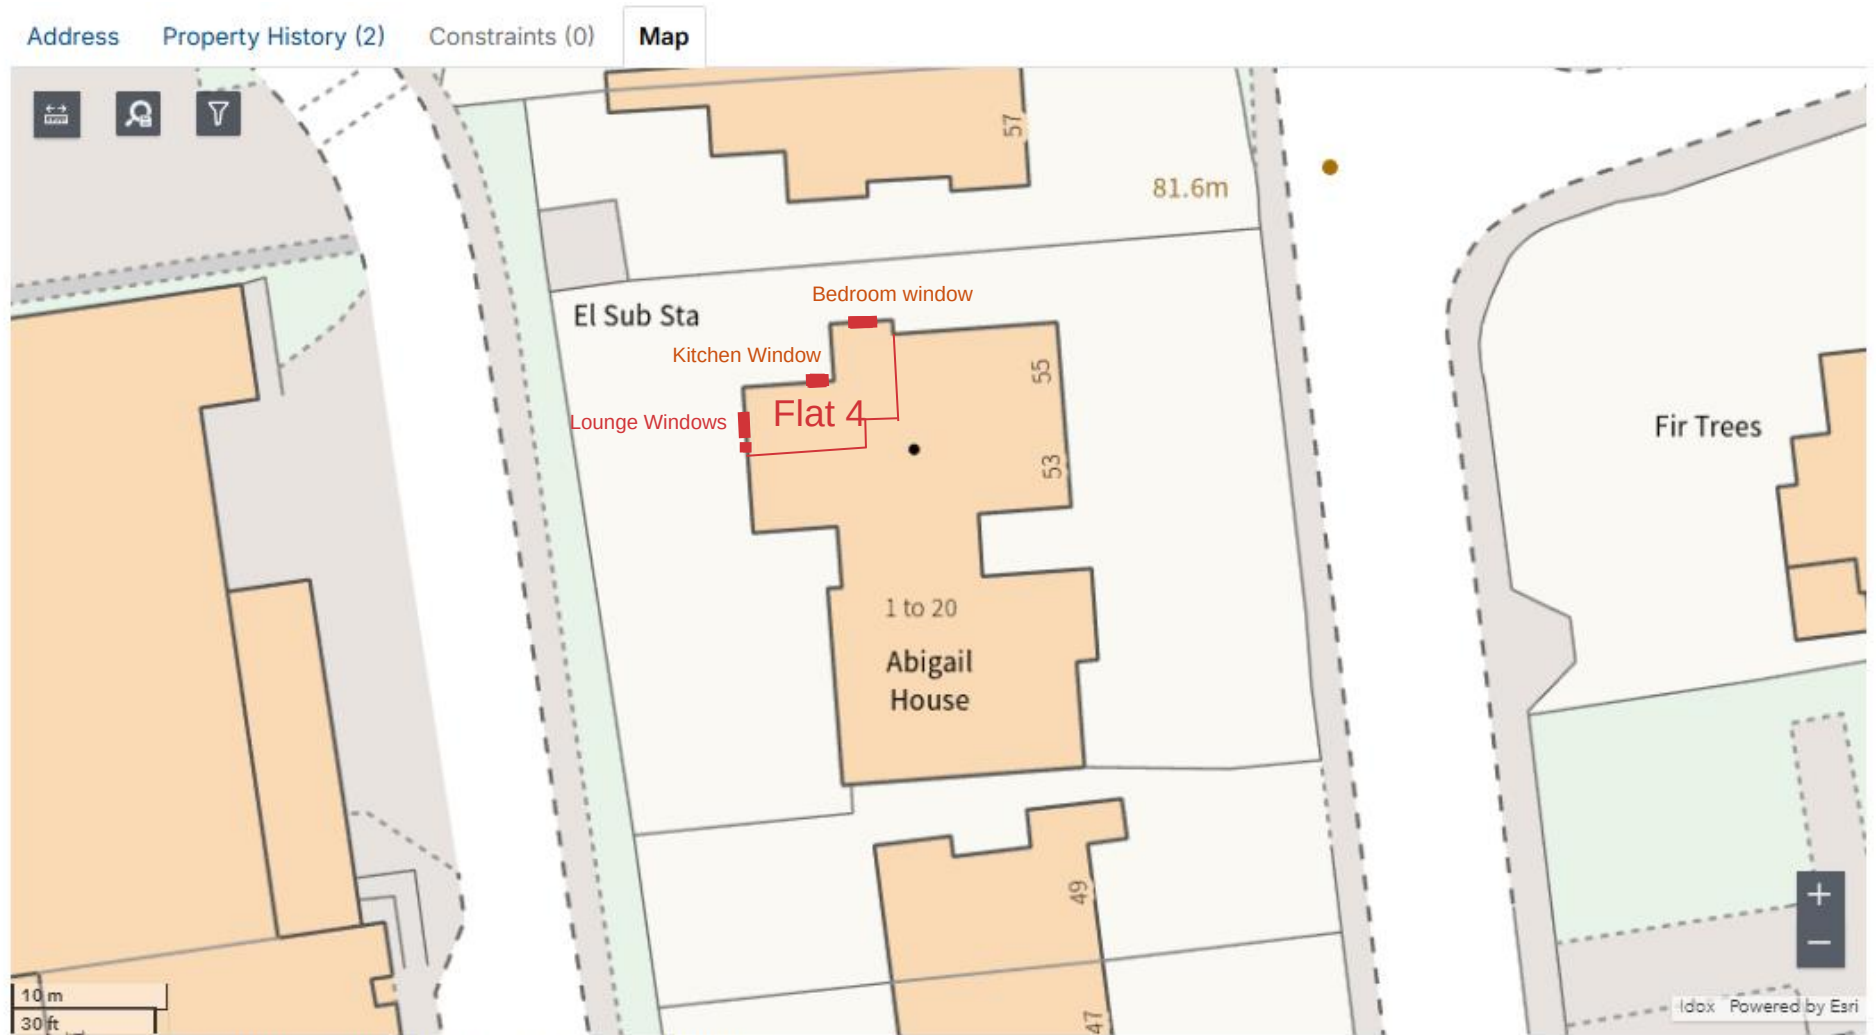

Crown Copyright and database rights 2024 Ordnance Survey AC0000849970