


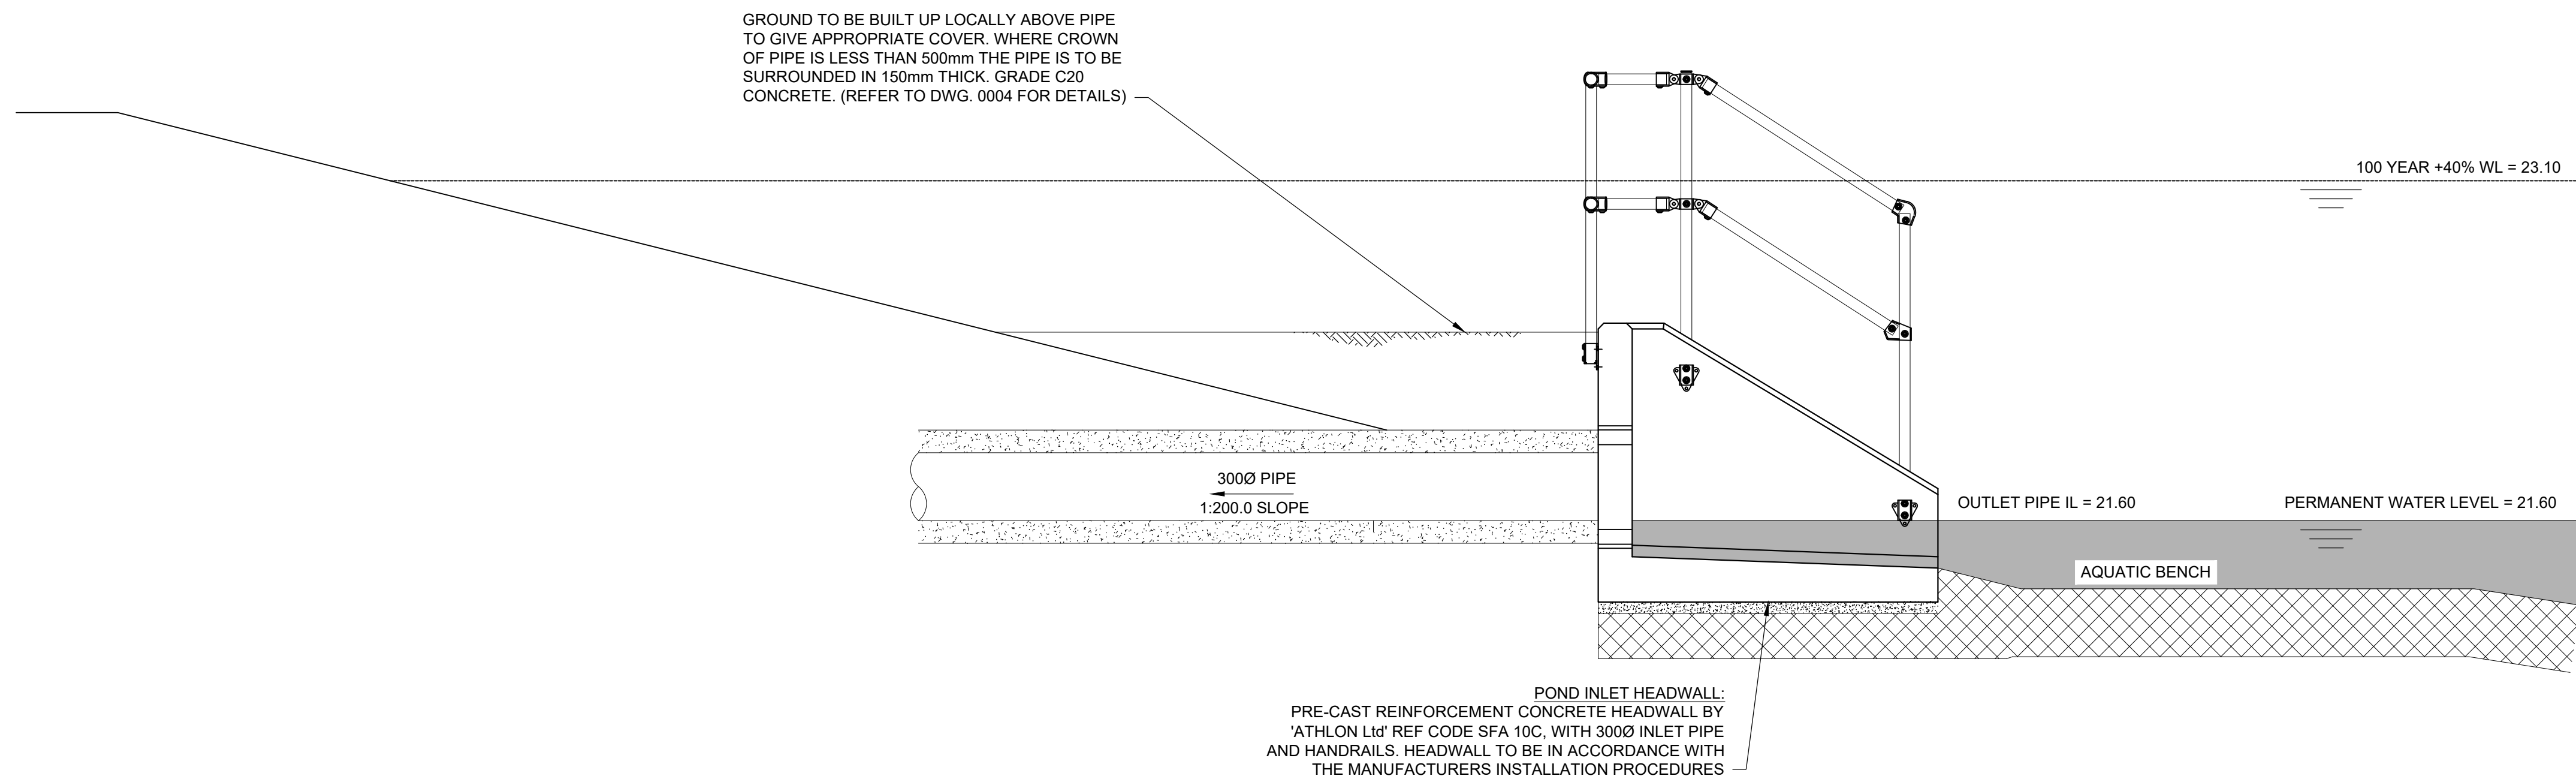
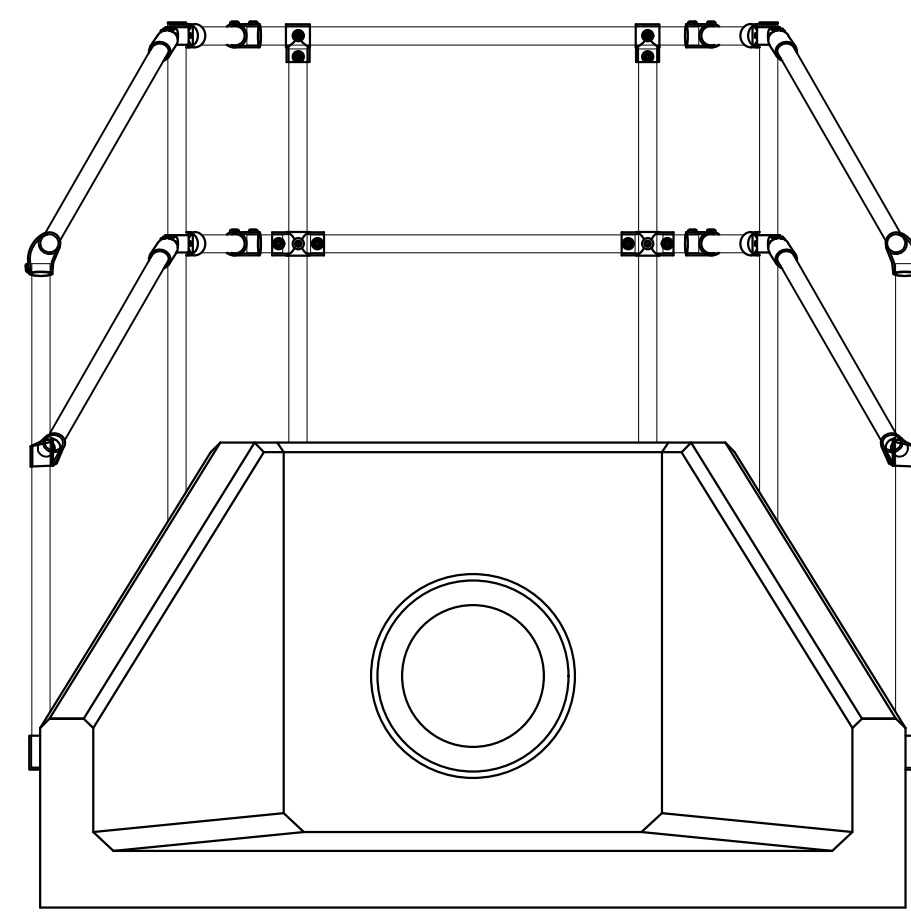


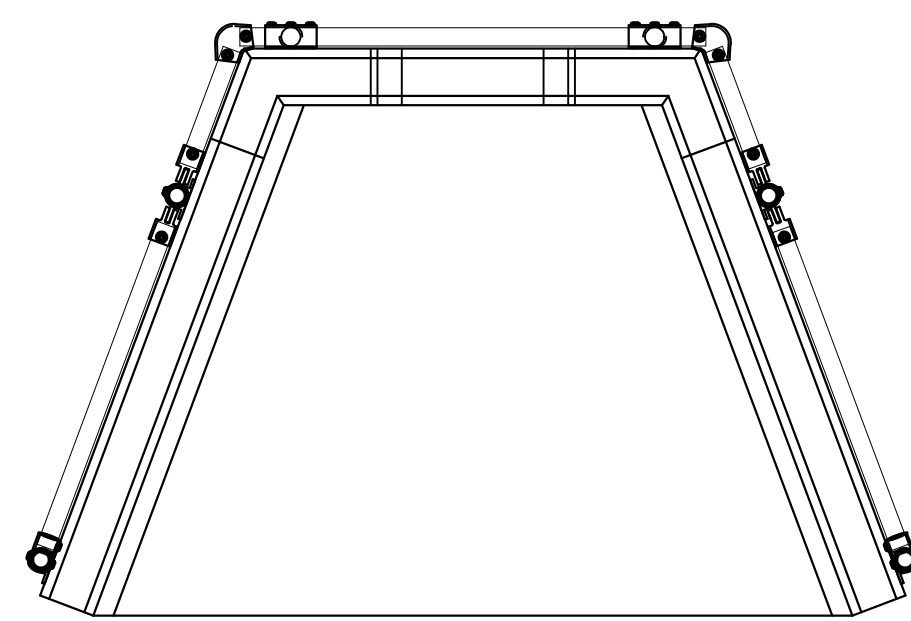

P12 HEADWALL OUTLET LONG SECTION
Scale 1:20

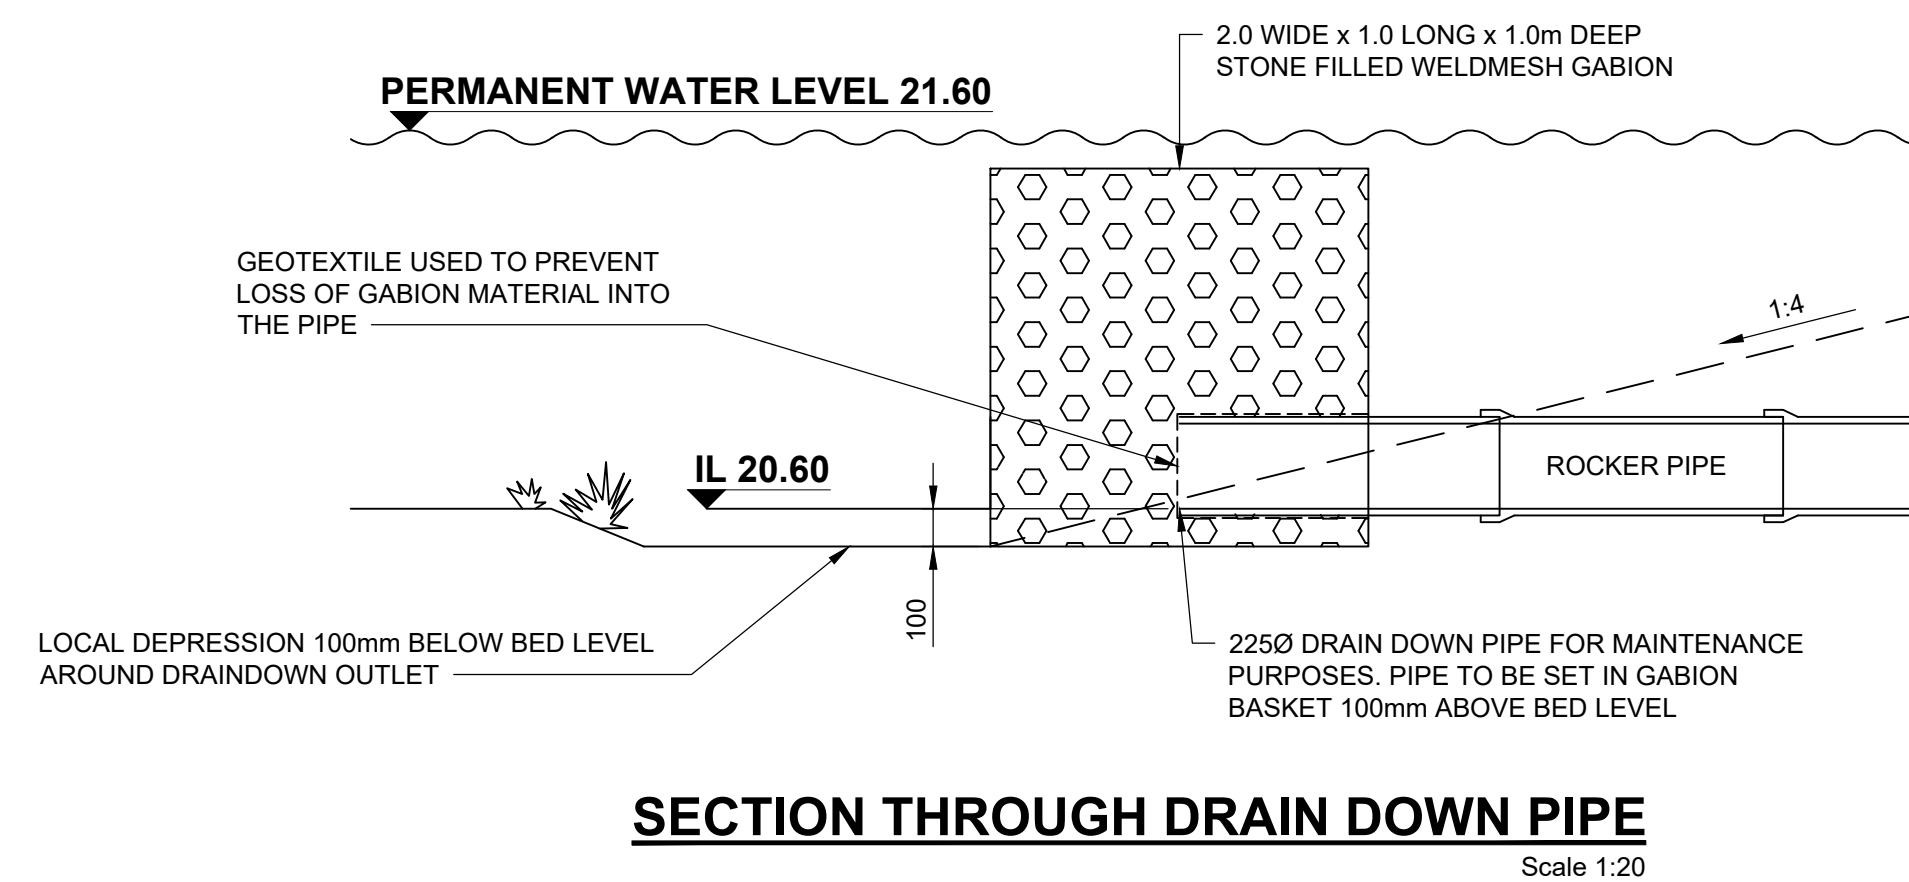

P12 HEADWALL OUTLET DETAILS

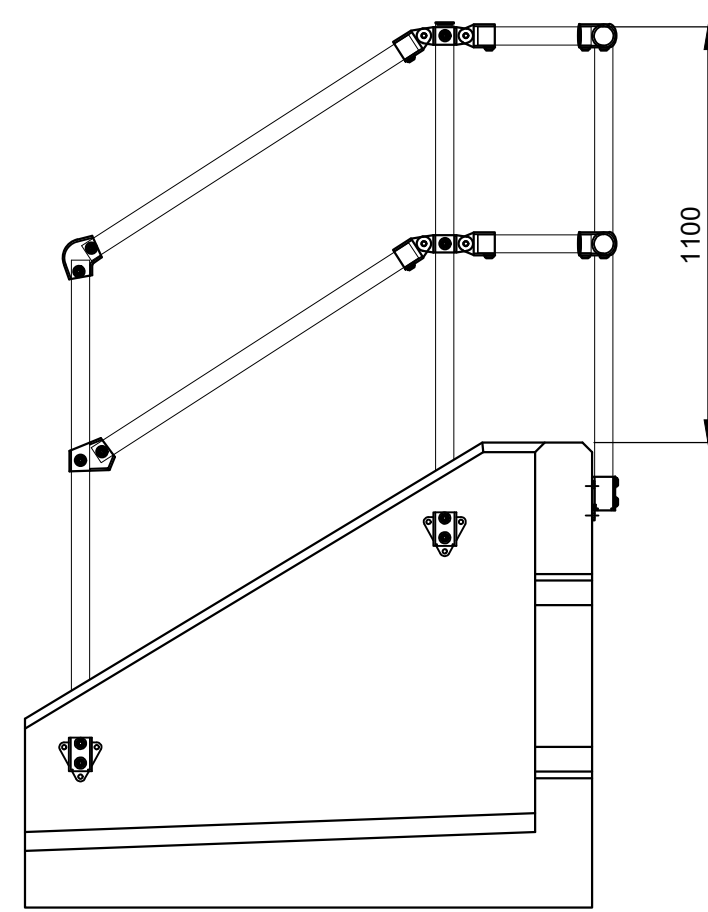

SECTION THROUGH DRAIN DOWN PIPE

PRE-CAST REINFORCED CONCRETE
HEADWALL BY 'ALTHON ltd' REF
CODE SFA 10C. WITH 300mmØ
OUTLET PIPE AND HANDRAILS

This drawing has been prepared for the use of AECOM's client. It may not be used, modified, reproduced or relied upon by third parties, except as agreed by AECOM or as required by law. AECOM accepts no responsibility, and denies any liability whatsoever, to any party that uses or relies on this drawing without AECOM's express written consent. Do not scale this document. All measurements must be obtained from the stated dimensions. This drawing is not to be used for construction purposes.

PROJECT

Brookleigh - Northern Arc avenue Central Section

CLIENT

Homes England

CONSULTANT

AECOM
Aldgate Tower
2 Leman Street
London, E1 8FA
United Kingdom

T +44 (0)2076 452000
www.aecom.com

NOTES

1. Do not scale from the drawing
2. All dimensions are in millimetres and levels are in metres Above Ordnance Datum (mAOD) unless stated otherwise
3. This drawing is to be read in conjunction with
60610807-ACM-04-XX-DR-DR-701120
to 701126 and Specification Appendix
5/1

SUITABILITY

S3 FOR REVIEW & COMMENT

ISSUE/REVISION

P01	12.01.2024	FIRST ISSUE
I/R	DATE	DESCRIPTION

PROJECT NUMBER

60610807

SHEET TITLE

POND 12 STANDARD DETAILS HEADWALL OUTLET

SHEET NUMBER

60610807-ACM-04-XX-DR-DR-701125

