



ISO A1 594mm x 841mm
Approved: NM
Checked: KH
Designer: TA
Project Management Initials:
701130
Last saved by: THOMAS O ADAMS
Last Plotted: 2024-01-12
Filename: C:\P\WORKING\AECOM_DS09_UK_2020\0275276\60610807-ACM-04-XX-DR-DR-701130-701131.DWG

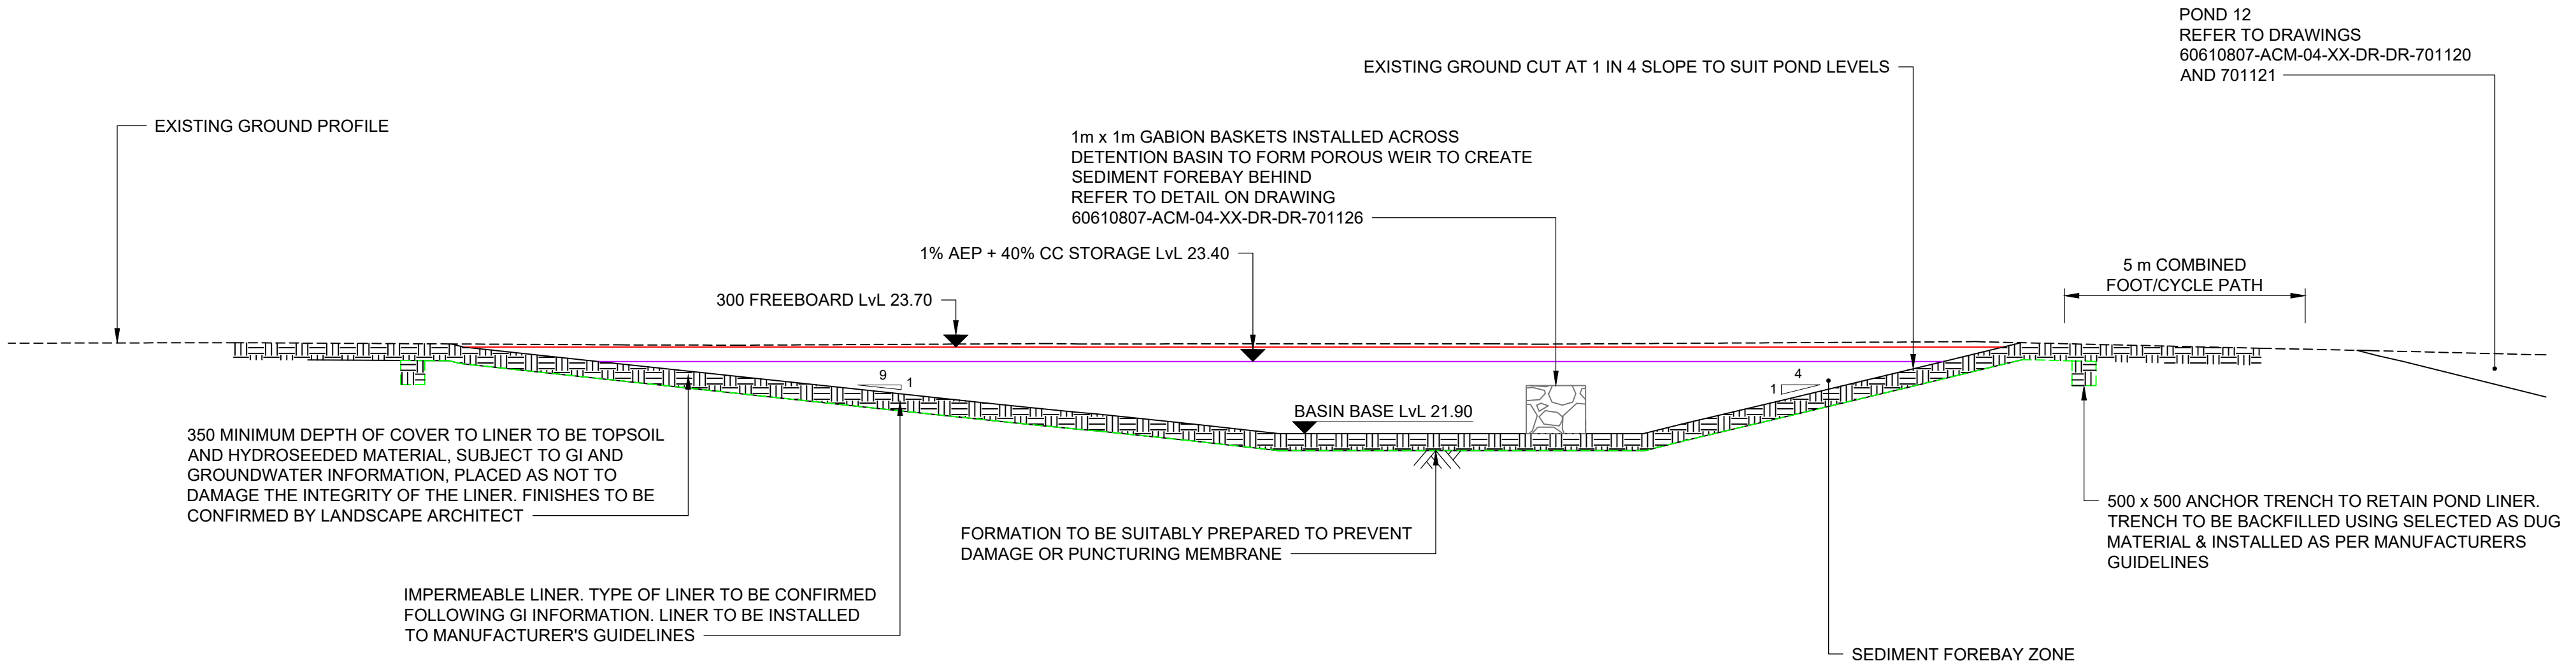

A | SECTION THROUGH POND 13
701130 Scale 1:100

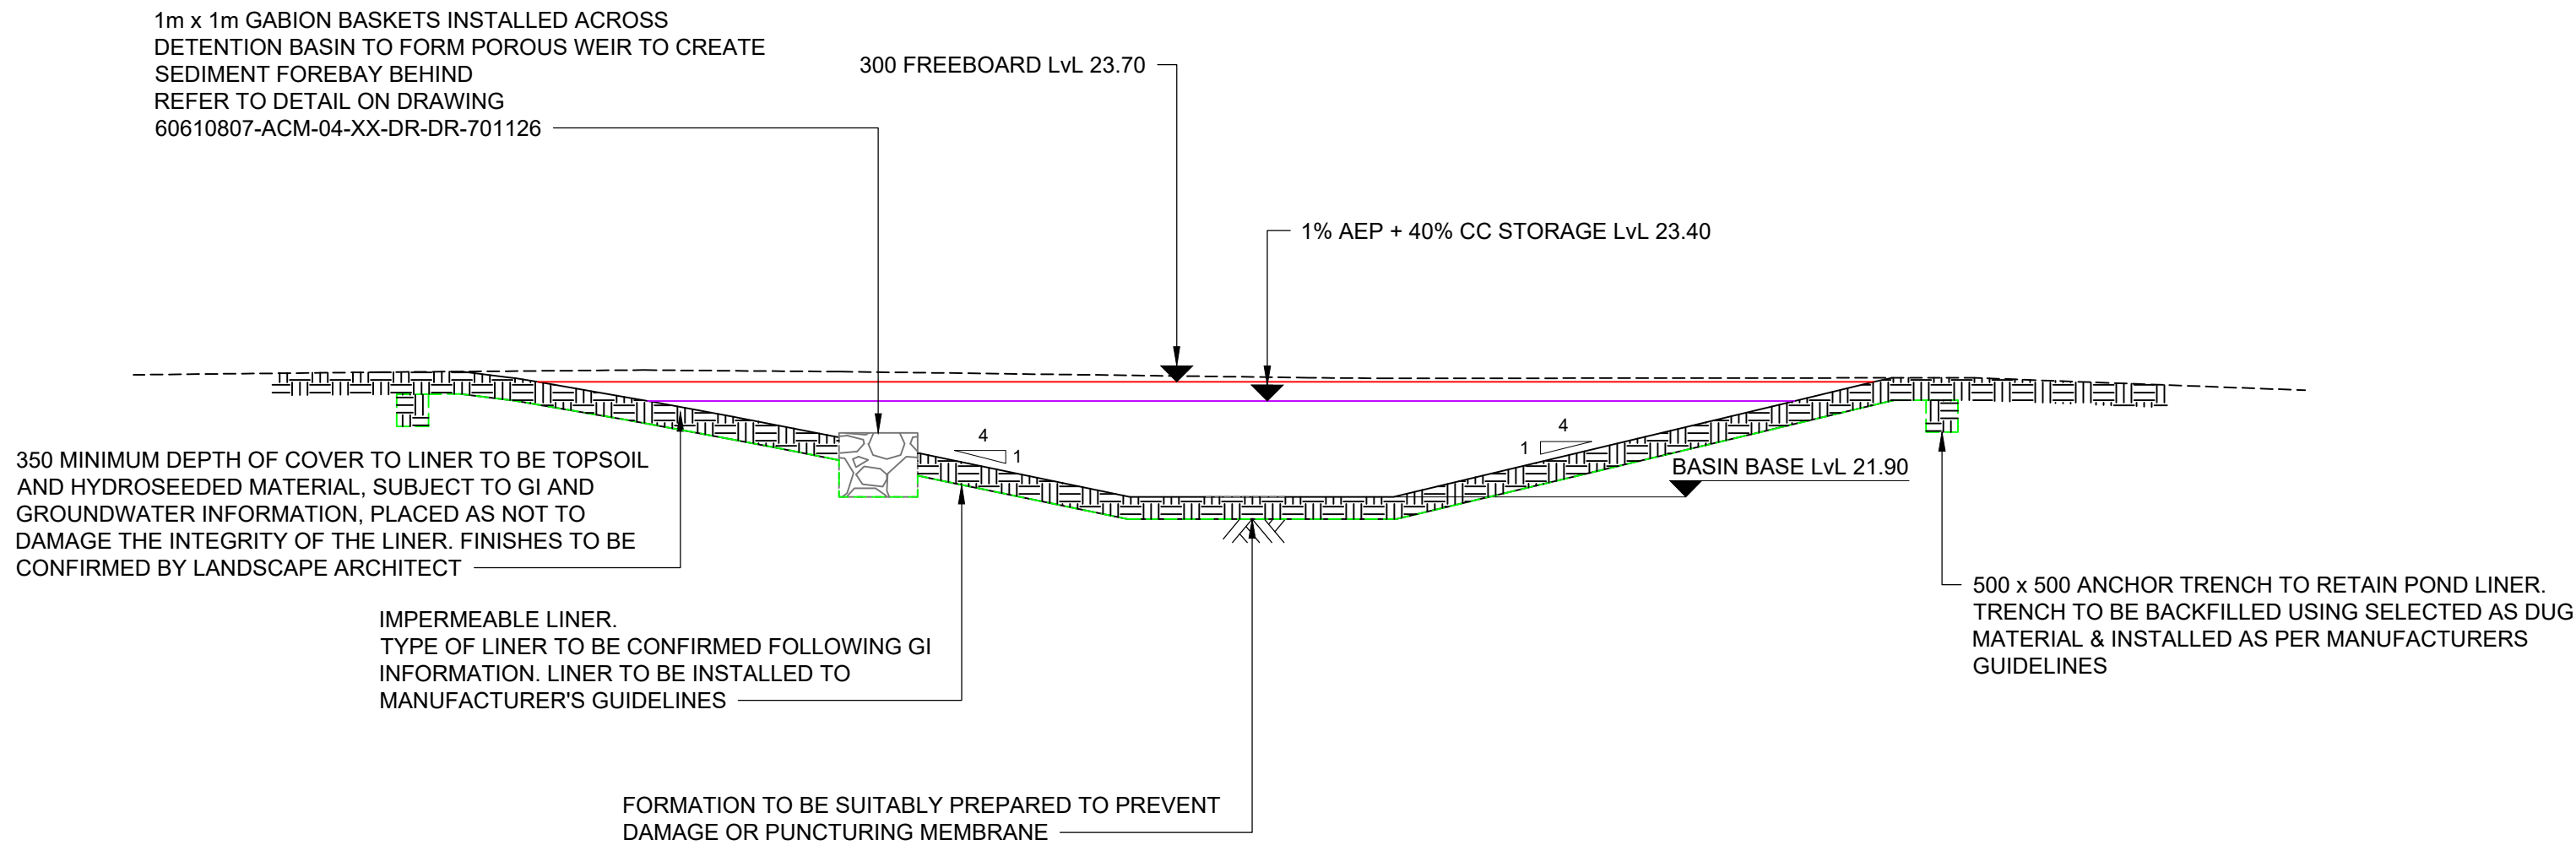

B | SECTION THROUGH POND 13
701130 Scale 1:100



PROJECT

Brookleigh -
Northern Arc avenue
Central Section

CLIENT

Homes England

CONSULTANT

AECOM
Aldgate Tower
2 Leman Street
London, E1 8FA
United Kingdom

T +44 (0)2076 452000
www.aecom.com

NOTES

- Do not scale from the drawing.
- All dimensions shown are in metres and levels in meters above ordnance datum (mAOD) unless stated otherwise.
- this drawing is to be read in conjunction with the following:
60610807-acm-04-xx-dr-dr-701120
60610807-acm-04-xx-dr-dr-701121
60610807-acm-04-xx-dr-dr-701130
60610807-acm-04-xx-dr-dr-700132 to 700137.
Appendix 5/1
- Regional pond arrangements shown here are indicative and intended only to present the geometry and extents of the pond. Construction details, access, edge protection, planting, landscaping and all other details are excluded.
- Top water level (TWL) indicated is the maximum possible water level within the pond. Actual design water levels may allow freeboard below TWL indicated here.

KEY PLAN

	300mm FREEBOARD
	1% AEP + 40% CC STORAGE WATER LEVEL
	PERMANENT WATER LEVEL
	POND BASE
	EXISTING GROUND
	IMPERMEABLE LINER
	AS DUG MATERIAL
	FILL
	ACCESS TRACK
	GABION

SUITABILITY

S3 FOR REVIEW & COMMENT

ISSUE/REVISION

P01	12.01.2024	FIRST ISSUE
I/R	DATE	DESCRIPTION

PROJECT NUMBER

60610807

SHEET TITLE

POND 13
SECTIONS WITHOUT VERTICAL
SCALE EXAGGERATION

SHEET NUMBER

60610807-ACM-04-XX-DR-DR-701131

This drawing has been prepared for the use of AECOM's client. It may not be used, modified, reproduced or relied upon by third parties, except as agreed by AECOM or as required by law. AECOM accepts no responsibility and denies any liability whatsoever to any party that uses or relies on this drawing without AECOM's express written consent. Do not scale this document. All measurements must be obtained from the stated dimensions.