

File name: C:\P\WORKING\AECOM_DS09_UK_2020\00275278\60610807-ACM-04-XX-DR-DR-701132.DWG Last saved by: THOMAS O ADAMS Last Plotted: 2024-01-12 ISO A1 594mm x 841mm Approved: NM Checked: KH Designer: TA Project Management Initials:

This drawing has been prepared for the use of AECOM's client. It may not be used, modified, reproduced or relied upon by third parties, except as agreed by AECOM or as required by law. AECOM accepts no responsibility and denies any liability whatsoever to any party that uses or relies on this drawing without AECOM's express written consent. Do not scale this document. All measurements must be obtained from the stated dimensions.



PROJECT

Brookleigh -
Northern Arc avenue
Central Section

CLIENT

Homes England

CONSULTANT

AECOM
Aldgate Tower
2 Leman Street
London, E1 8FA
United Kingdom

T +44 (0)2076 452000
www.aecom.com

NOTES

- Do not scale from the drawing
- All dimensions are in millimetres and levels in metres Above Ordnance Datum (AOD) unless stated otherwise.
- This drawing is to be read in conjunction with 60610807-ACM-04-XX-DR-DR-701120 to 701135 and Specification Appendix 5/1.

SUITABILITY

S3 FOR REVIEW & COMMENT

ISSUE/REVISION

P01	12.01.2024	FIRST ISSUE
I/R	DATE	DESCRIPTION

PROJECT NUMBER


60610807

SHEET TITLE

POND 13 STANDARD DETAILS
FLOW CONTROL MANHOLE MH04-803


SHEET NUMBER

60610807-ACM-04-XX-DR-DR-701132

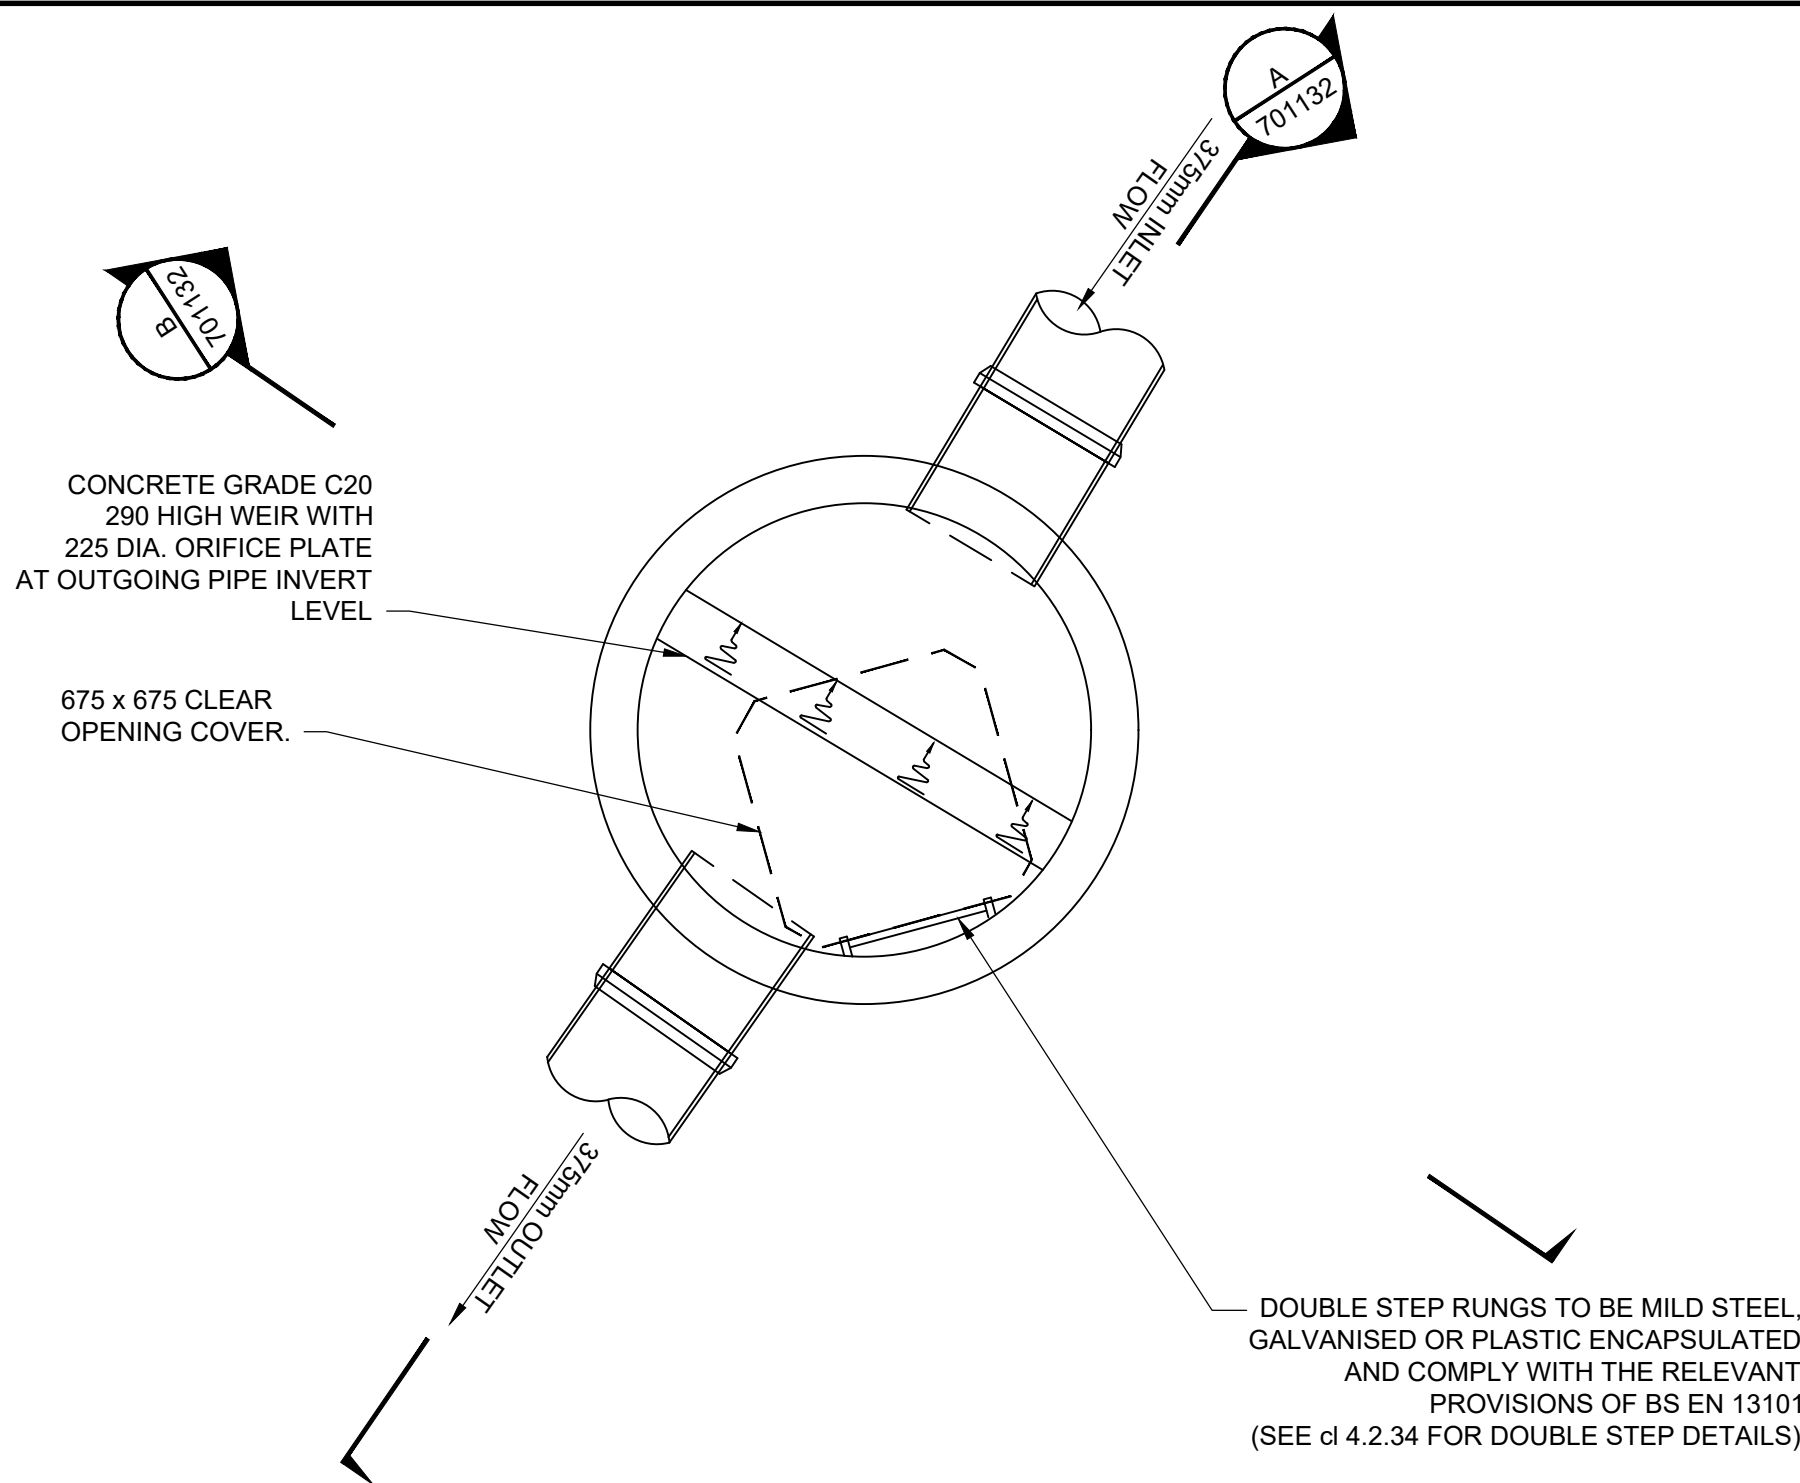


PLAN ON PROPOSED FLOW CONTROL MANHOLE MH04-803

Scale 1:20

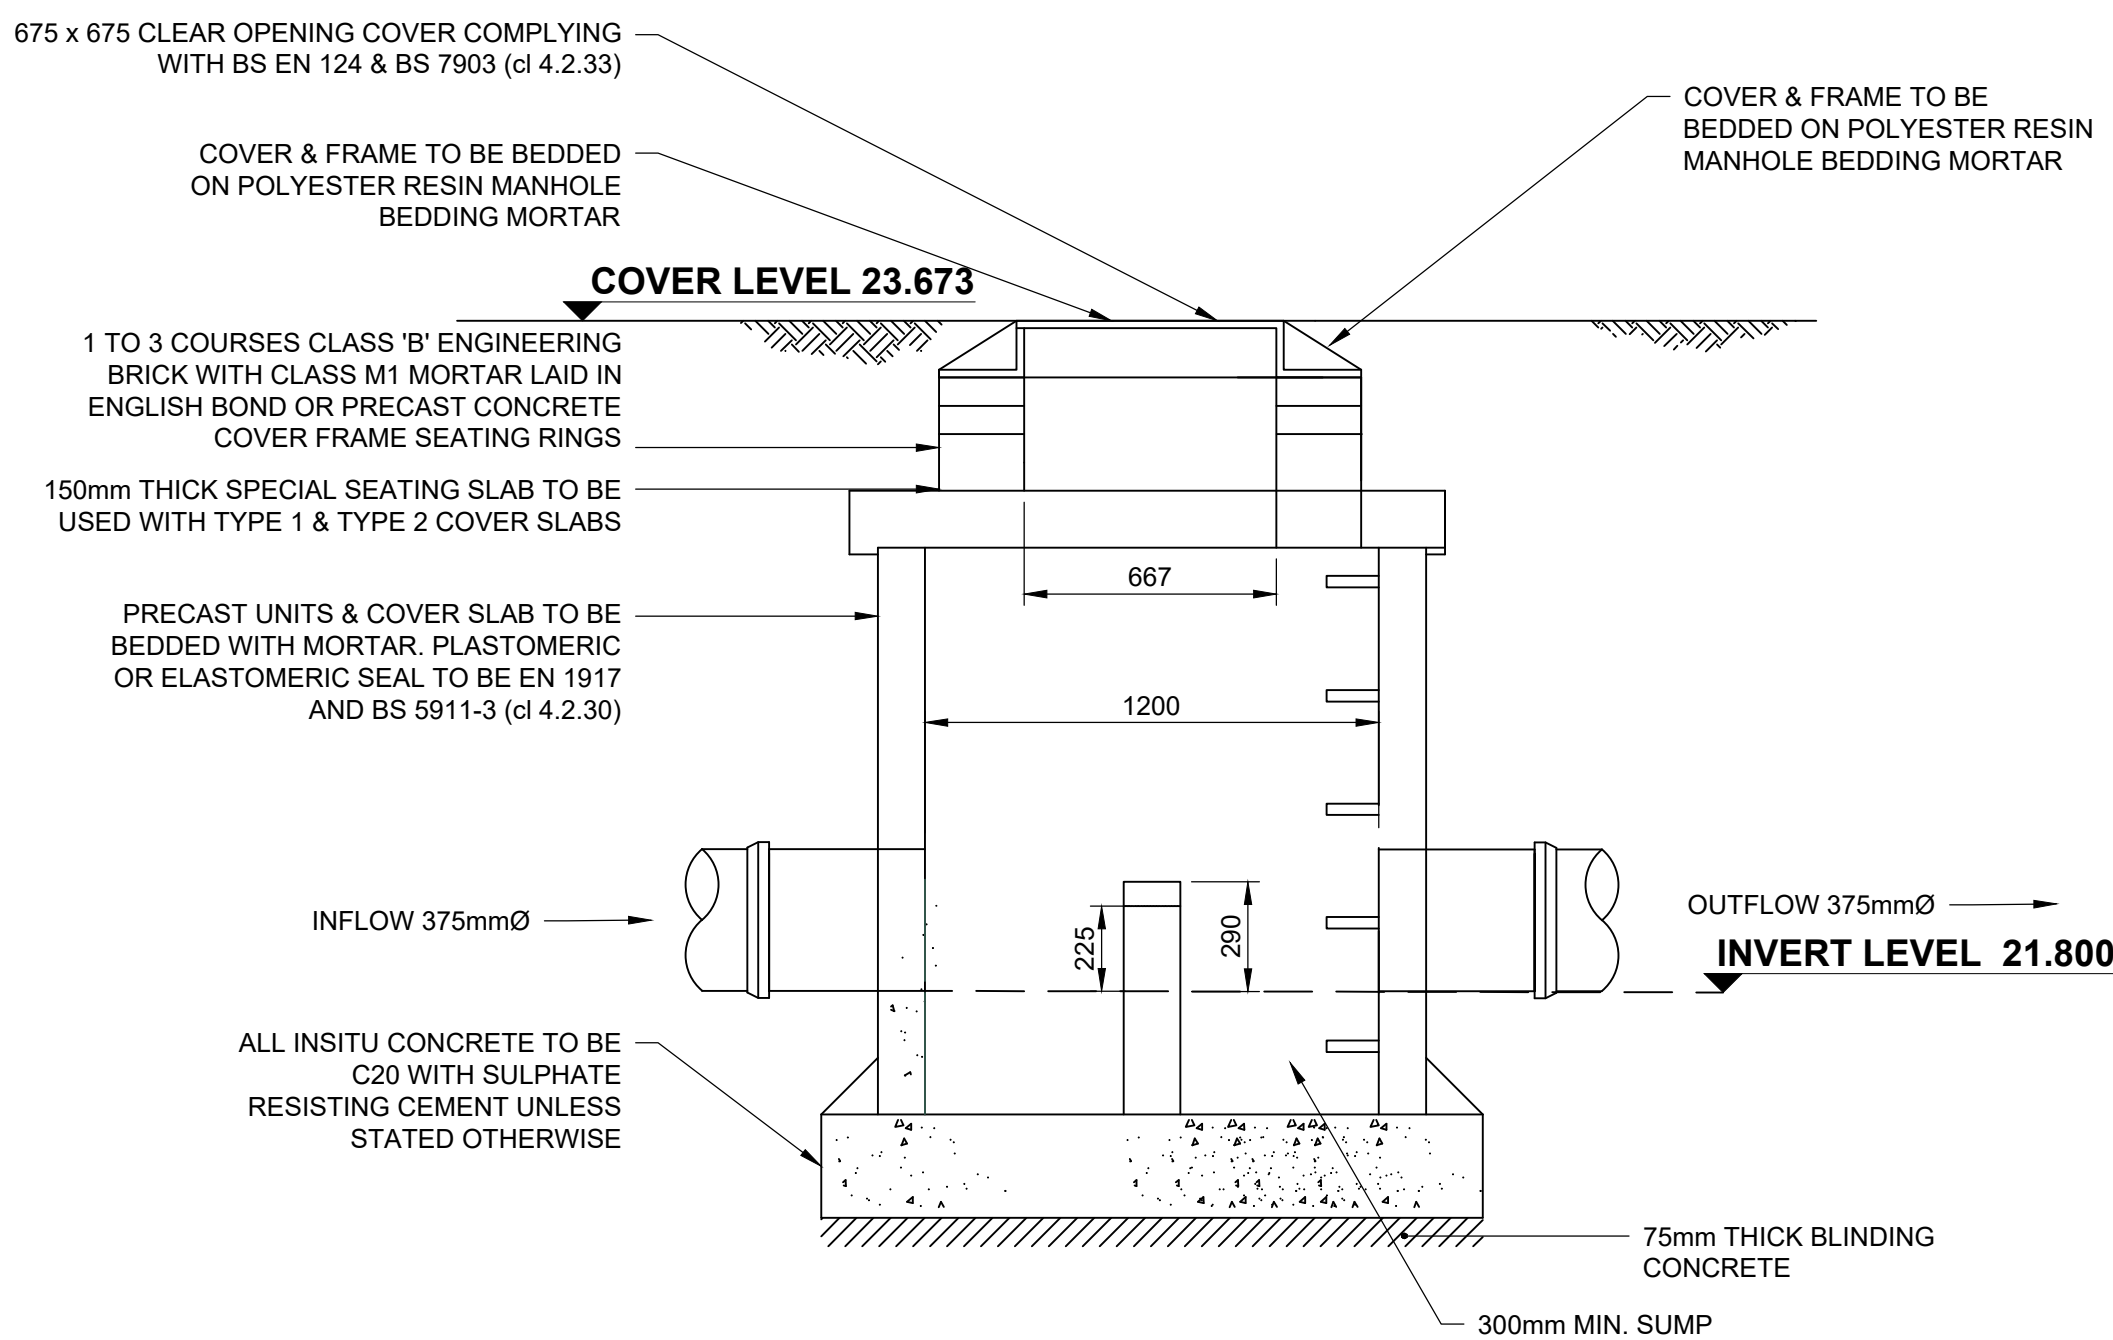

SECTION A THROUGH PROPOSED FLOW CONTROL MANHOLE MH04-803

Scale 1:20

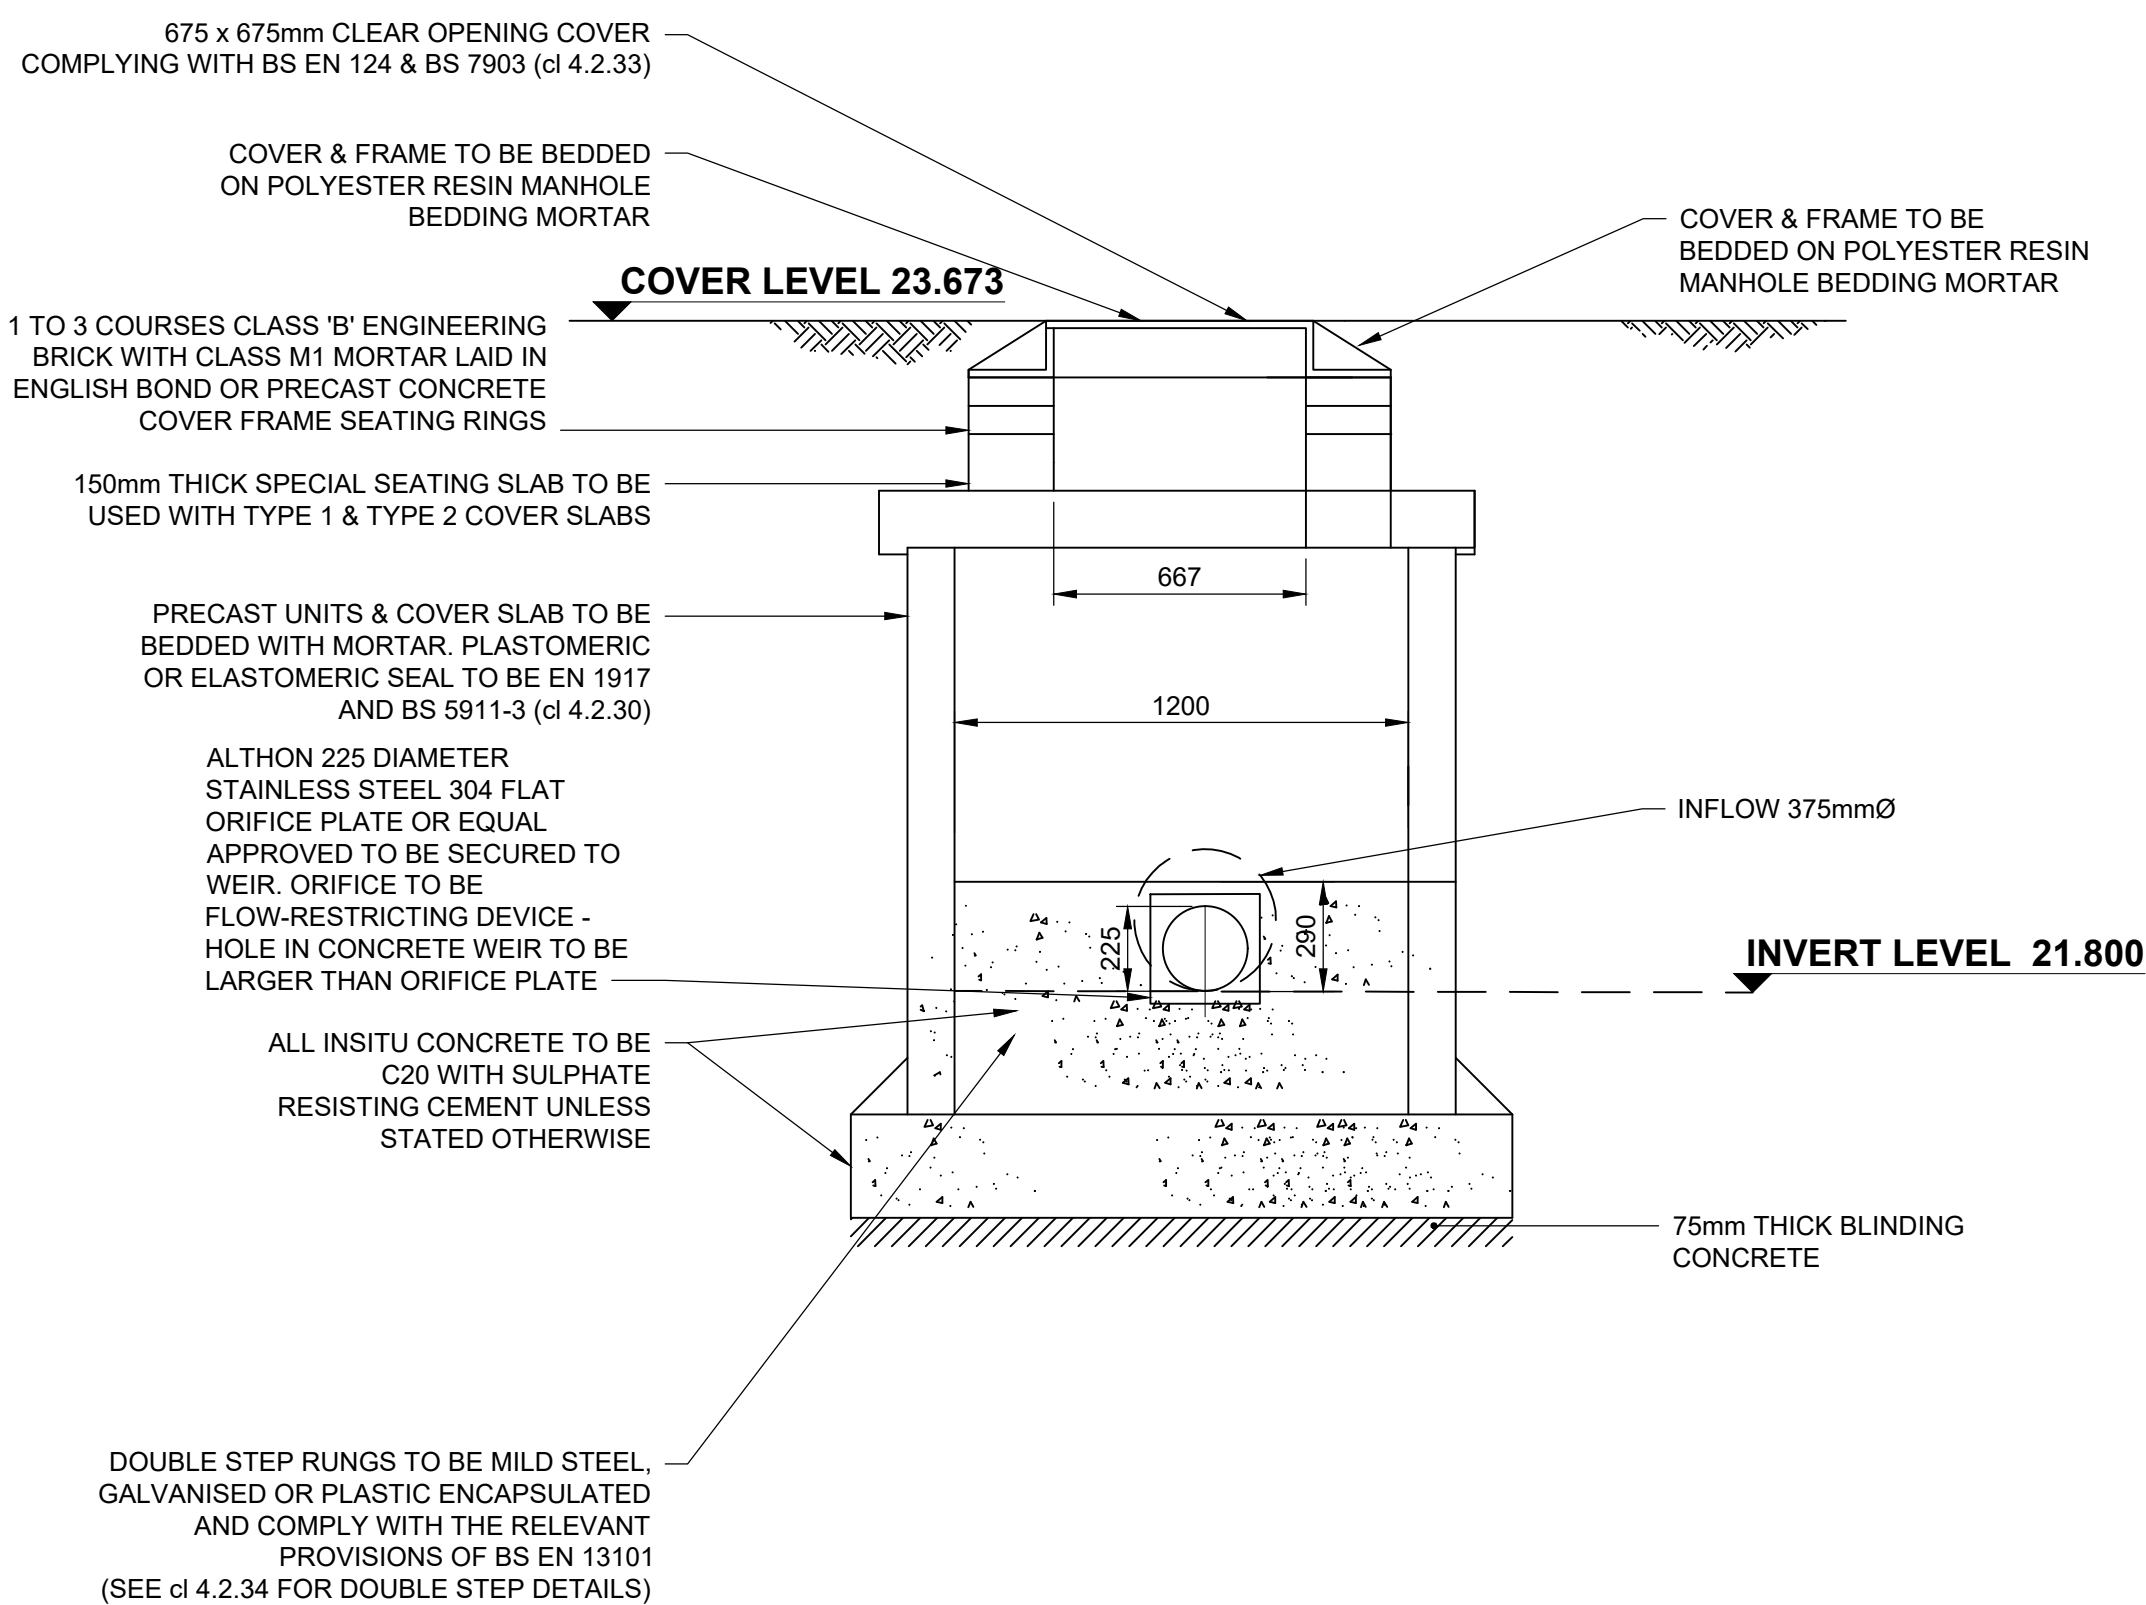

SECTION B THROUGH PROPOSED FLOW CONTROL MANHOLE MH04-803

Scale 1:20

