




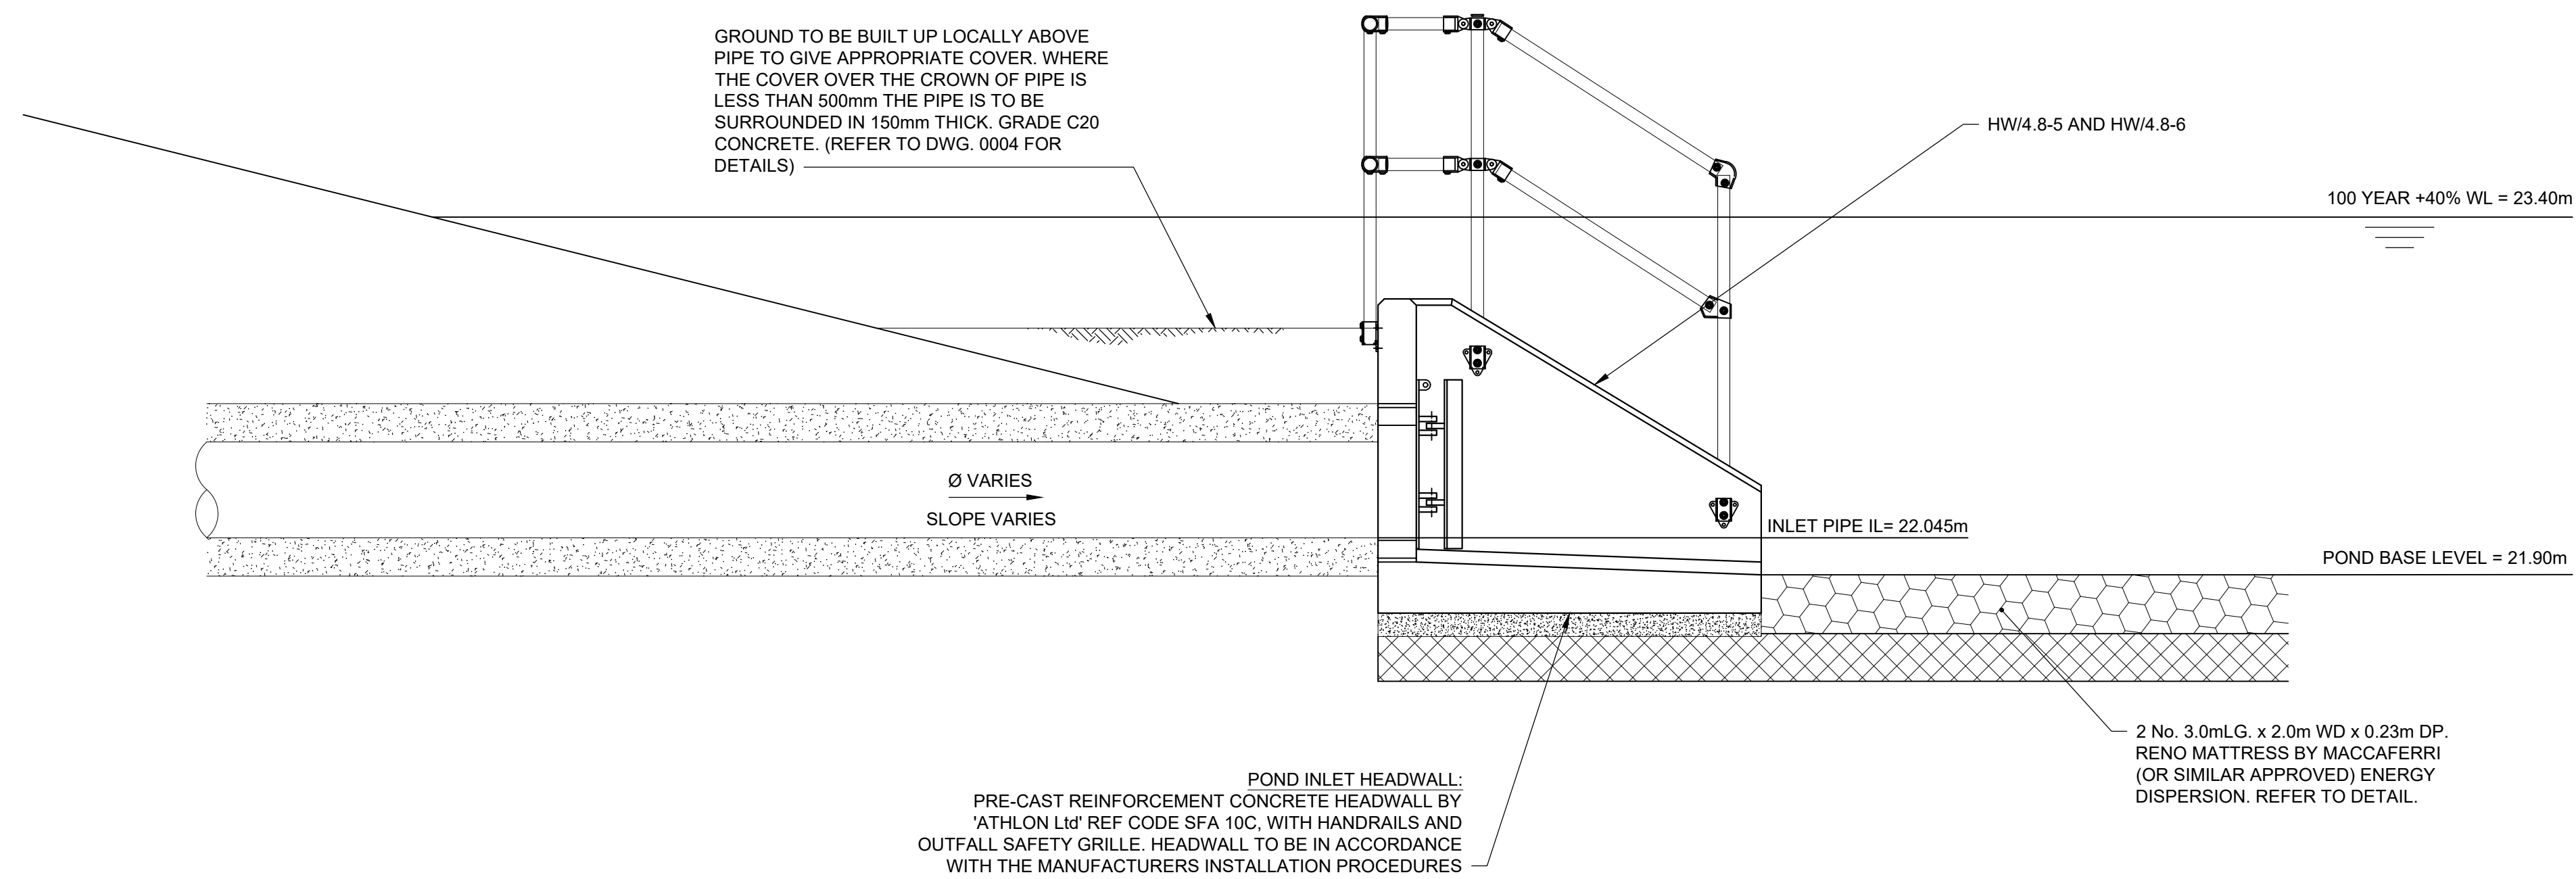


P13 TYPICAL HEADWALL INLET LONG SECTION

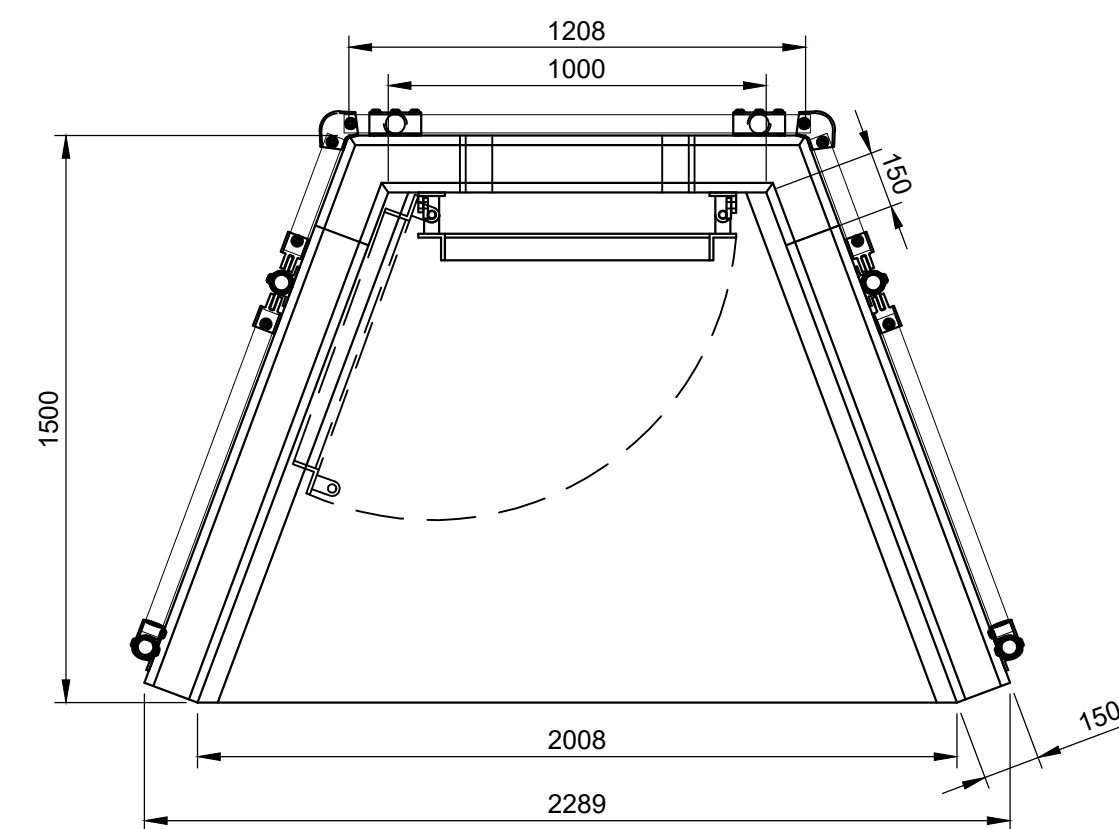

HEADWALL TYPE DIFFERS DEPENDING ON HEADWALL LOCATION.
REFER TO:
60610807-ACM-04-XX-DR-DR-701120
60610807-ACM-04-XX-DR-DR-701130

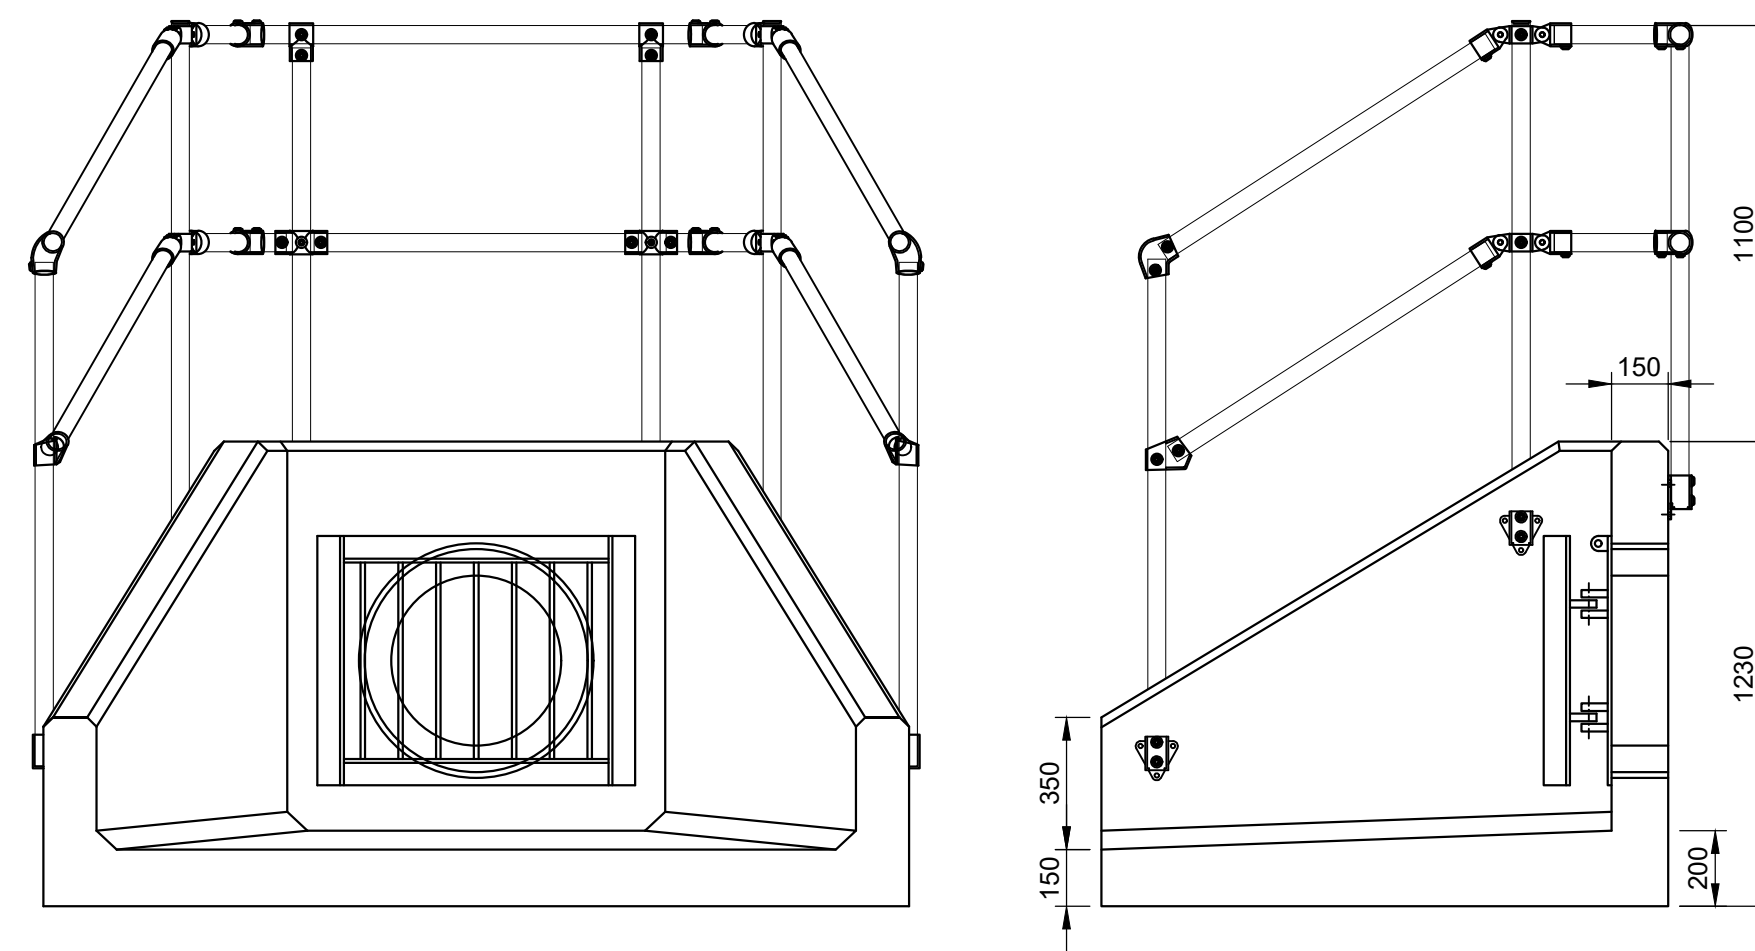

P13 TYPICAL HEADWALL INLET DETAILS

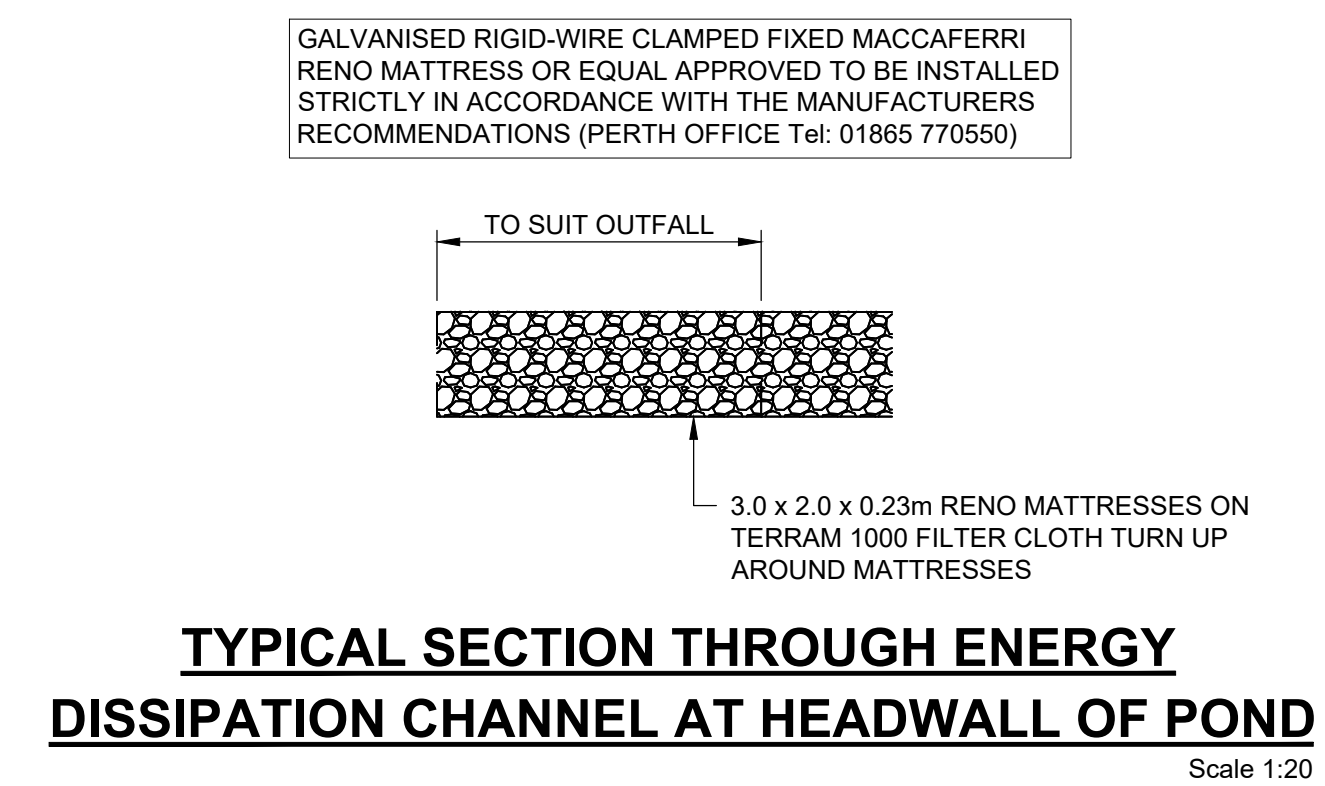

**TYPICAL SECTION THROUGH ENERGY
DISSIPATION CHANNEL AT HEADWALL OF POND**

PRE-CAST REINFORCED CONCRETE HEADWALL BY 'ALTHON ltd' REF CODE SFA 10C WITH HANDRAILS AND OUTFALL SAFETY GRILLE. HEADWALL TO BE INACCORDANCE WITH MANUFACTURER'S GUIDANCE.

PROJECT

Brookleigh -
Northern Arc avenue
Central Section

CLIENT

Homes England

CONSULTANT

AECOM
Aldgate Tower
2 Lemn Street
London, E1 8FA
United Kingdom

T +44 (0)2076 452000
www.aecom.com

NOTES

1. Do not scale from the drawing
2. All dimensions are in millimetres and levels are in metres Above Ordnance Datum (mAOD) unless stated otherwise
3. This drawing is to be read in conjunction with
60610807-ACM-04-XX-DR-DR-701130
to 701135 and Specification Appendix 5/1

SUITABILITY

S3 FOR REVIEW & COMMENT

ISSUE/REVISION

P01	12.01.2024	FIRST ISSUE
I/R	DATE	DESCRIPTION

PROJECT NUMBER

60610807

SHEET TITLE

POND 13 STANDARD DETAILS

HEADWALL INLET

SHEET NUMBER

60610807-ACM-04-XX-DR-DR-701134

