




CONSTRUCTION COMPOUND
GENERAL ARRANGEMENT
1:500

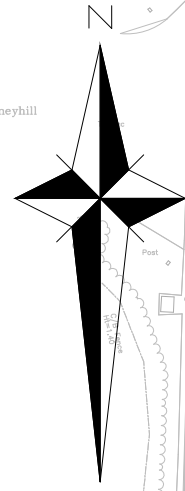


TEMPORARY FENCING FOR
SITE ACCESS WORKS
1:250

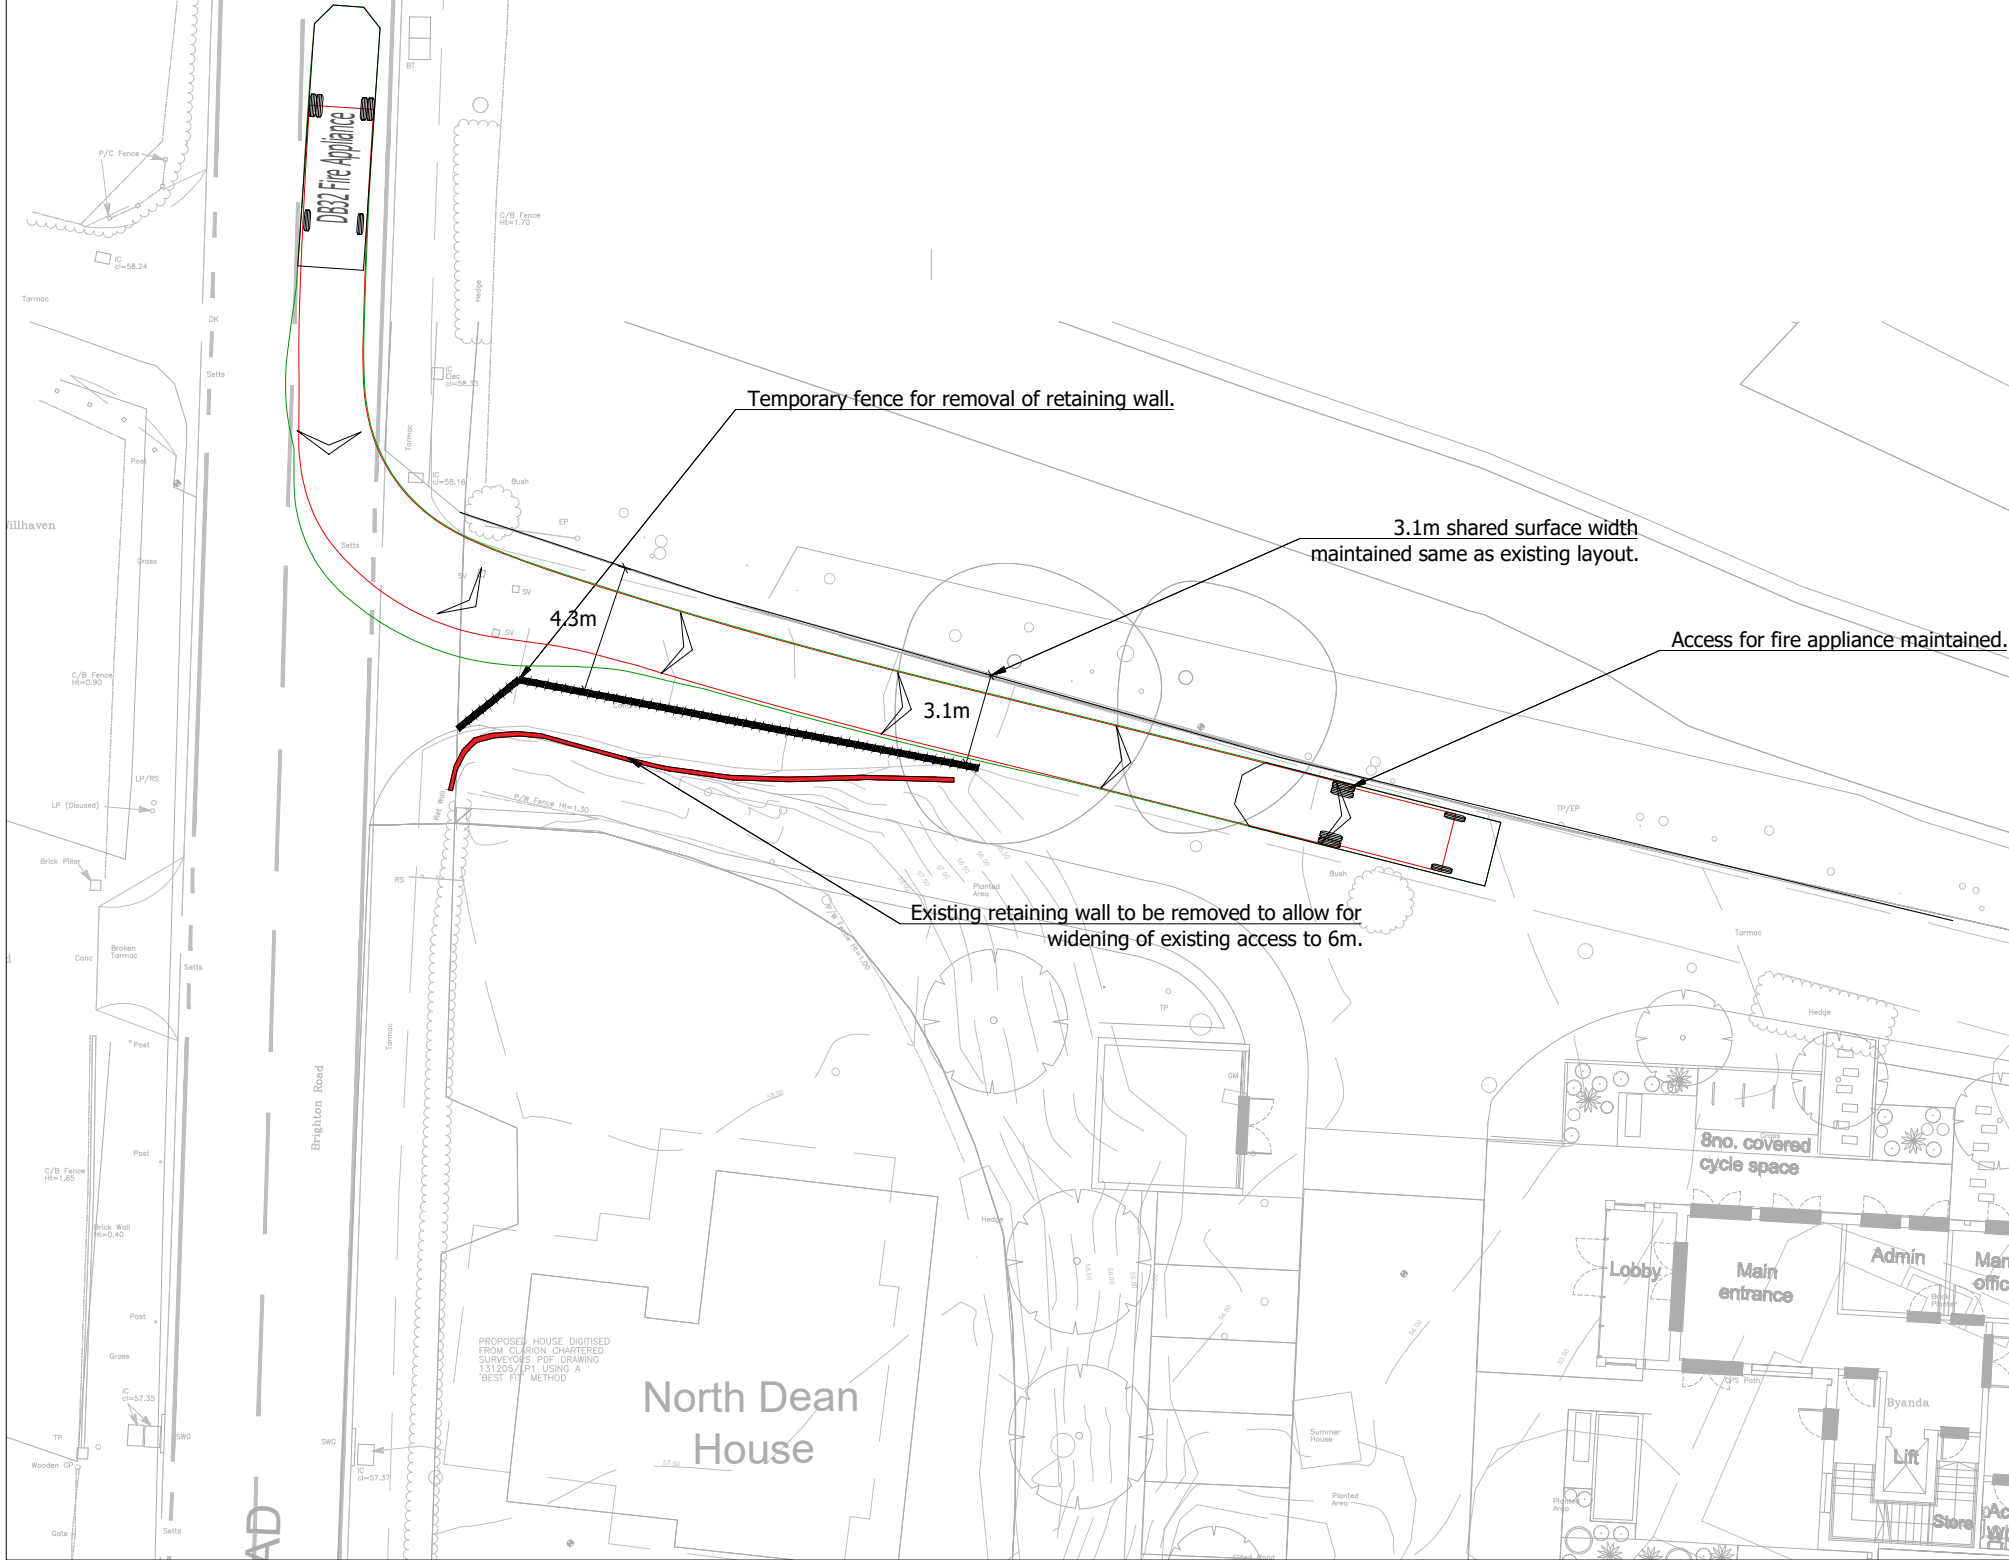

- GENERAL NOTES
1. The location, size, depth and identification of existing services that may be shown or referred to on this drawing have been assessed from non intrusive observations, record drawings or the like. The contractor shall safely carry out intrusive investigations, trial holes or soundings prior to commencing work to satisfy himself that it is safe to proceed and that the assessments are accurate. any discrepancies shall be notified to gta prior to works commencing.
 2. Tender or billing drawings shall not be used for construction or the ordering of materials.
 3. Do not scale. All dimensions and levels to be site confirmed.
 4. This drawing shall be read in conjunction with all relevant architects, consultants drawings and specifications, together with H&S plan requirements.
 5. Copyright : This drawing must not be copied, amended nor reproduced without the prior written agreement of gta.
 6. All drawings specifications and recommendations made by gta are subject to Local Authority and other relevant Statutory Authorities approval. Any works or services made abortive due to the client proceeding prior to these approvals is considered wholly at the Clients risk. gta hold no responsibility for resulting abortive works or costs.
 7. If viewing this drawing as an Autocad file (.dwg) in digital format then it is done so with this Disclaimer due to the fact that it can be altered and manipulated following its issue by GTA Civils & Transport and therefore, any alteration or modification of DWG data files provided by GTA Civils & Transport, by you or a third party, without GTA Civils and Transport's express written approval, is done so entirely at your own risk. Modification includes (but is not limited to) turning layers on and off, unfreezing layers and reloading, turning on and off print functions and unloading x-refs.
 8. Your attention is also drawn to the fact that the information contained within this file may be subject to alteration at any time, pending technical approval from an approving authority or at the client's instruction. It is therefore strongly recommended that multiple and regular cross checks are made against the current contract drawings.
 9. It is your responsibility to ensure that the correct issue or revision of the DWG data file is being used and requests for updated information made accordingly.

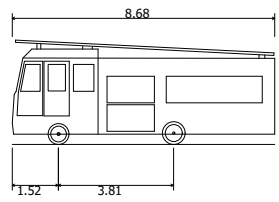


DB32 Fire Appliance
Overall Length 8.680m
Overall Width 2.180m
Overall Body Height 3.452m
Min Body Ground Clearance 0.337m
Max Track Width 2.121m
Lock to lock time 6.00s
Kerb to Kerb Turning Radius 7.910m

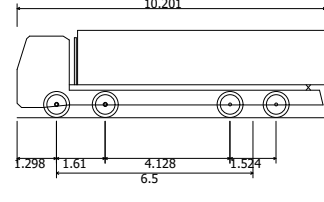

Large Tipper
Overall Length 10.201m
Overall Width 2.495m
Overall Body Height 2.890m
Min Body Ground Clearance 0.341m
Track Width 2.471m
Lock to lock time 6.00s
Kerb to Kerb Turning Radius 11.550m




Vehicle wheels outline

 

Vehicle Body envelope

LARGE TIPPER SWEEP PATHS
1:250

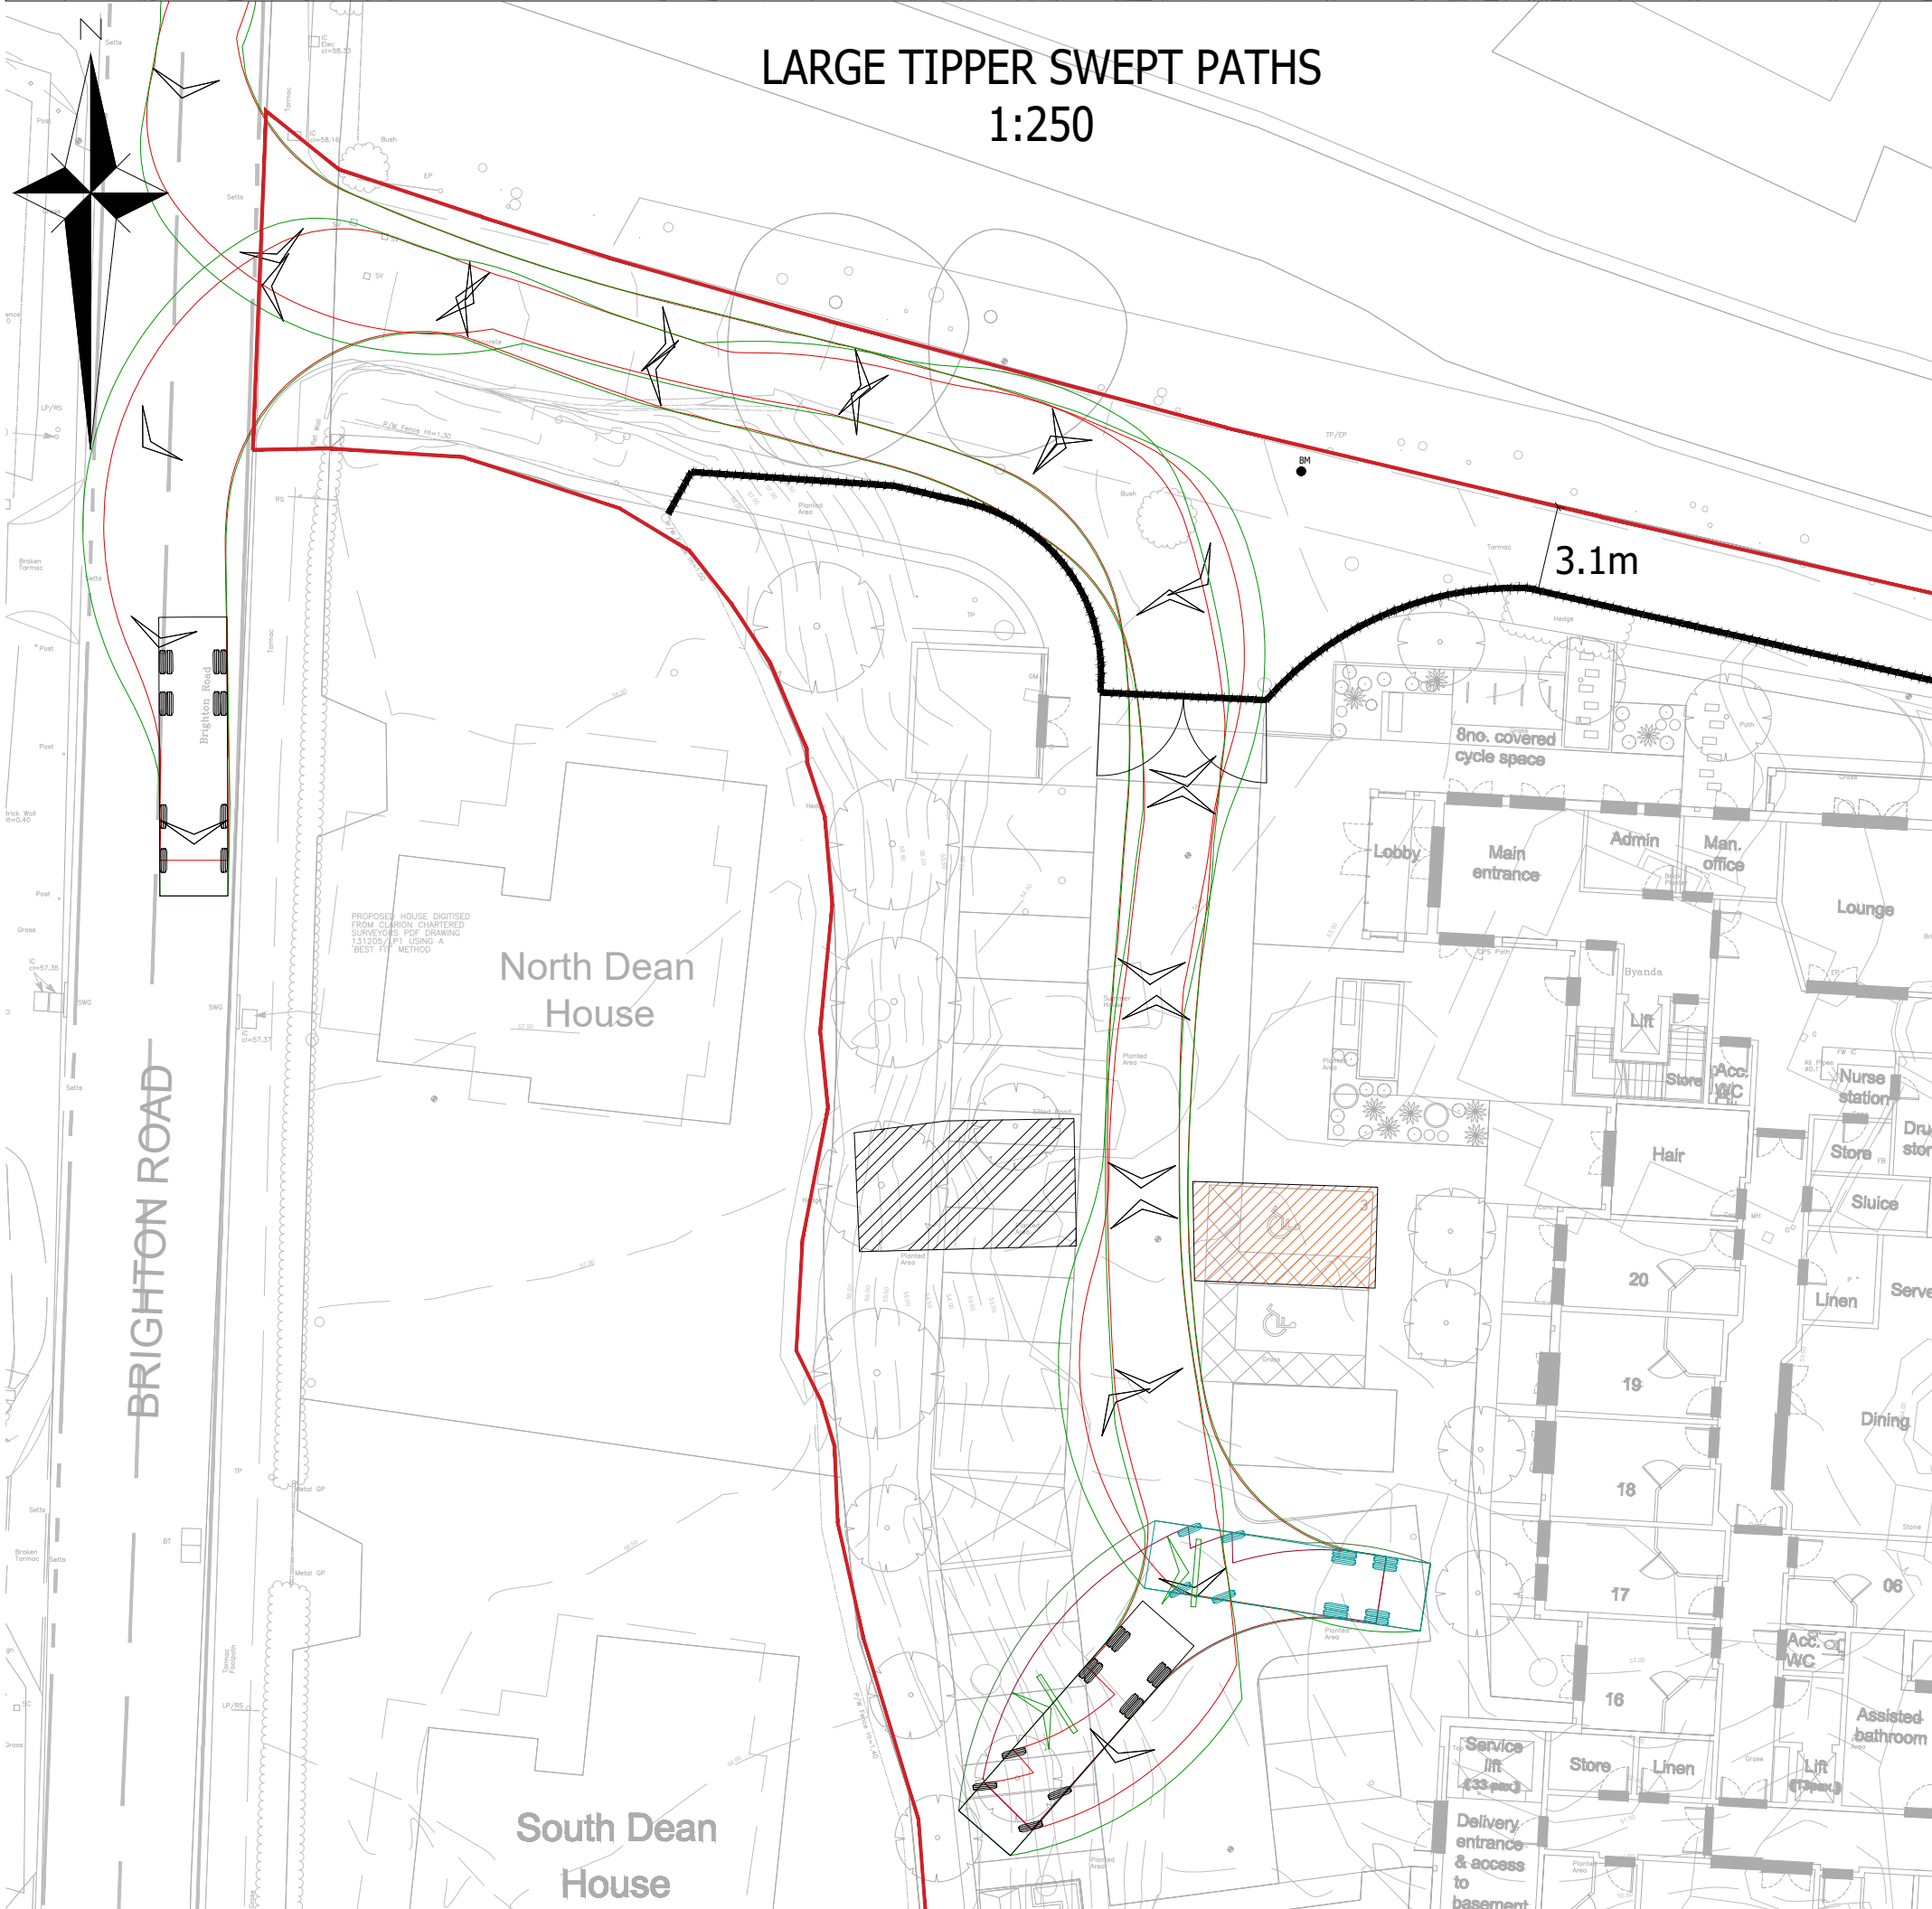

P2	REVISED TO CLIENT COMMENTS	15/06/2026	ART	LNS	
P1	INITIAL ISSUE	04/06/2026	ART	LNS	
Rev	Amendments	Date	Dsn	Chk	
Status					
PRELIMINARY					
Client					
DERMOT O'REILLY					
Architect					
Project					
60 BED CARE HOME, BYANDA HASSOCKS					
Title					
CONSTRUCTION SITE COMPOUND & VEHICLE SWEEP PATH ANALYSIS					
Date		Scale @ A1			
JUNE 2026		1:250			
Clients Ref.		Project Ref.			
		14451			
 Civils & Transport Maple House, 192-198 London Road, Burgess Hill, West Sussex, RH15 9RD Tel.01444 871444 Web: www.gtacivils.co.uk					
Drawing Number			Rev.		
14451_2300			P2		