




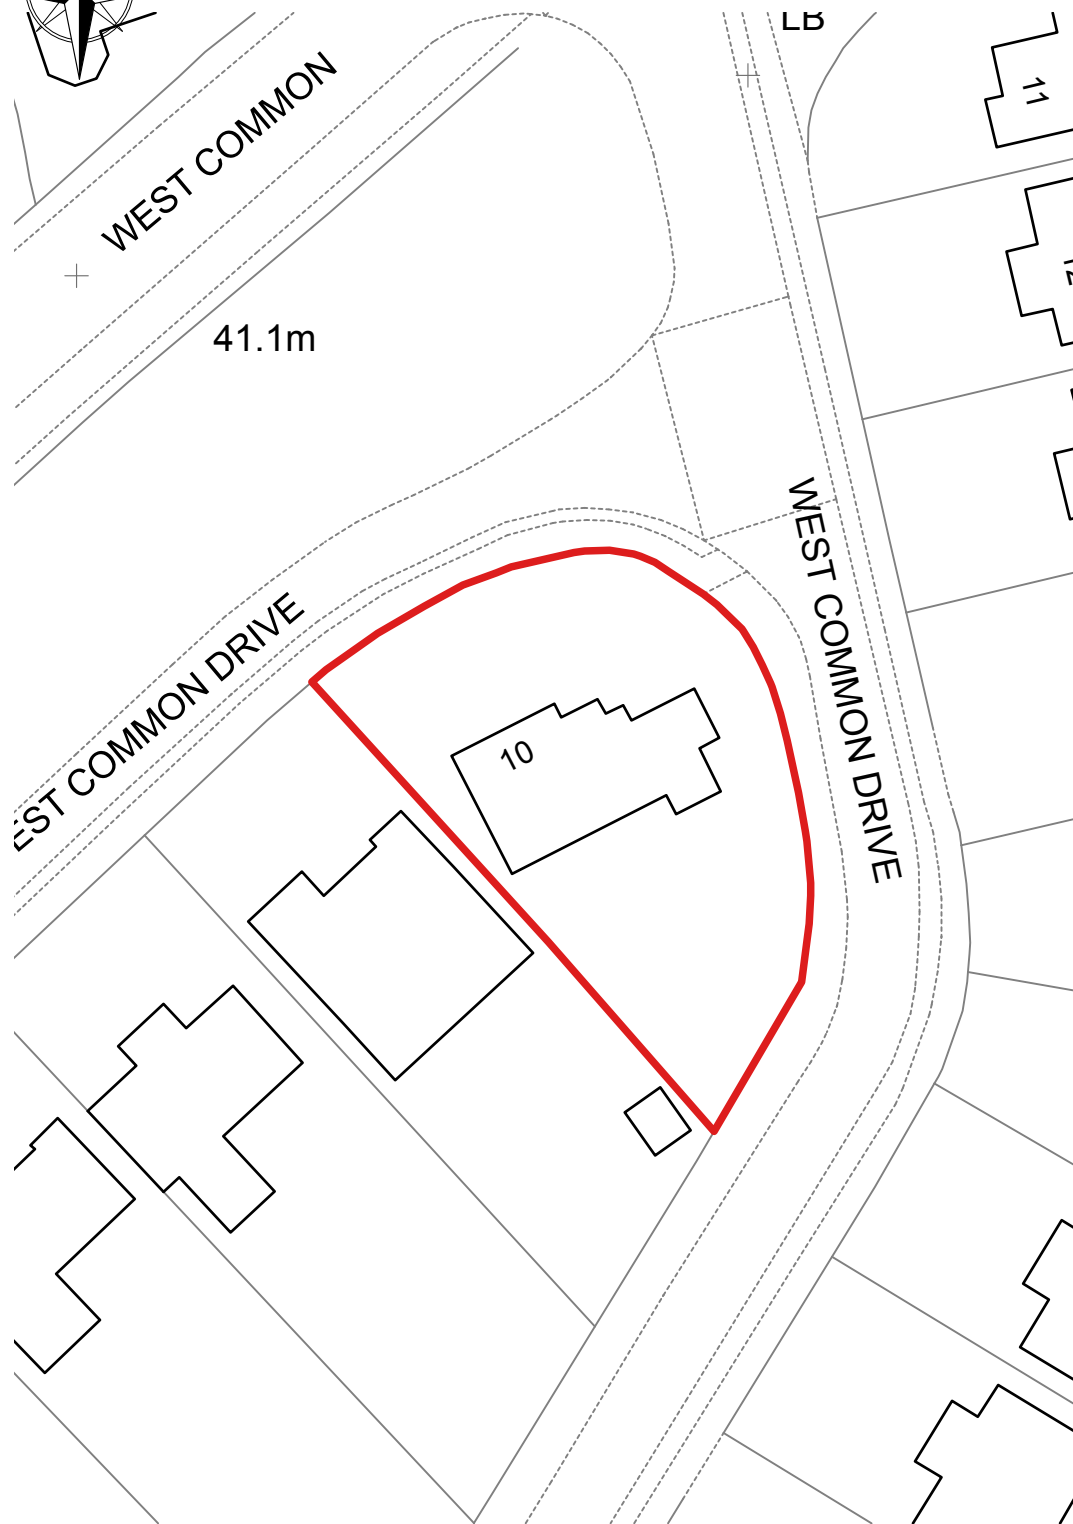

1:500 Existing Block Plan

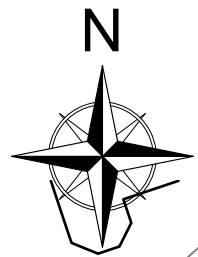

1:500 Proposed Block Plan

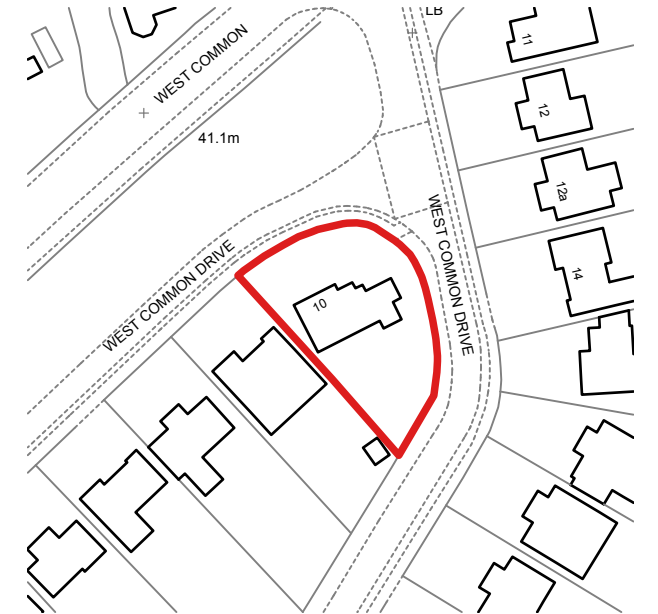

1:1250 Existing Site Location Plan



Revisions

JAMES PEARCE ASSOCIATES
ARCHITECTURAL CONSULTANTS AND SURVEYORS

SACHELLS GOTE LANE RINGMER
EAST SUSSEX BN8 5HX

Tel: 01273 812934 mob: 07711 039616
email: j.o.pearce@talk21.com

Client

Mr Ian Tyler

Project

10 West Common Drive
Lindfield
Sussex RH16 2AP

Drawing Name

Site Location and Block Plans

Scale

1:500 & 1250 @ A3

Date

September 2026

Drawing No

25906 01

Revision