



1. All levels in metres unless noted otherwise.
2. All paving and garden areas to be graded evenly between spot levels given.

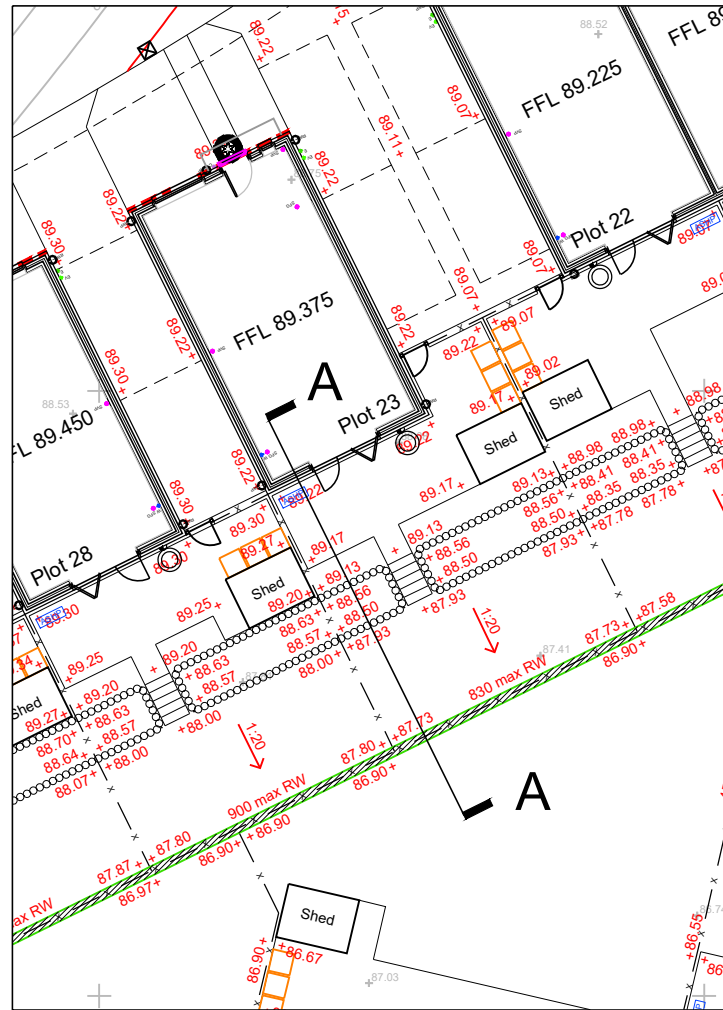

Key Plan  
Scale 1:250

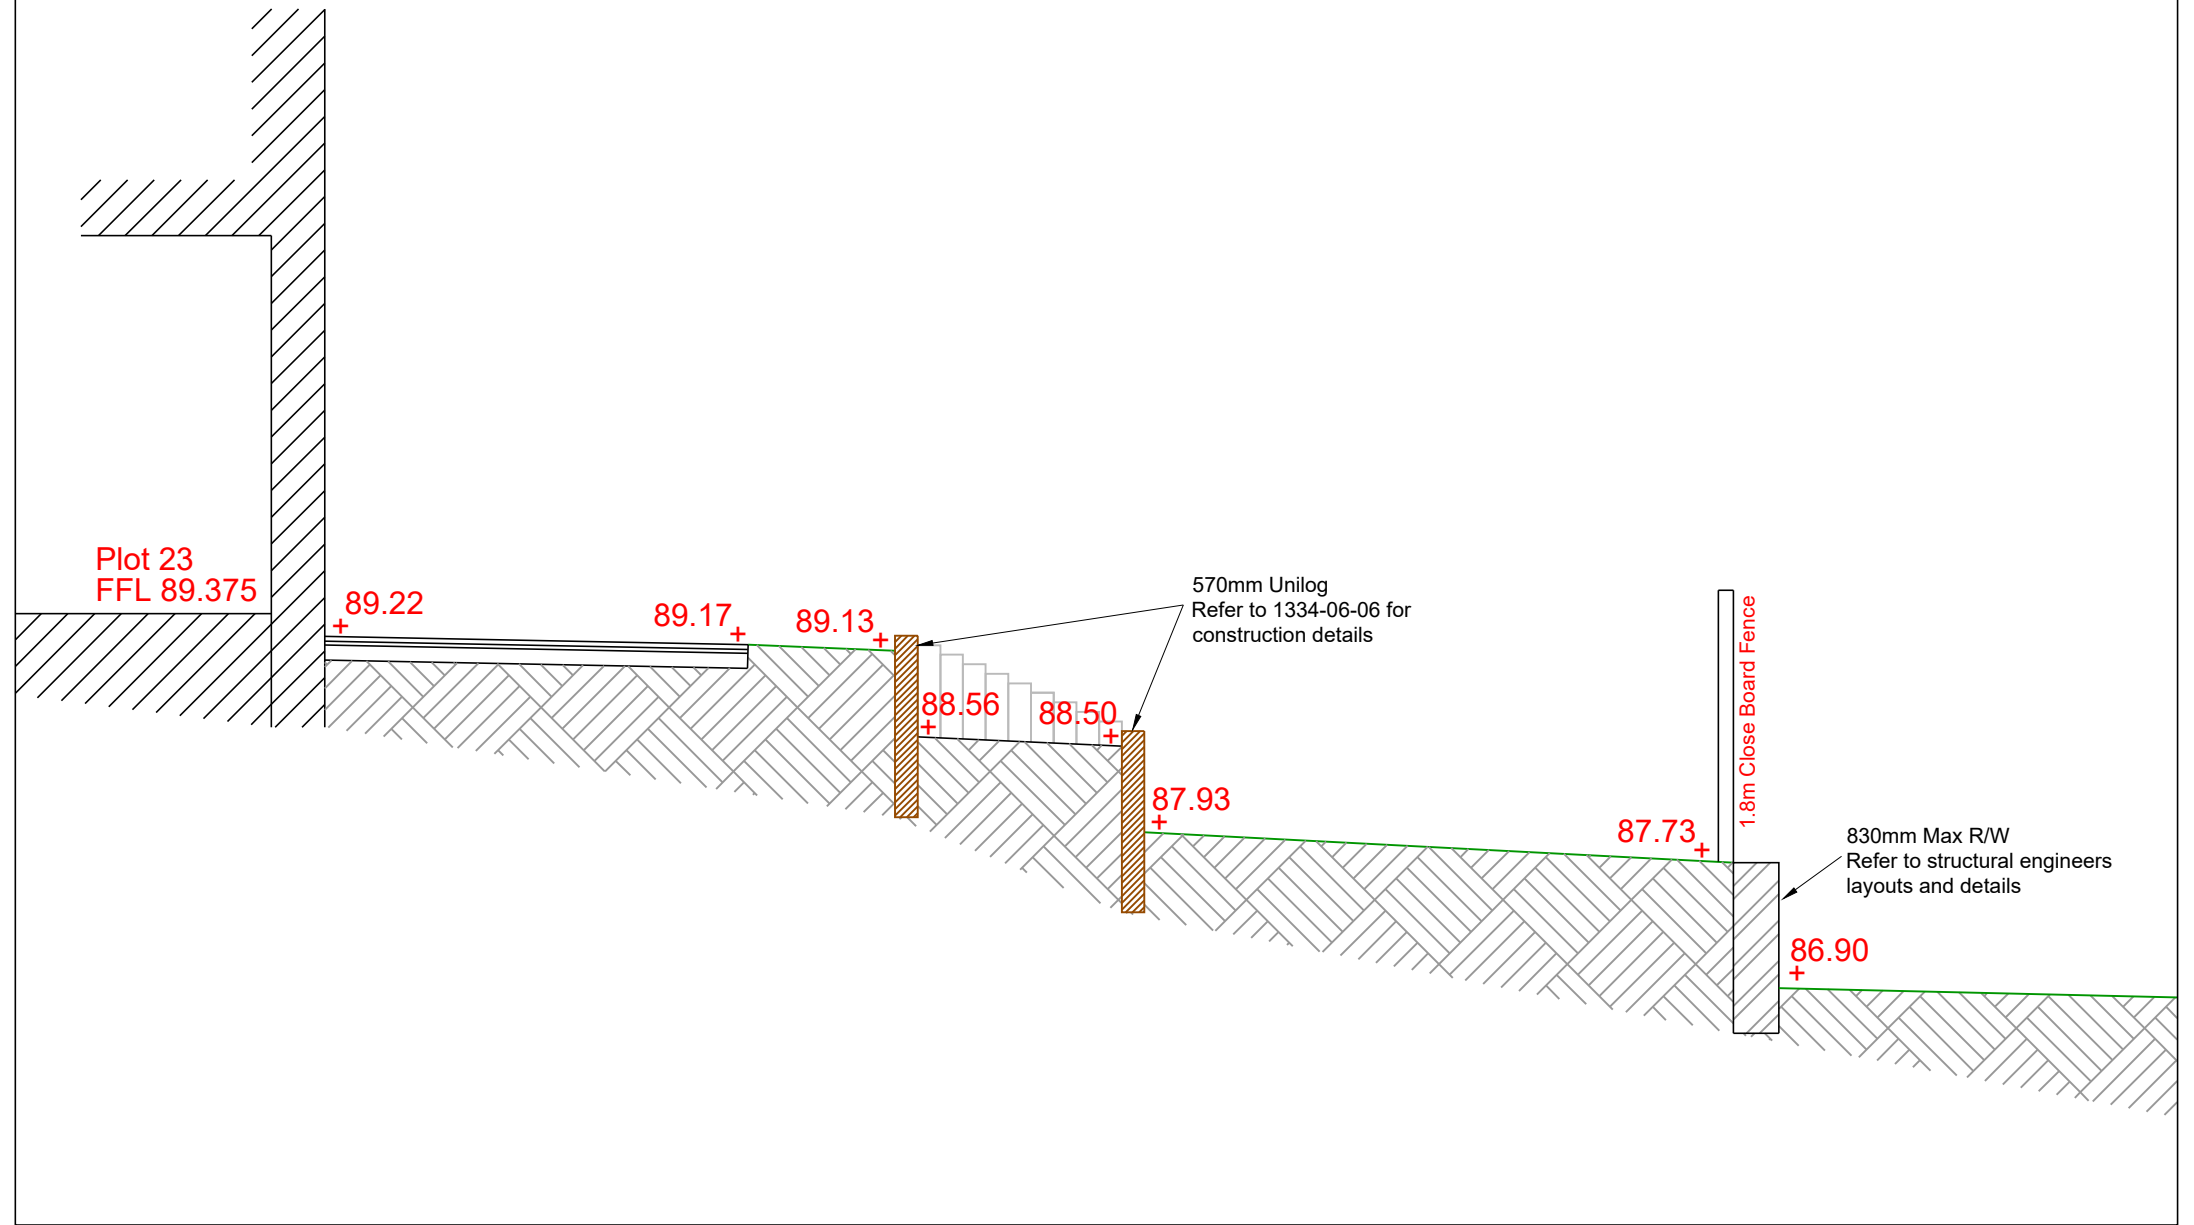

Section A-A  
Scale 1:50

# macar.

Macar Homes  
City House, Sutton  
SM1 2EA  
Tel: 0207 145 4545

|     |             |      |     |                    |          |                                                                                       |     |                       |                         |                                                     |  |
|-----|-------------|------|-----|--------------------|----------|---------------------------------------------------------------------------------------|-----|-----------------------|-------------------------|-----------------------------------------------------|--|
|     |             |      |     |                    |          | STATUS:                                                                               |     | TITLE :               |                         |                                                     |  |
|     |             |      |     |                    |          |  |     | Construction Issue    |                         | Plot 23<br>Rear Garden<br>Cross Section             |  |
|     |             |      |     |                    |          |                                                                                       |     | SCALE : As Noted @ A3 |                         | PROJECT :<br>Land South of Hamsland, Horsted Keynes |  |
|     |             |      |     |                    |          |                                                                                       |     | DATE : Aug 2026       |                         | DRG. No: IDL/1334/05/11                             |  |
| REV | DESCRIPTION | DATE | REV | DESCRIPTION        | DATE     | DWN :                                                                                 | IDL | CHK: PT               | File Reference: 1334-05 |                                                     |  |
|     |             |      | C1  | Construction Issue | 13.08.26 |                                                                                       |     |                       |                         |                                                     |  |



INFRASTRUCTURE DESIGN LTD  
EST 2000  
Suite 44, Harborough Innovation Centre, Airfield Business Park,  
Leicester Road, Market Harborough, Leicestershire, LE16 7WB  
Tel 01858 411570