


NOTES:
All Dimensions Are In Millimeters
(Except Where Otherwise Stated).

All Inlet Positions Are Shown For
Design Purposes Only And Will
Not Be Installed. The Chamber
Will Be Supplied With Inlet Seals
To Suit. Be Installed On Site.

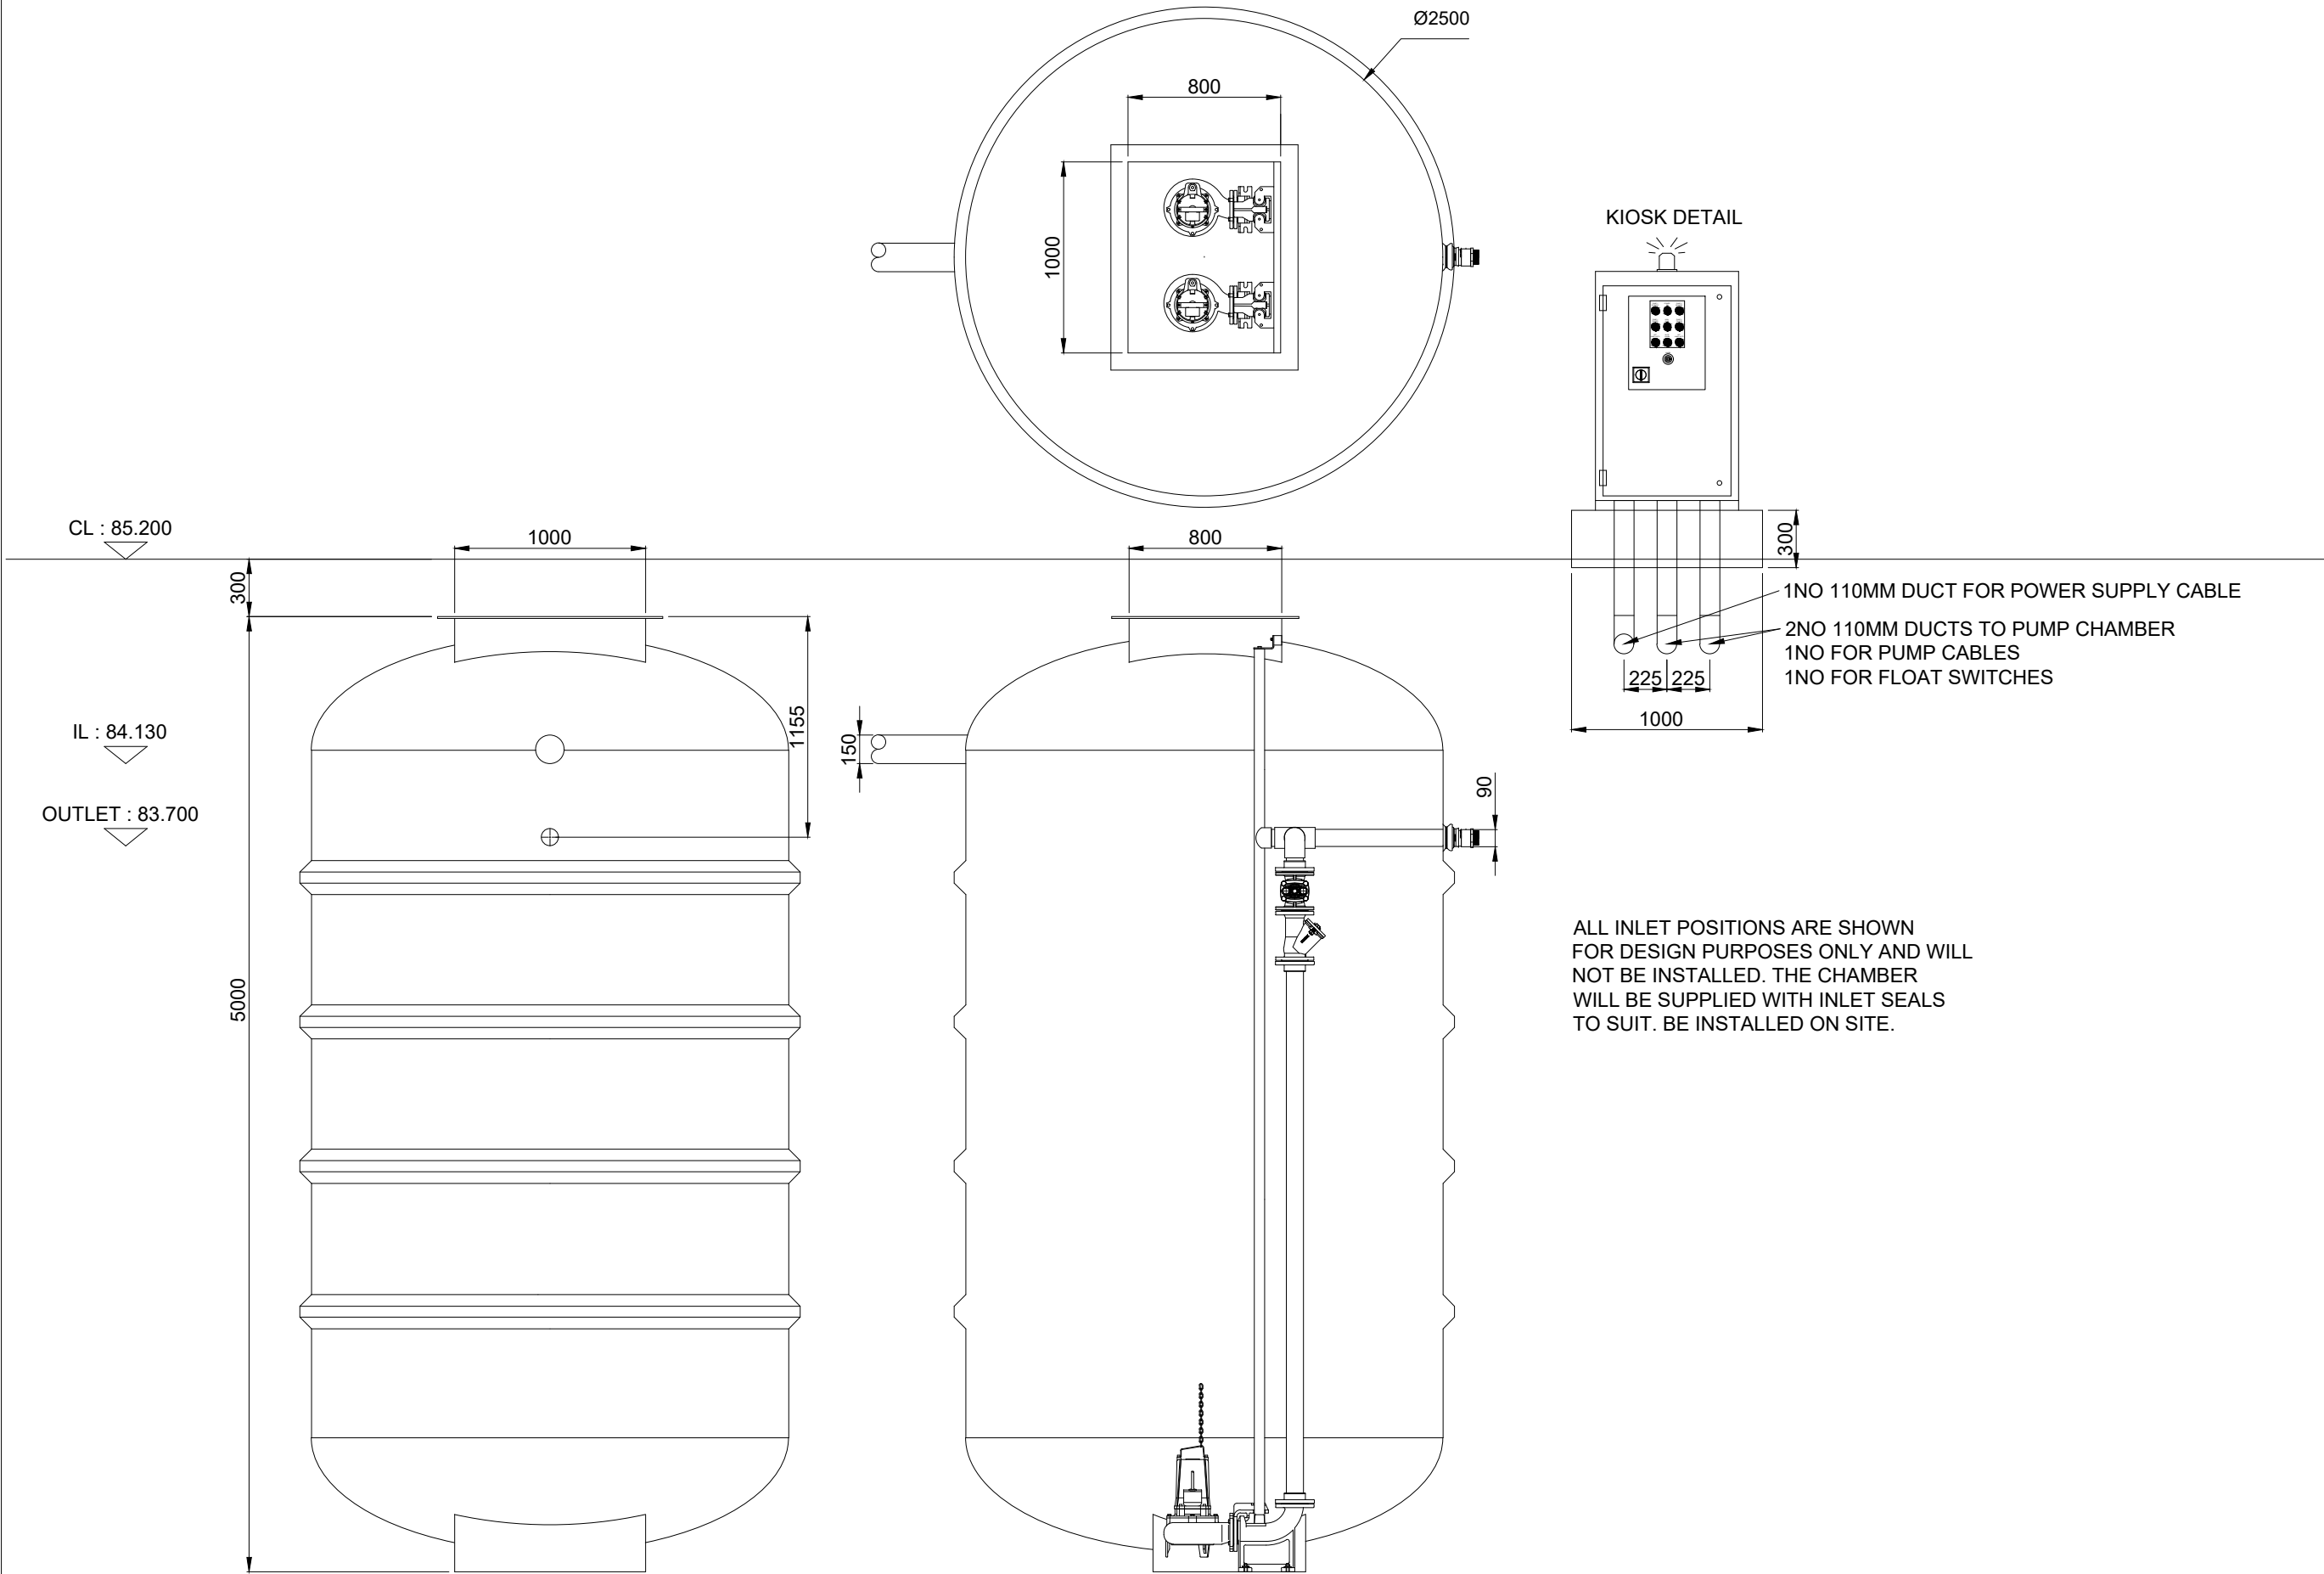

C01	FOR CONSTRUCTION	EA	AU	19/05/2026
A01	FOR APPROVAL	EA	AU	12/05/2026
REV	DESCRIPTION	BY	CHKD	DATE

CLIENT: MACAR HOMES			
PROJECT: HORSTEAD KEYNES			
DRAWING TITLE: PUMP STATION GENERAL ARRANGEMENT - CONSTRUCTION ISSUE			
SCALE: 1:40	DRAWN: EA	CHECKED: AU	DATE: 19/05/2026
DRAWING NUMBER: 48756-GA-0001			REVISION: C01

This drawing and any article produced according to the details hereon is the property of Harroquip Pumps, Hull. It is supplied on the express terms that it is to be treated as Private and Confidential and is not to be copied or communicated to a Third Party without this Company's written consent