

SCOPE OF WORKS KEY (LIGHTING ASSESSMENT)

New internally illuminated fascia signage

- Aluminium fascia panel, Polyester powder coated in black.
- Yellow acrylic with size of 59cm high for all lettering.
- Yellow acrylic shopping cart, measuring 20cm inside the letter “O”.
- Power cables to loop through external wall through hollow bolt, or similar.
- The text fret is cut into the fascia panel face with the LEDs to be fixed on the rear backing plate. This provides internal illumination for the push-through acrylic letters.
- All letter style to be standard (Regular).
- Fascia panel sizes to be confirmed on site by signage contractor prior to manufacture.
- The illumination fascia sign will be applied above the shop's main entrance, extending from the ground to the bottom of the sign, at a height of 2.8m.
- The time to the use to operate from 07:00am to midnight on Sunday to Friday and from 07:00am to 01:00am on Saturday.
- Illuminance levels are 300 cd/m2.
- The illumination will be static.

TYPICAL INSTALLATION


Section letter sign, LEDs section & Back side view

1. Channel letter subassembly sign body.
2. Recognised Component "Class 2 LED Modules".
3. Wire protection pass-through.
4. Bonding (grounding) jumper.
5. CMP, CL-3P, CL-2P -- CM, CL-3R, CL-2R - PLTC - CL-3, CL-2.
6. Class 2 Power Source (listed as an enclosure) or recognised Class 2 power source transformer box.
7. No. 14 MC Cable between remote disconnect (8) and Power Source enclosures (6).
8. Remote safety disconnect, must disconnect all non-grounding conductors (multi-pole).
9. Secondary Conductor anchored to sub straight at more than 4ft 6in on centre.
10. Primary-branch circuit.



Internally illuminated fascia signage (4000mm x 1300mm)
Scale 1:20



Non-illuminated fascia vinyl poster signs (2650mm x 1300mm)
Scale 1:20

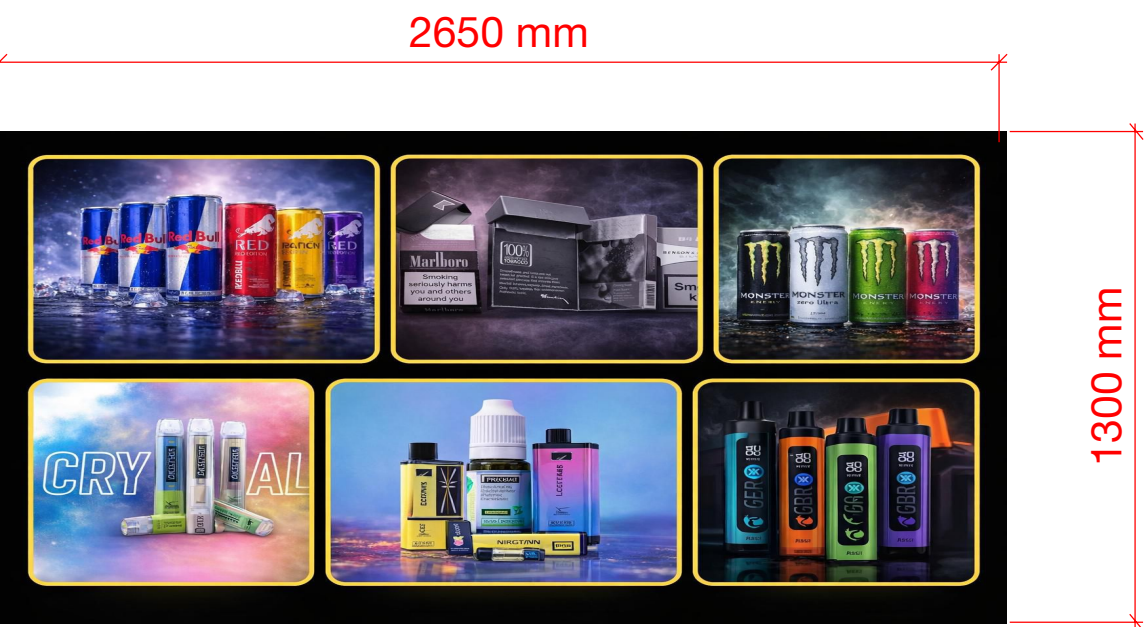

The vinyl sign to be apply on the left-hand side fascia of the building, flush with the illuminated fascia sign above the shop entrance. Use Avery 800-01 off-white chiffon vinyl material, applying it reversed.

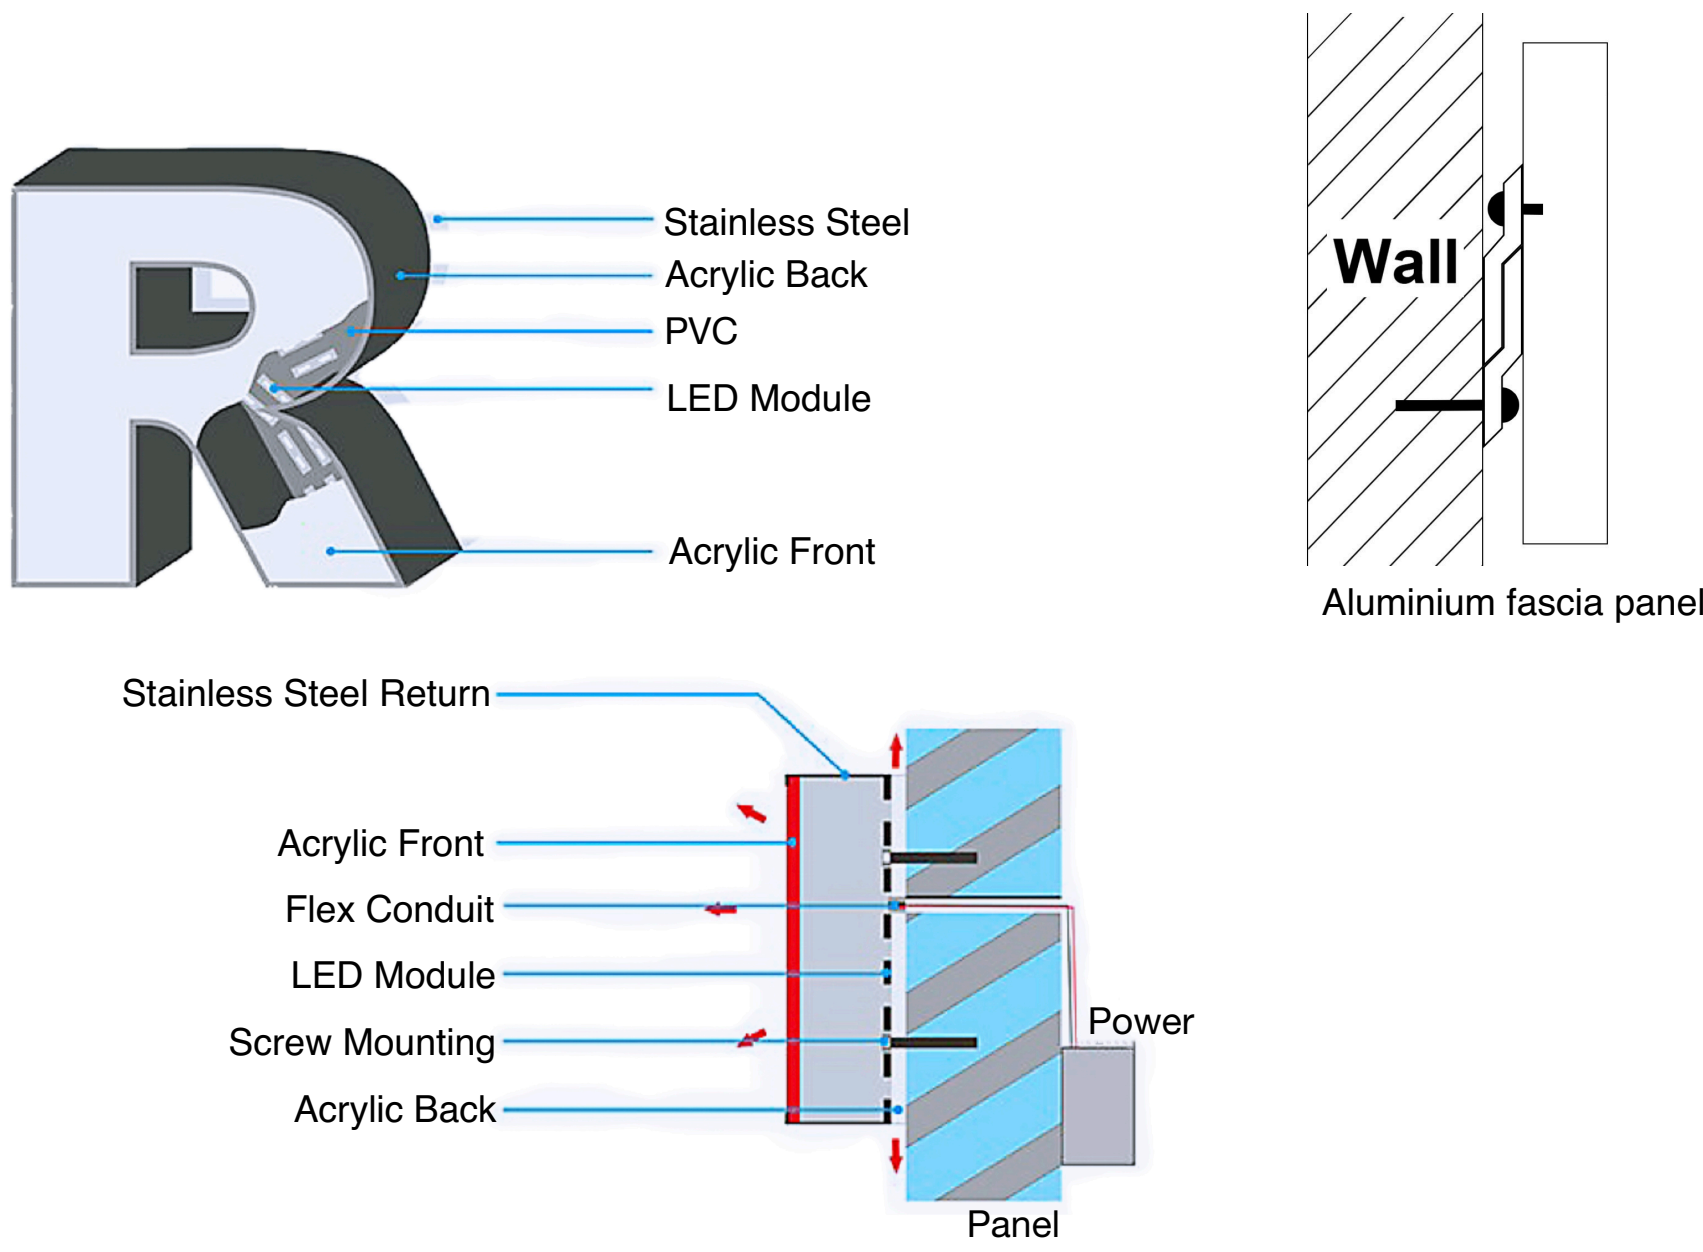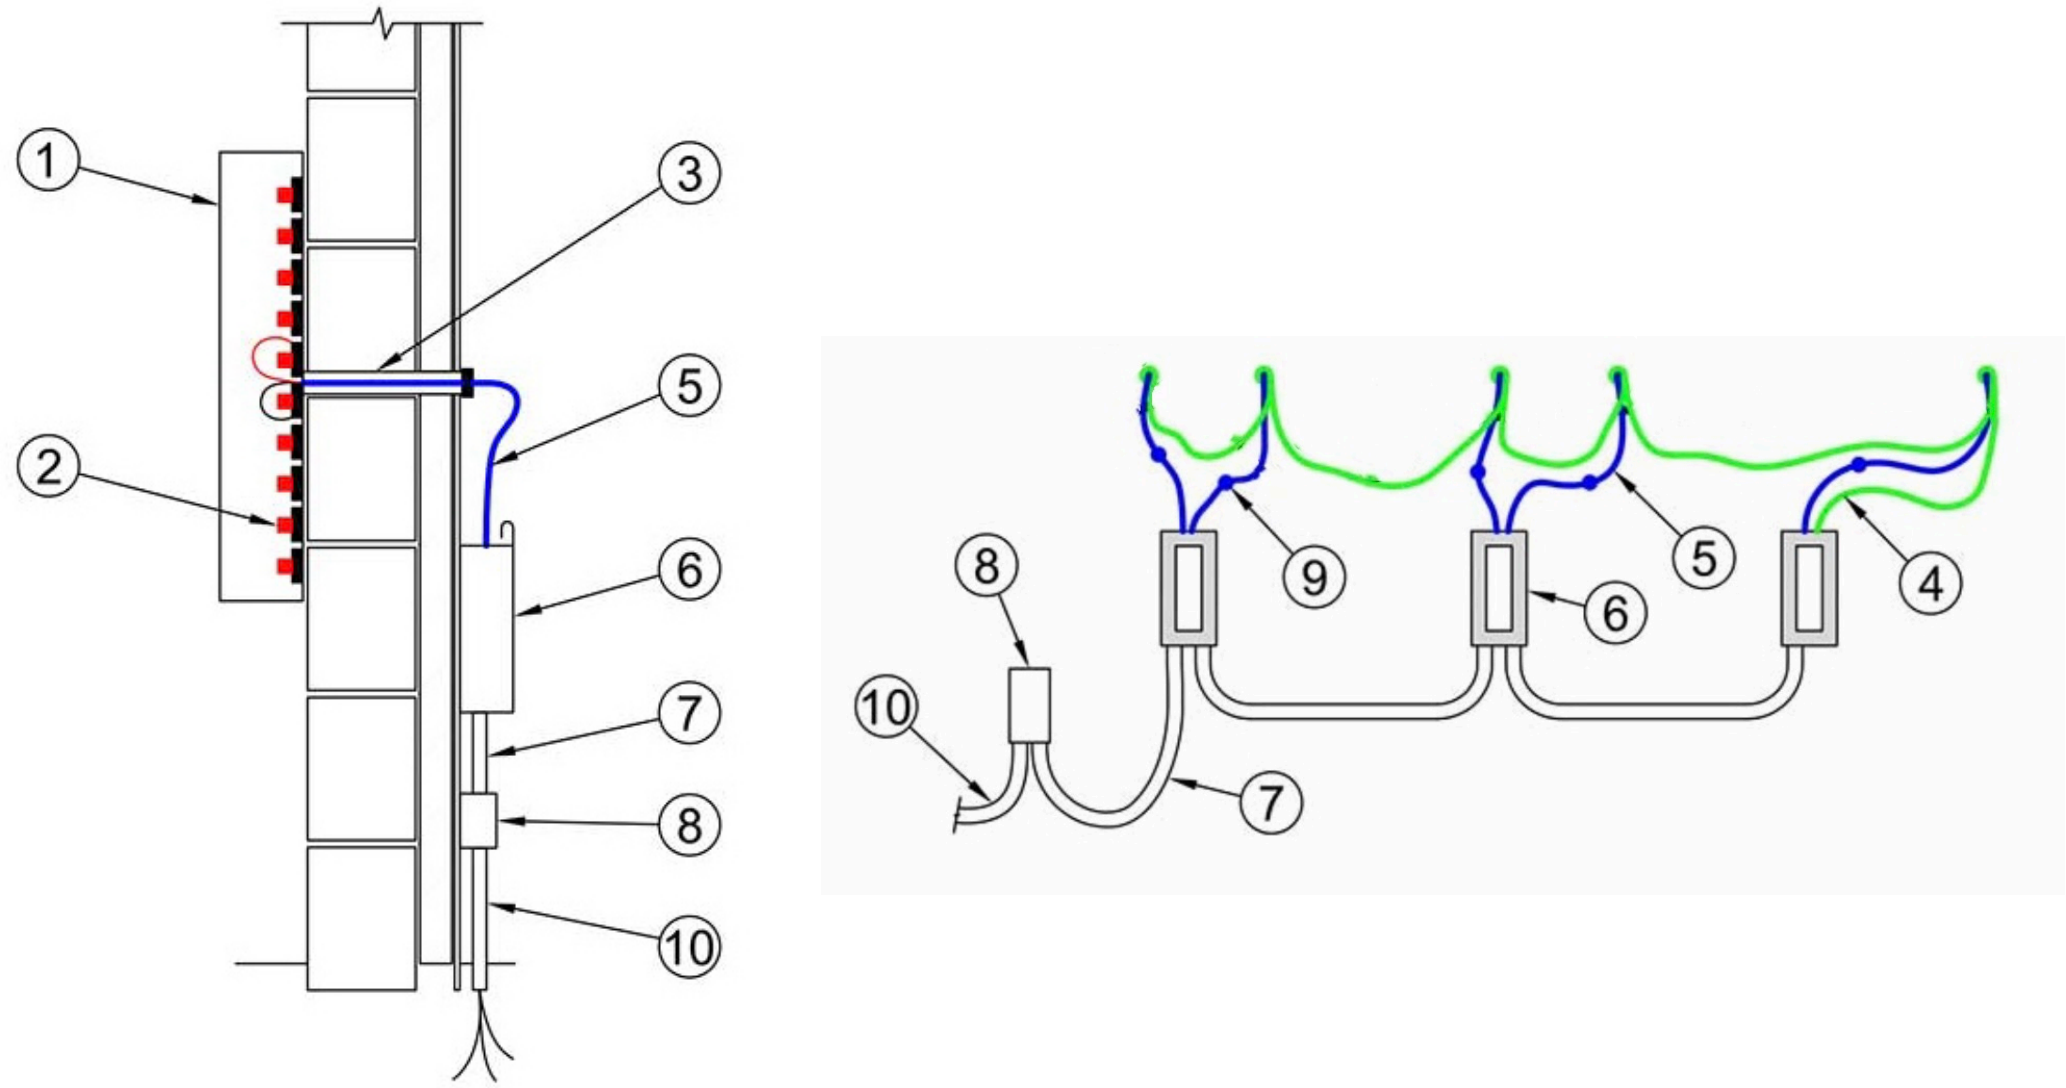

Title: Proposed to display 1x illuminated fascia sign and 1x non illuminated vinyl sign
Site: 101 South Road Haywards Heath RH16 4LR
Scale: 1:20
Reference: DM/ (PP-14836468)
Date: 02/04/2026
Drawing Version and Remark:

