






GENERAL NOTES
Use written dimensions only, do not scale from drawing. Use latest revision of all referenced information.

LAT 51.124180 LONG -0.010233

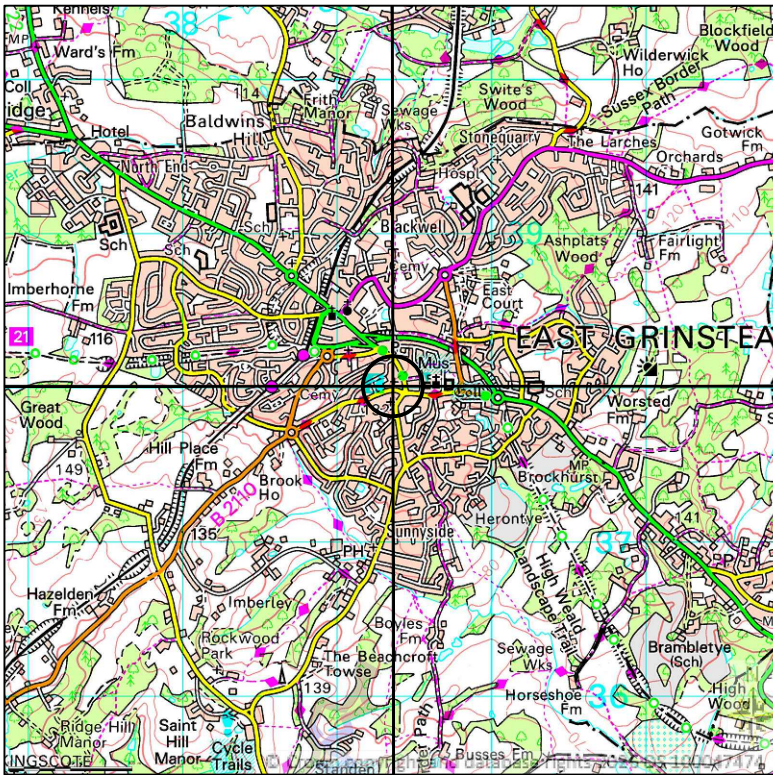

SITE LOCATION
SCALE 1:50000

Ordnance Survey map extract based upon Landranger map series with the permission of the controller of His Majesty's Stationery Office.
Mitie licence no. 100047474.
Crown copyright.

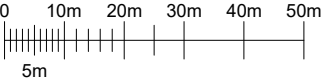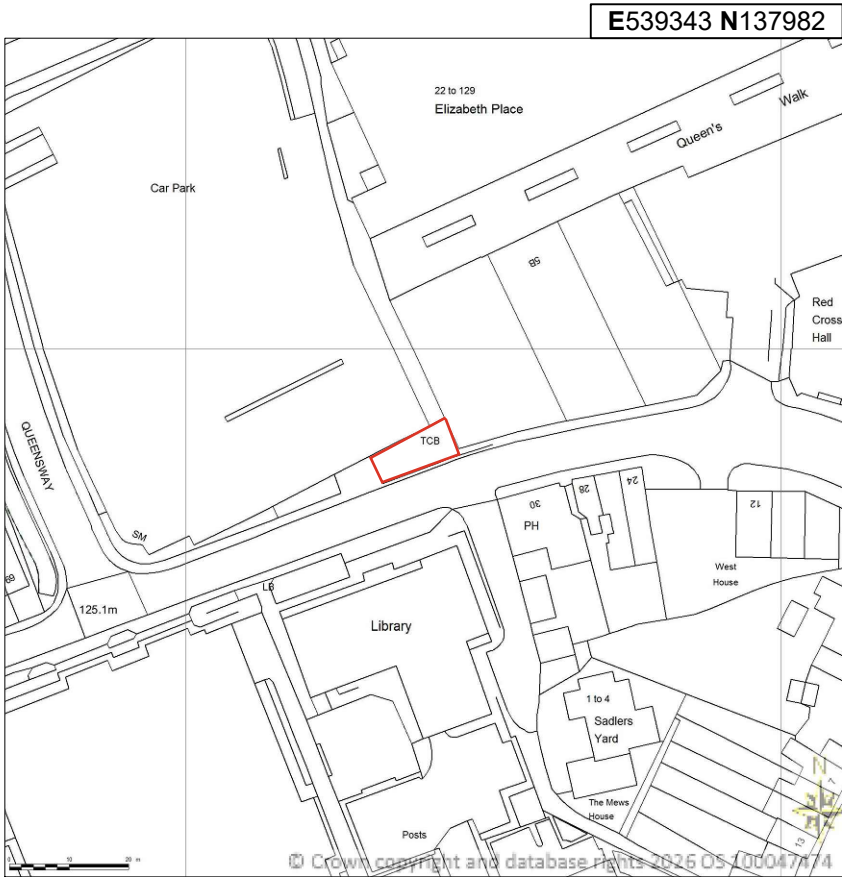

DETAILED SITE LOCATIONS

SCALE 1:1250
Ordnance Survey map extract based upon Landranger map series with the permission of the controller of His Majesty's Stationery Office.
Mitie licence no. 100047474.
Crown copyright.

Rev	Date	Description	Drawn	Chkd
A	02/04/2026	New BT Streethub Structure	AKN	ABH



Drg Status
PLANNING

Cell No. & Name

ESG-107

Site Name & Address
Pavement o/s East Grinstead
Library, West Street, East
Grinstead, RH19 4SR

Drawing Title
SITE LOCATION MAPS

Scale As Shown Date 02/04/2026

Drawn By AKN Checked By ABH

Drawing Number 001 Revision A