


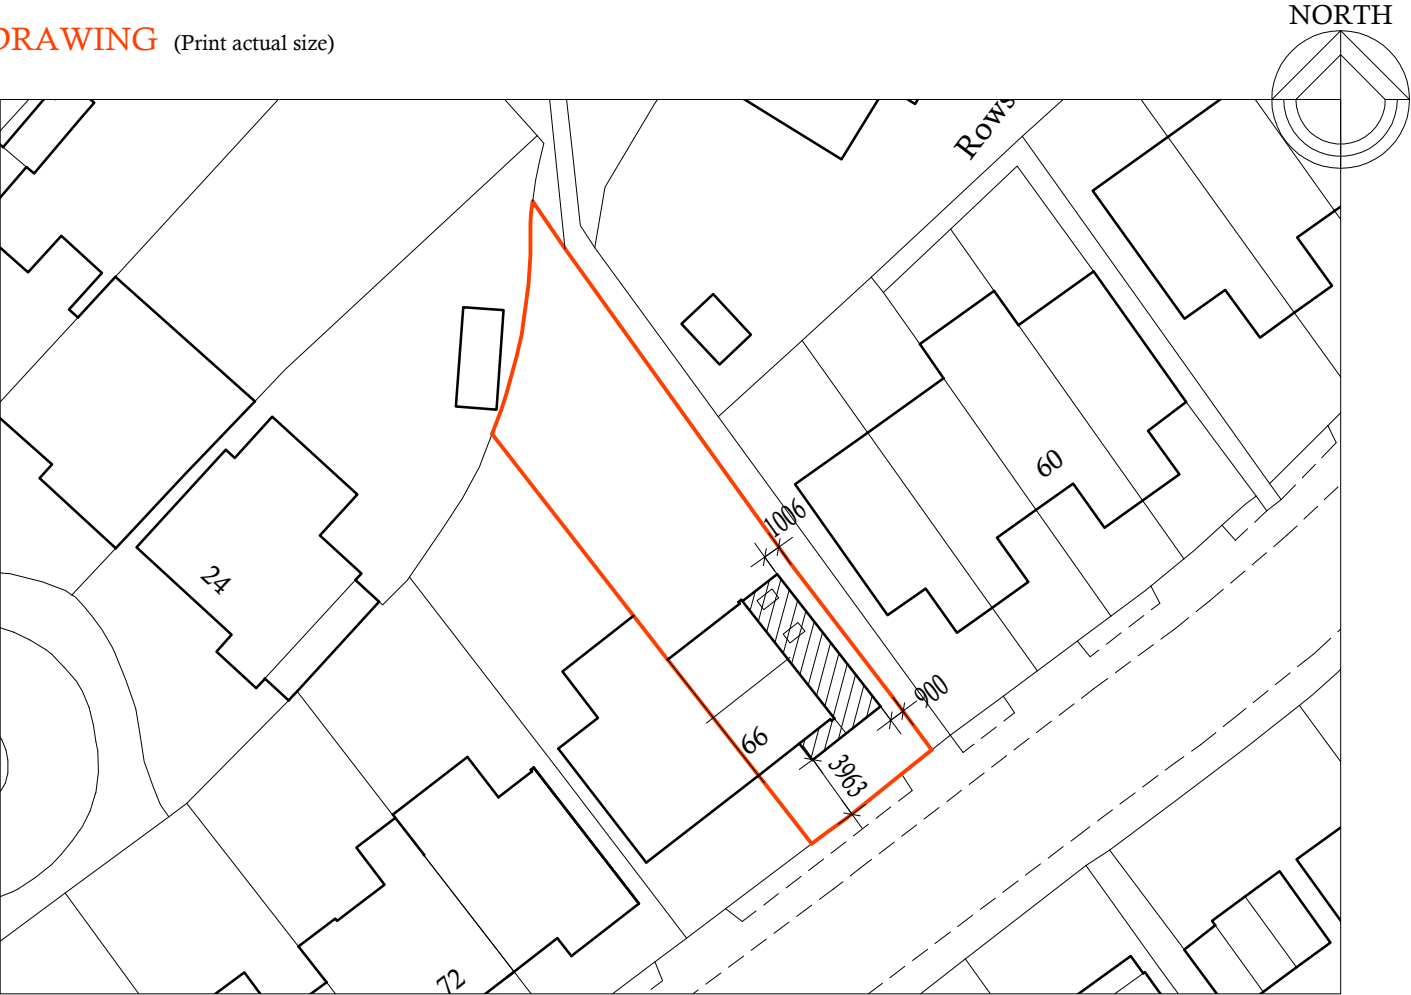


PROPOSED BLOCK PLAN

1:500




EXISTING BLOCK PLAN

1:500

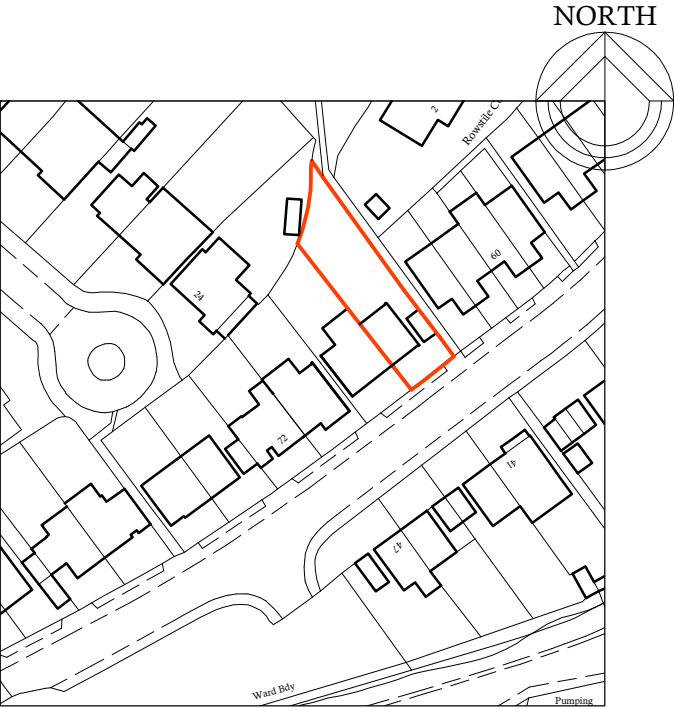

SITE LOCATION PLAN

1:1250

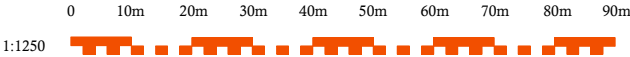

Rev A: Rear extension removed. May 2026

|                                                                                       |   |                               |                 |
|---------------------------------------------------------------------------------------|---|-------------------------------|-----------------|
| Proposal: PROPOSED SINGLE STOREY FRONT, SIDE & REAR EXTENSIONS                        |   |                               |                 |
|  | Drawing Description.<br>Site Location and Existing / Proposed Block Plan<br>Location.<br>66 Meadow Drive Lindfield HAYWARDS HEATH RH16 2RR |                               |                 |
|                                                                                       |   |                               |                 |
| Tel: 07917858987<br>Email: stevebulldesign@gmail.com                                  |   | For: Mrs Tracey Herriven-kemp | Date : Jan 2026 |
| Scale : 1:500 1:1250                                                                  |   | Drawing No: 2026-03-07        | rev. A          |