



A2 Original

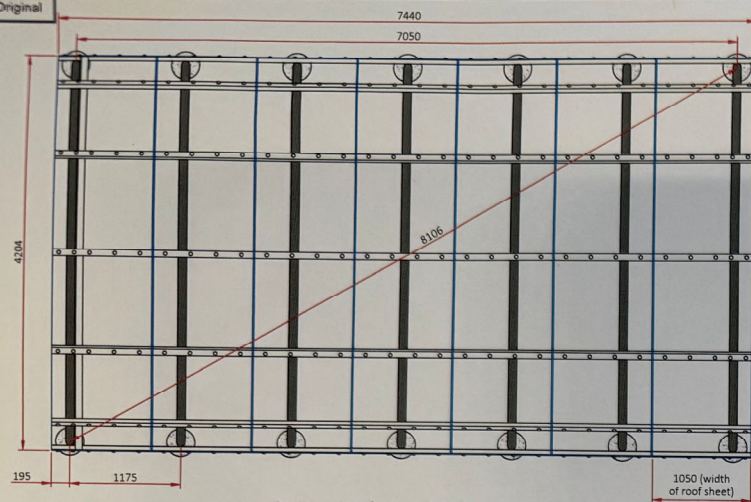


4x7m Polycrub Plan

Scale 1:40

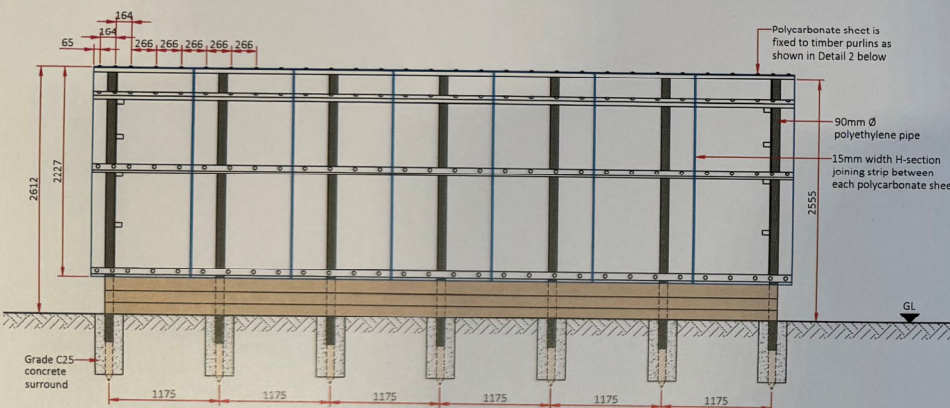


4x7m Polycrub Side Elevation

Scale 1:40

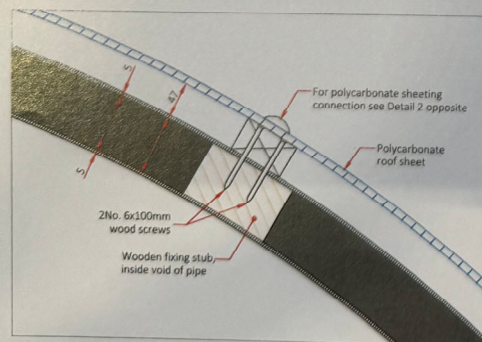


Detail 1 - Section Through Purlin to Pipe Connection

Scale 1:5

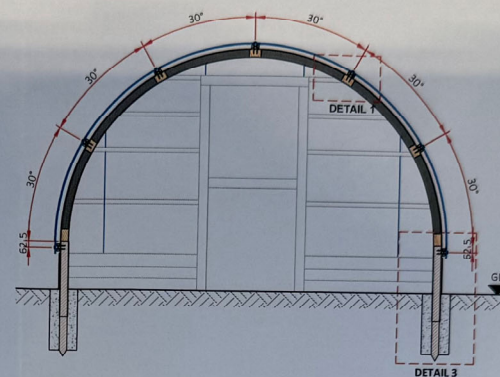


Section Through Hoop

Scale 1:40

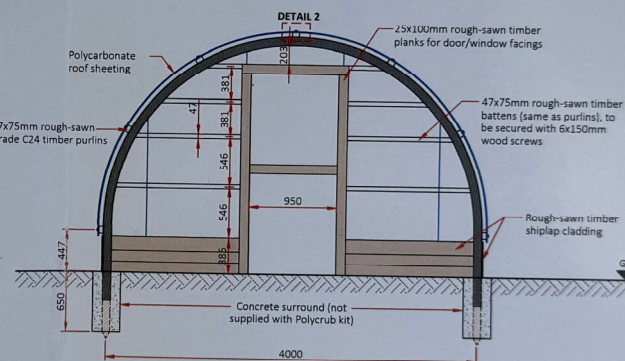

4x7m Polycrub End Elevation

Scale 1:40

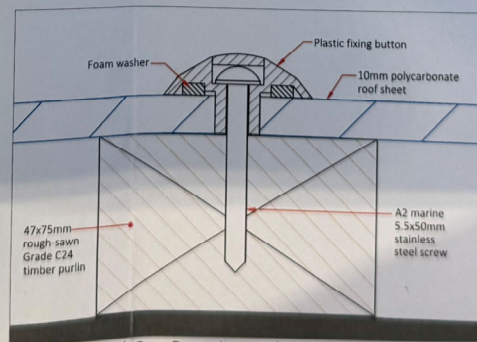


Detail 2 - Section Through Roof Sheet to Purlin Connection

Scale 1:1

General Notes

1. This drawing is to be read in conjunction with all other Engineering Drawings and all other relevant drawings and Specifications.
2. All dimensions are in 'mm' unless specified otherwise.
3. Ensure drawing has been printed to the correct size when scaling (A2).

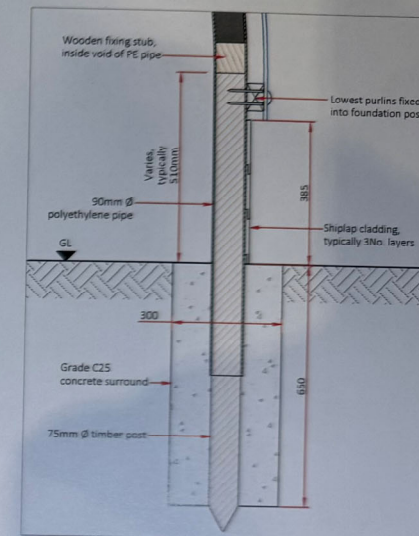

Detail 3 - Section Through Foundation

Scale 1:10

This drawing to be read in conjunction with the 'Polycrub Construction Manual'

~	03/12/18	SAT	EJA	EJA	Construction
Rev.	Date	Drawn By	Check By	App'd By	Description

	Polycrub [®]
---	------------------------------

Nortenergy Ltd. Polycrub HQ, Olliberry, Shelland, ZE2 9RU
T: 01806 335577 E: info@polycrub.co.uk

Project Nortenergy Polycrubs	Drawn By SAT	Date Dec 2018
Drawing Title 4m Wide x 7m Long Polycrub Specifications	Check By EJA	Project Number CS1762
Scale @ A2 1:40, 1:10, 1:5, 1:1		

Drawing Status CONSTRUCTION	Drawing Number CS1762-08C	Revision -
---------------------------------------	-------------------------------------	---------------