


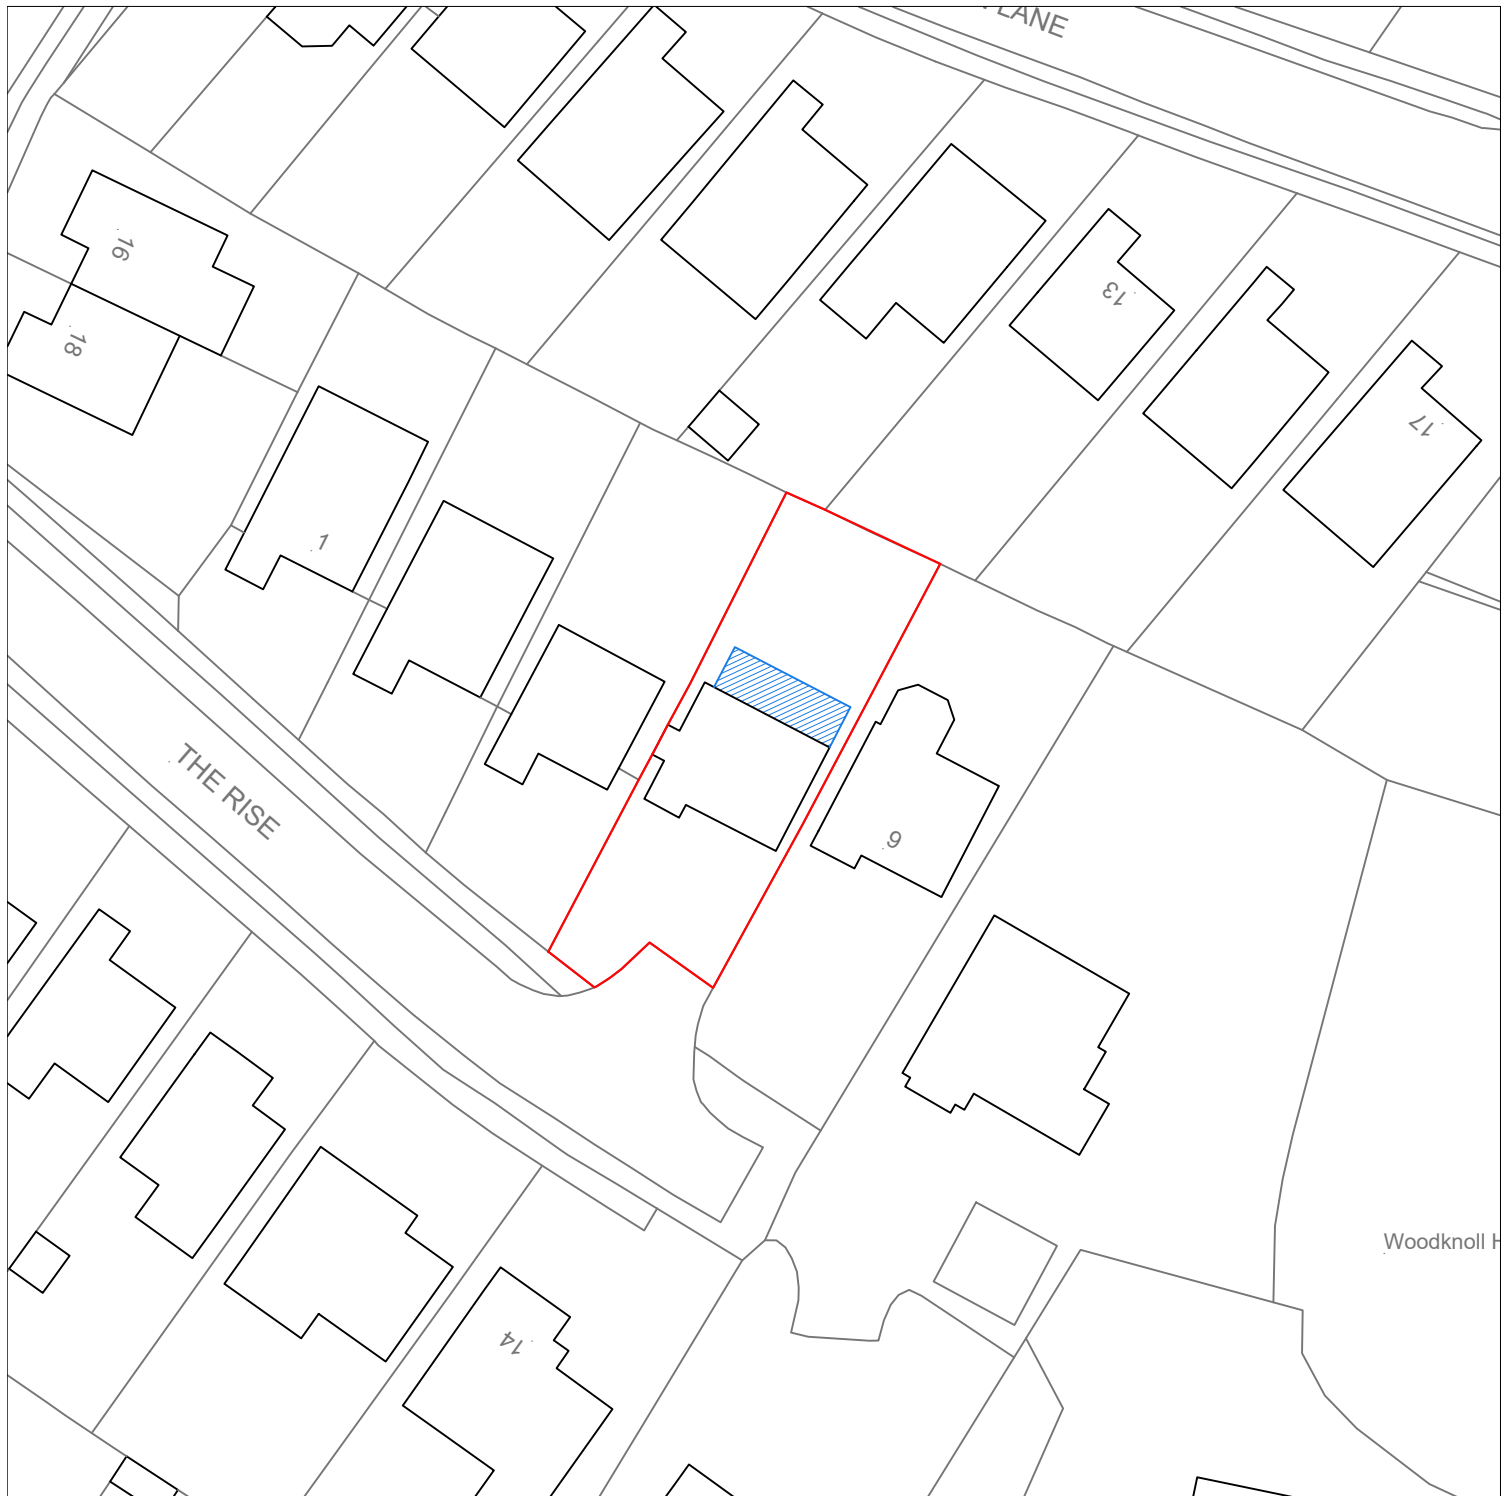

Client

Mr & Mrs Westley

Project

7 The Rise, Lindfield, Haywards Heath,
RH16 2TA

Drawing Title

Block Plan

OS Licence No.

AC0000806982

Scale

1:500 @ A4

Rev

-

Scale Bar

1:500



North Point

