


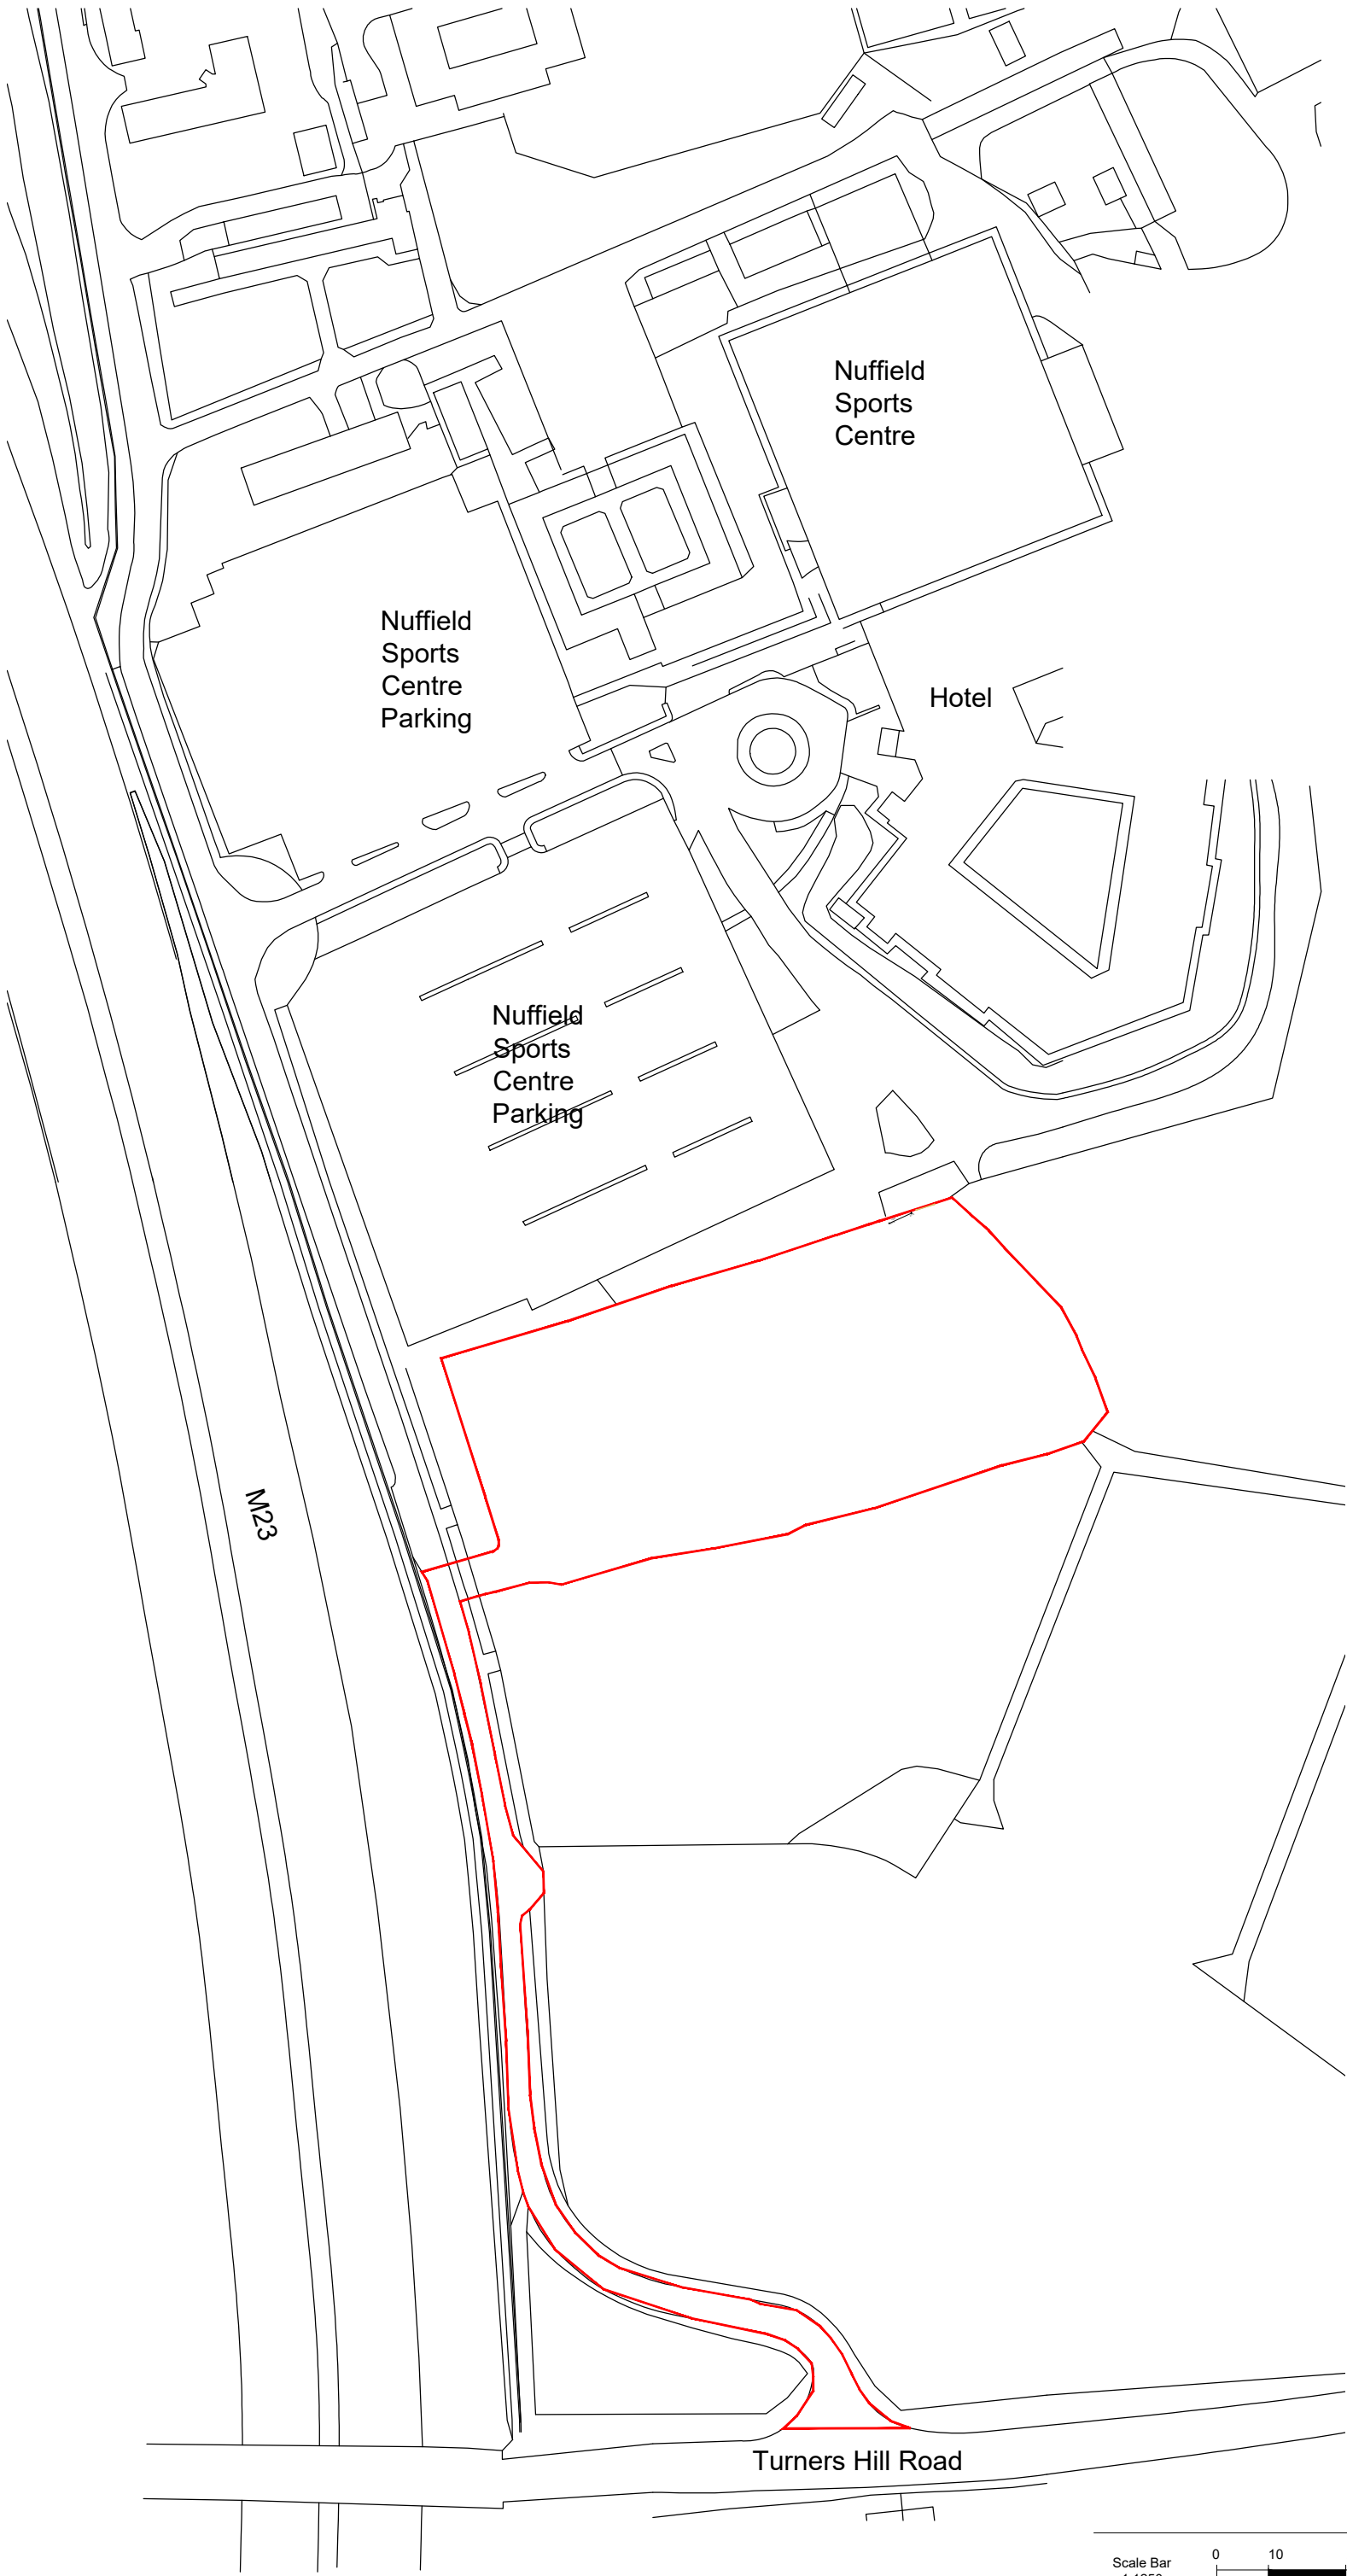

Notes	
	Site Boundary

Rev	Date
-----	------



Gavin Jones Architecture

Project Details

New Padel Courts
Crabbet Park
RH10 4SS

Drawing Details

Title:
Location Plan

Job no. 049	Drawing no. 001
Scale: 1:1250@ A3	Date: Jul '26
Status: Planning	Rev: PL00

