




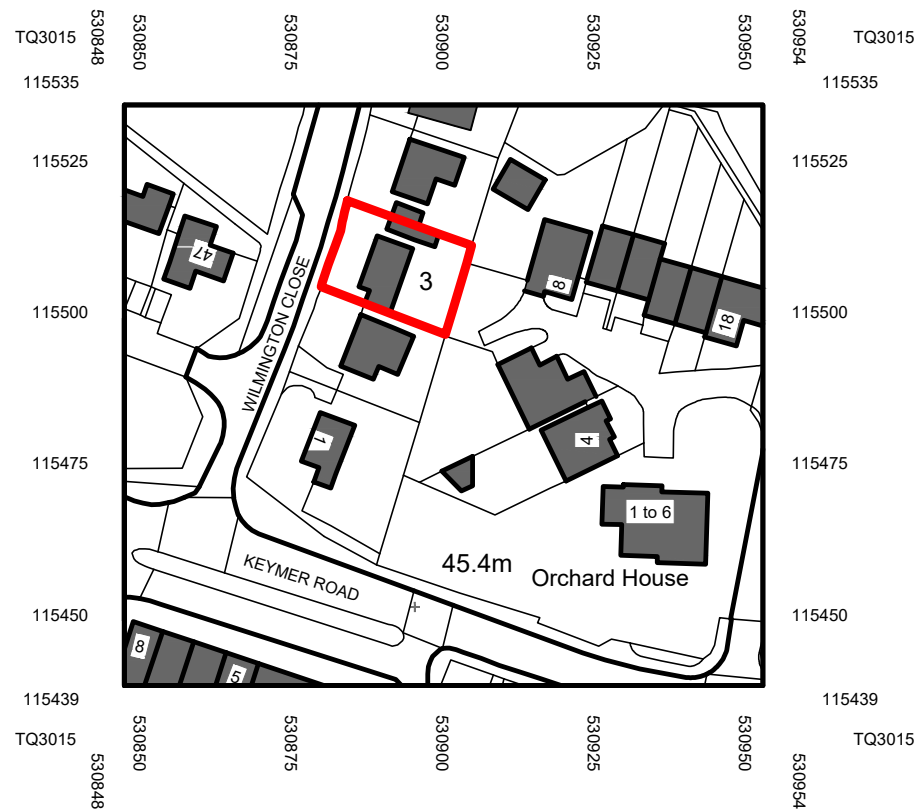

LOCATION PLAN 1:1250@A4

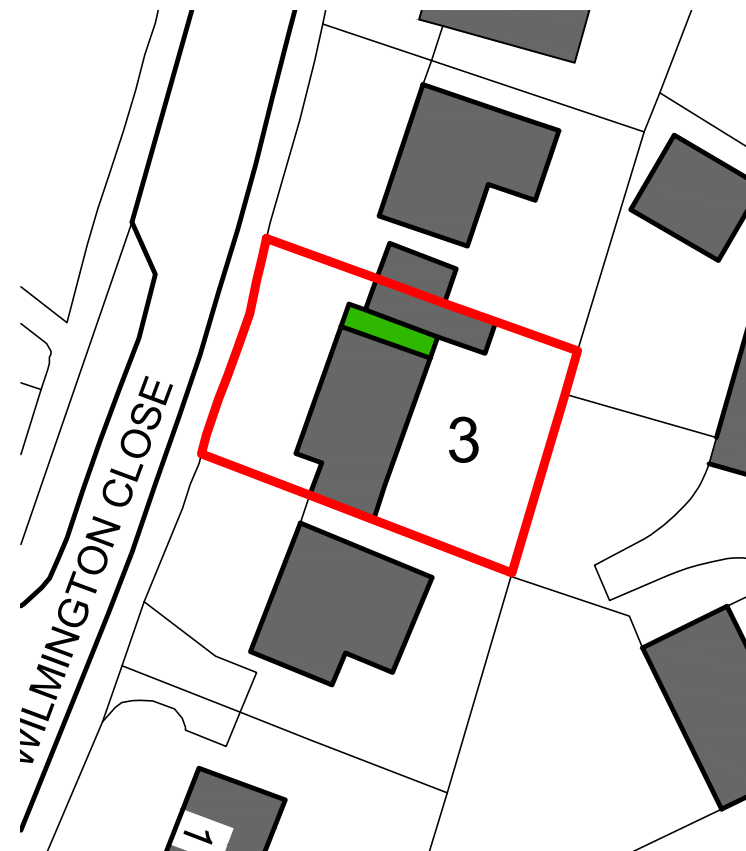

BLOCK PLAN 1:500@A4

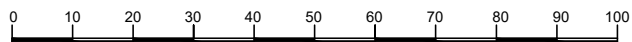

		CLIENT WEATHERSEEDS	
		PROJECT 3 WILMINGTON CLOSE HASSECKS BN6 8QB	
REF. 706	DWG NO. 03	REV. A	
DRG TITLE BLOCK PLAN			
DESIGN EAA			
DATE MAY 26	SCALE As Shown @ A4		