


little hollybush

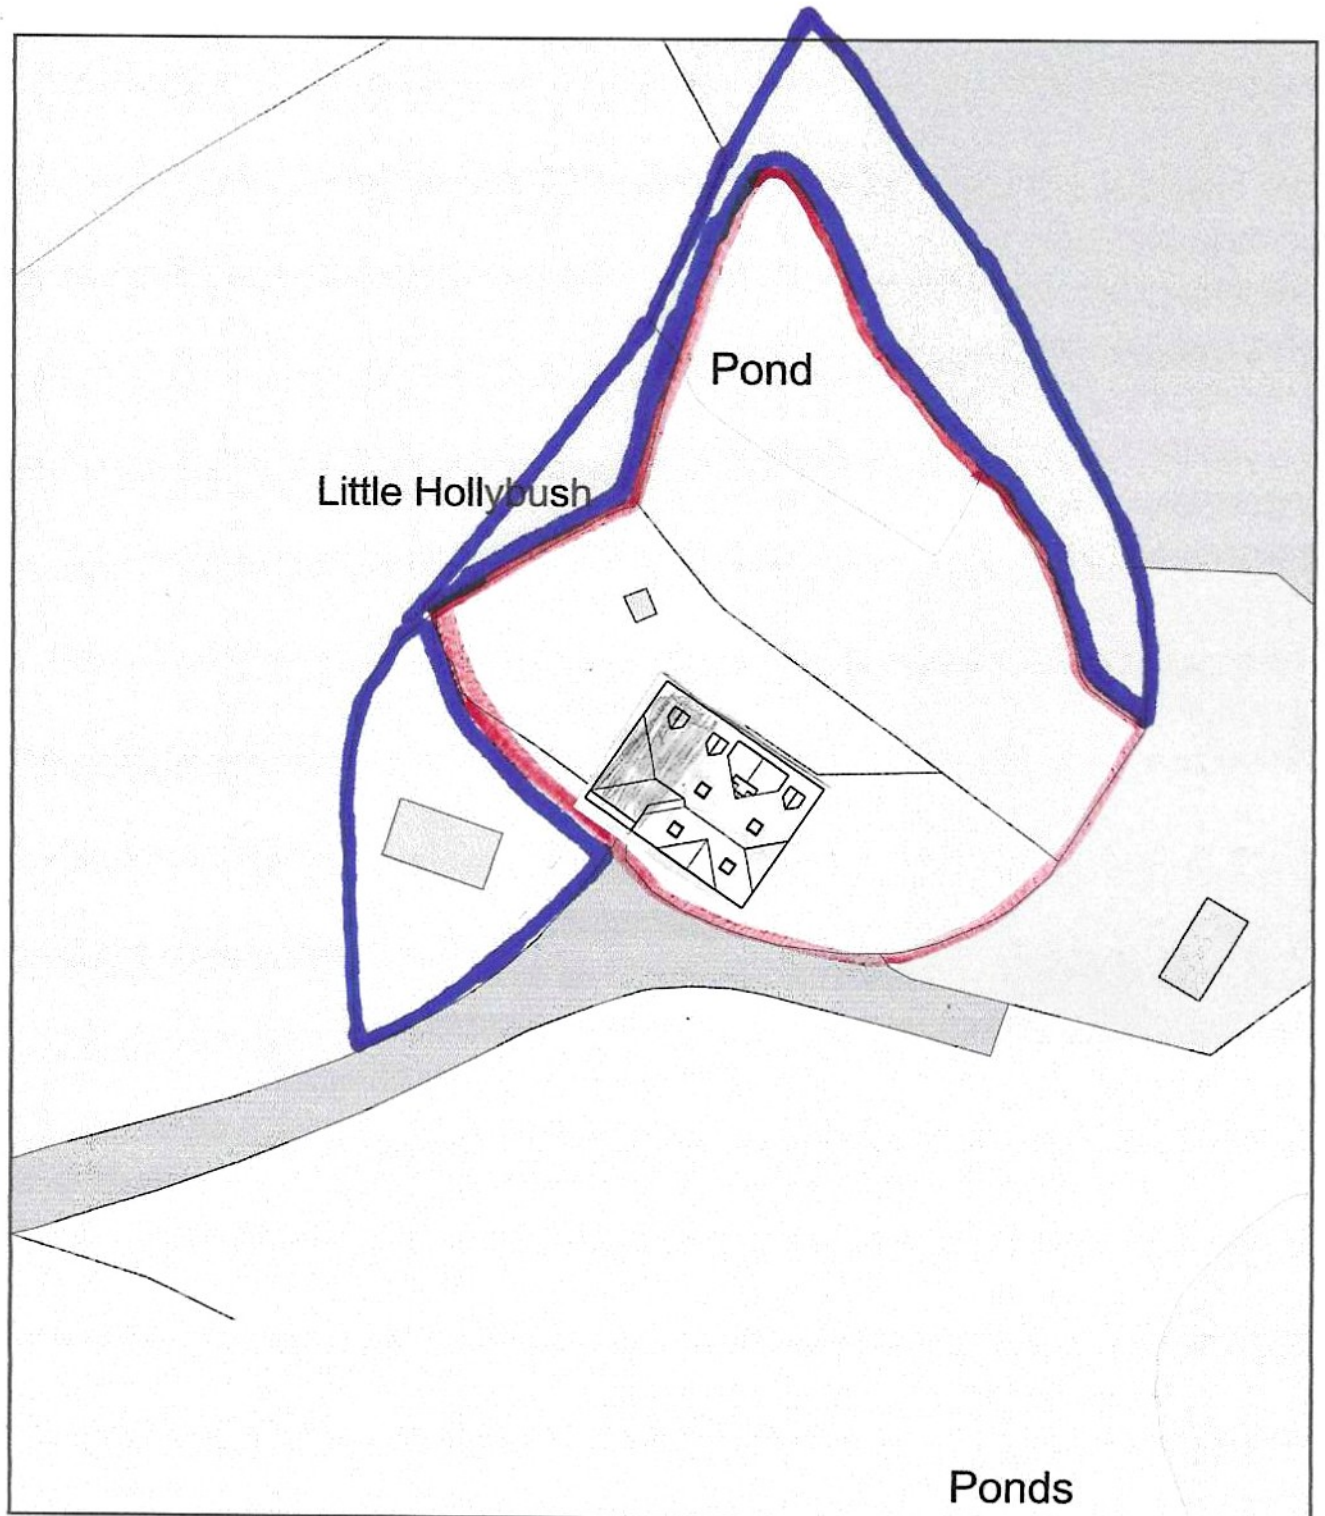

0 20
Metres



Plan Produced for: krs designs

Date Produced: 01 Apr 2026

Plan Reference Number: TQRQM26091133217349

Scale: 1:500 @ A4