



Little Hollybush

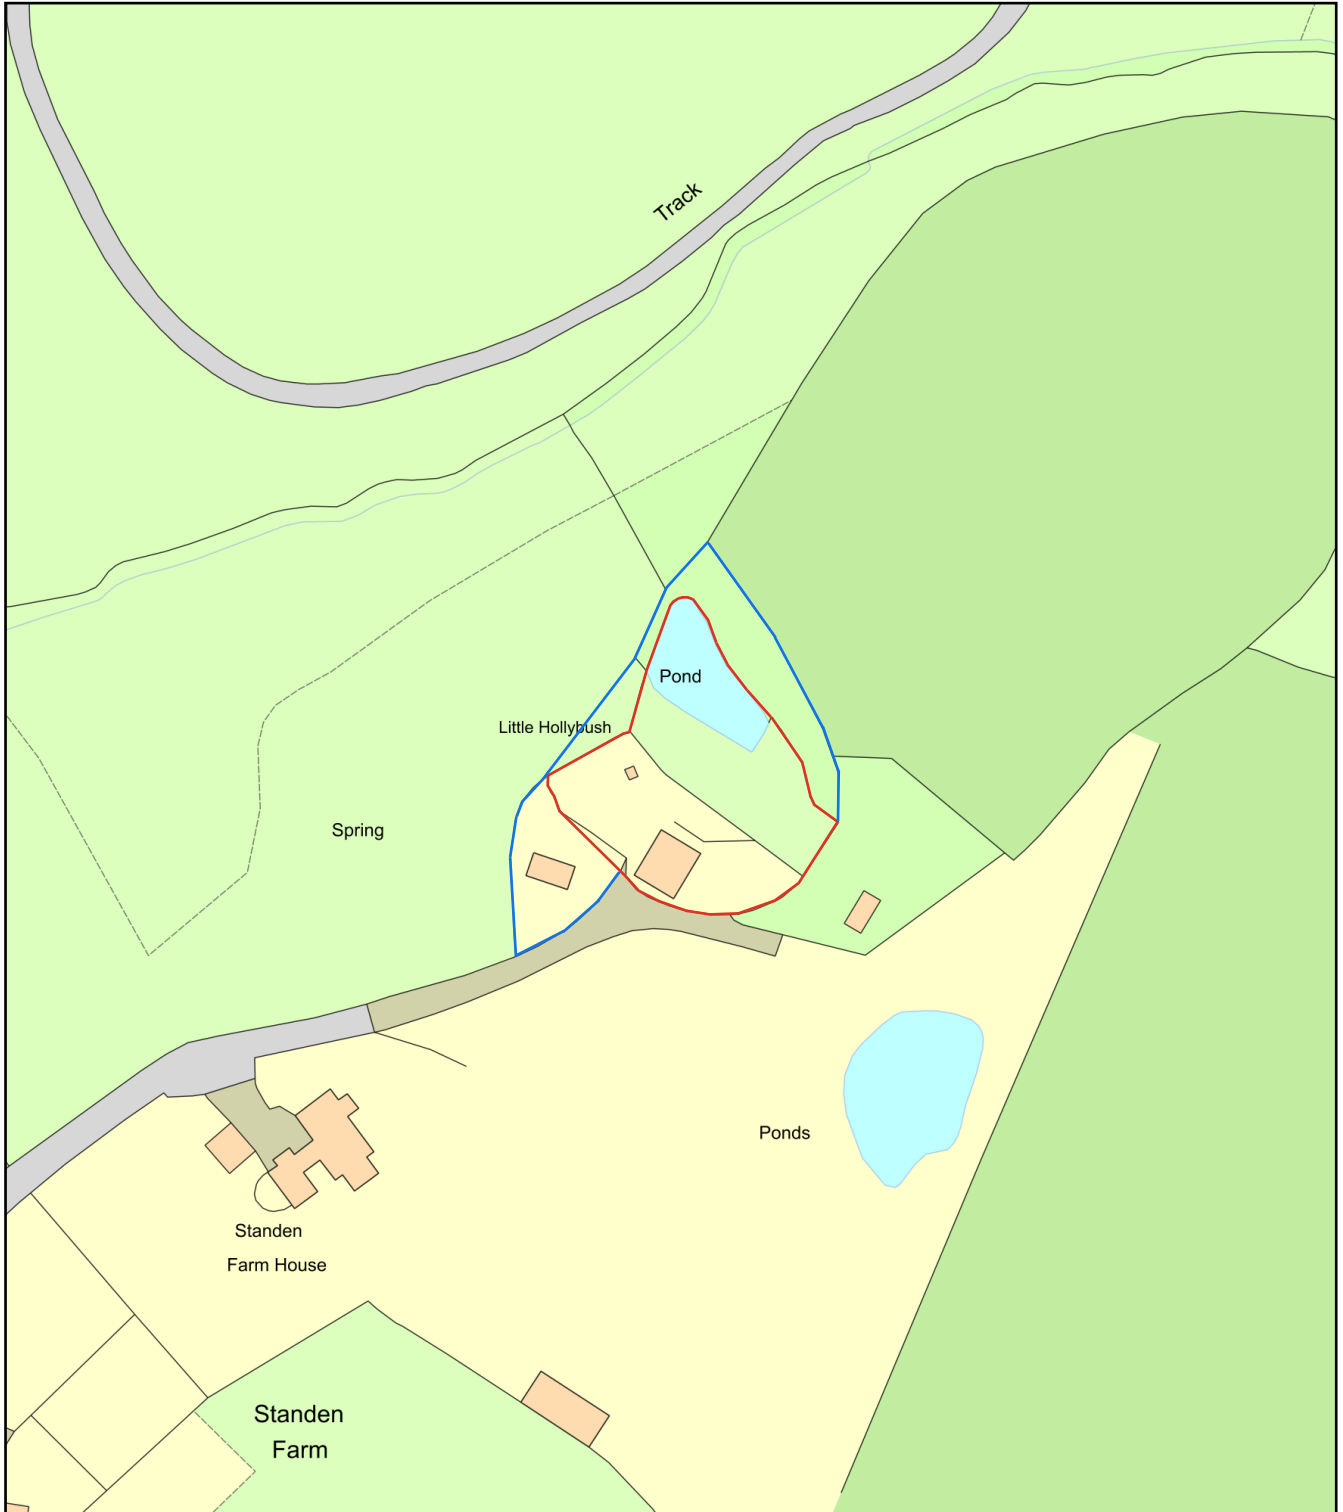

0 50
Metres

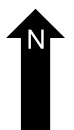

Plan Produced for: krs designs

Date Produced: 30 Apr 2026

Plan Reference Number: TQRQM26120085753235

Scale: 1:1250 @ A4