


LOCATION PLAN - 1-1250

Showing existing and proposed access

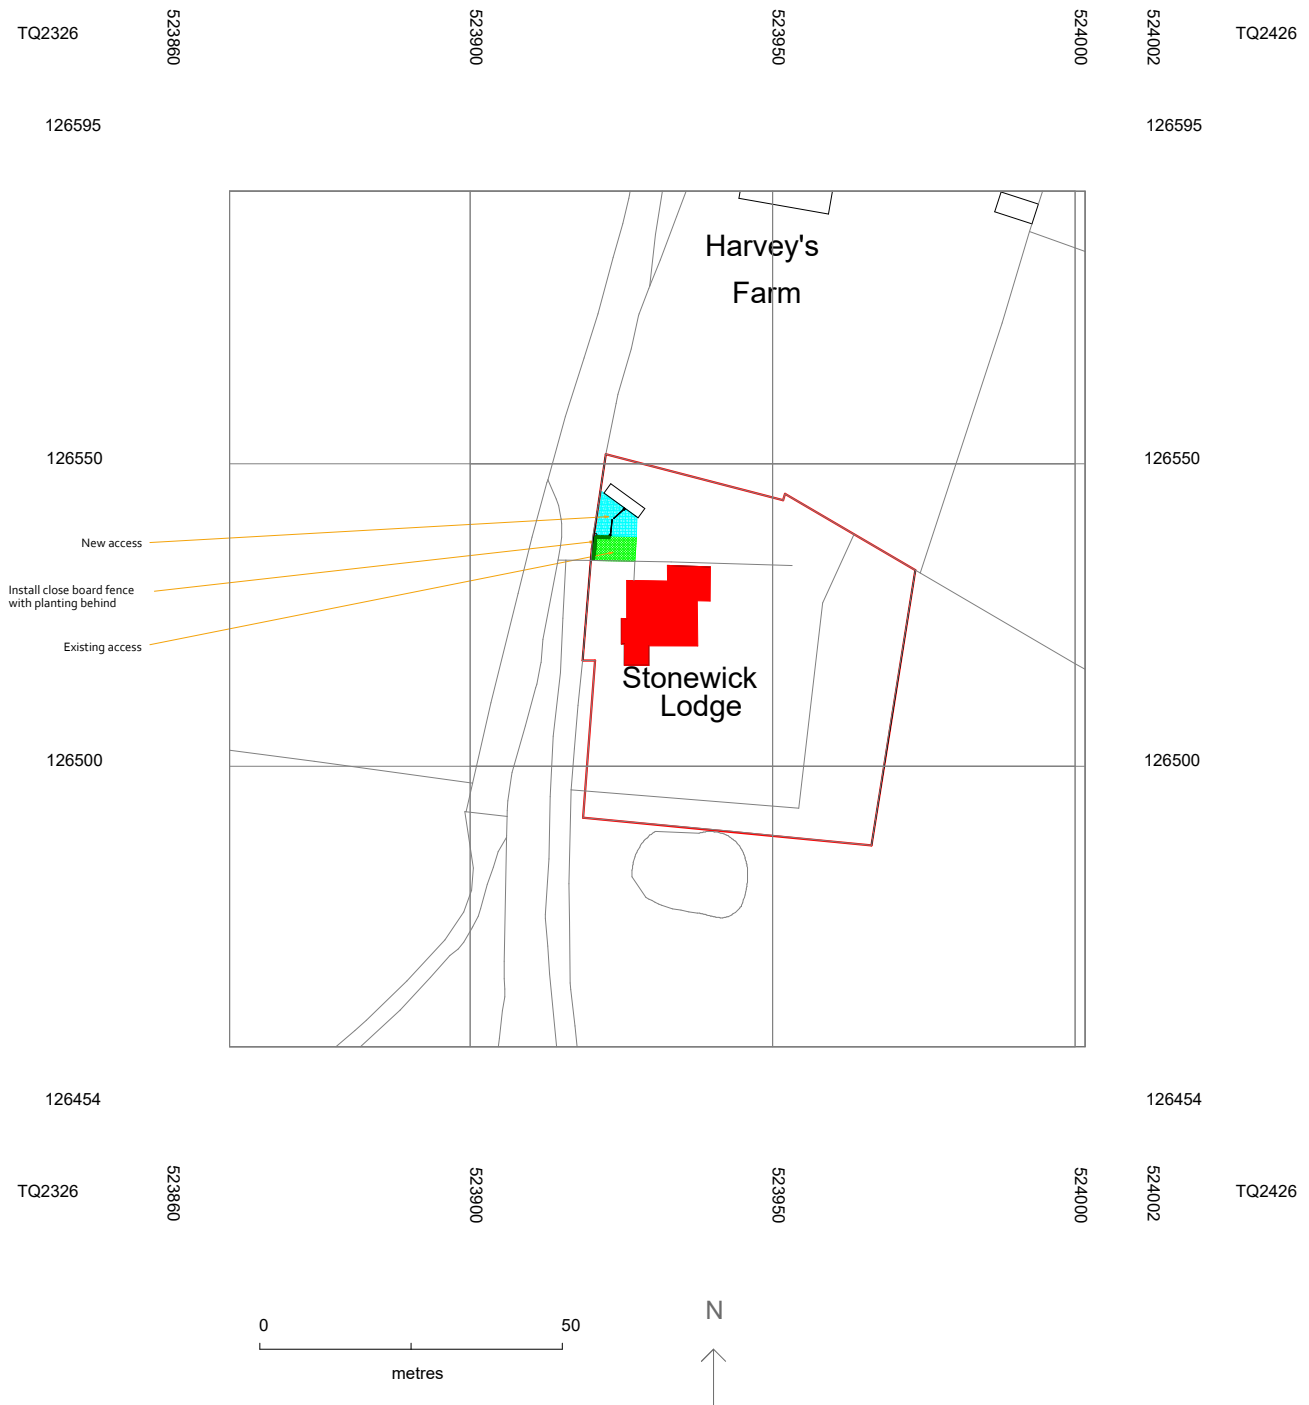

Client - Steve Newton

Address - Stonewick Lodge,
Warninglid Lane,
Warninglid,
RH17 5TQ

