


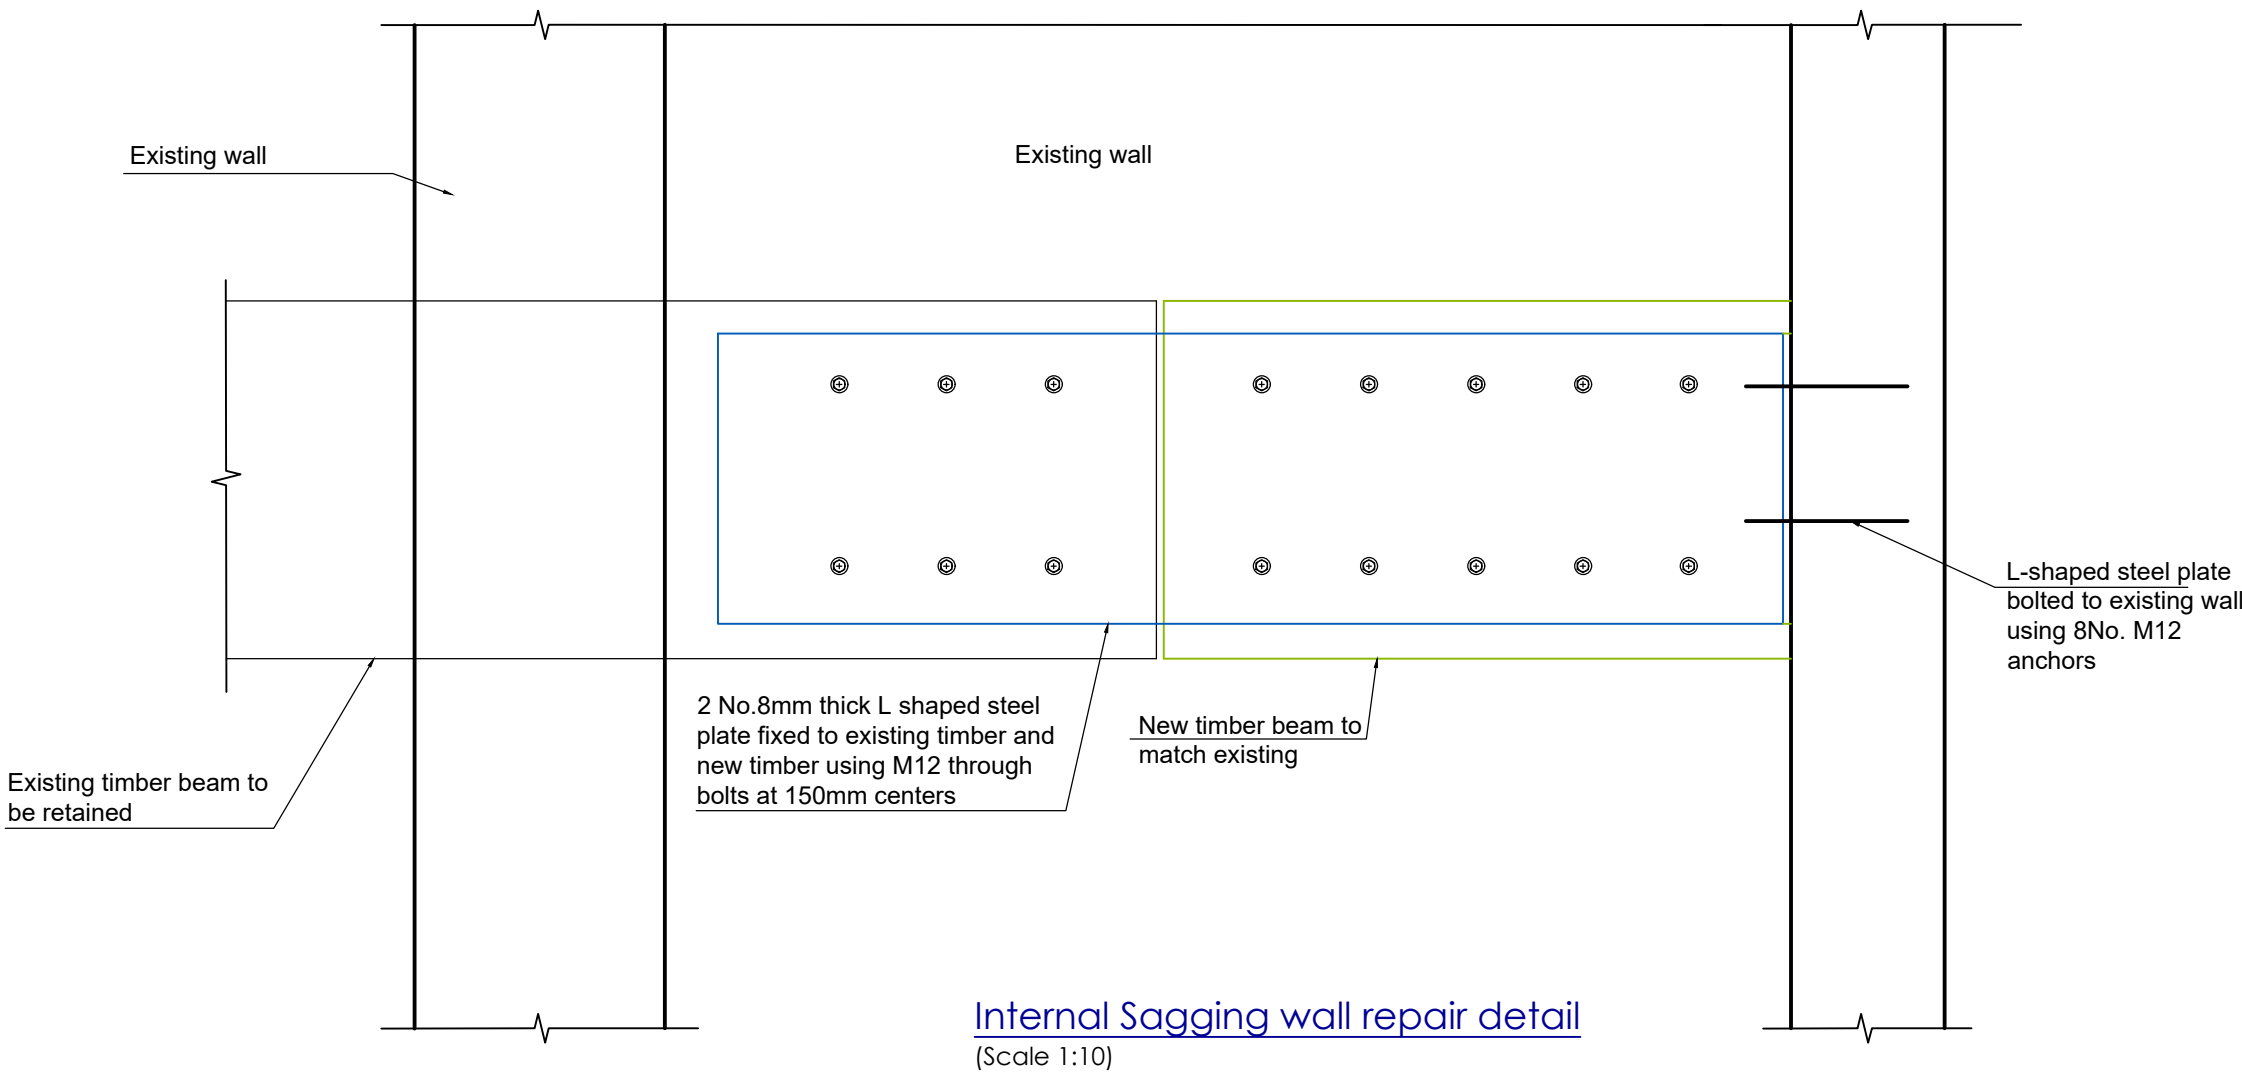

-	23/10/2024	First issue for comment
Rev	Date	Amendments

29 Wealden Close
Hildenborough
Tonbridge
TN11 9HB

020 3287 4066

Ancor.
Reinforced concrete detailing

And Structural
Engineers

Client: Heidi Norman

Project: The Granary, Great Wapses Farm, Heinfield, BN5 9BJ

Title : Section and details- sheet 2

Job Number	Drawn	Scale
2439	NW	As shown
	Chkd	@ A2
Dwg Number	Rev	Date
SL-05	-	Oct '24