




Barchester, Turners Hill Rd, RH10 3EP



Barchester
Turners Hill Road,
Crawley,
Crawley Down,
West Sussex
RH10 3EP

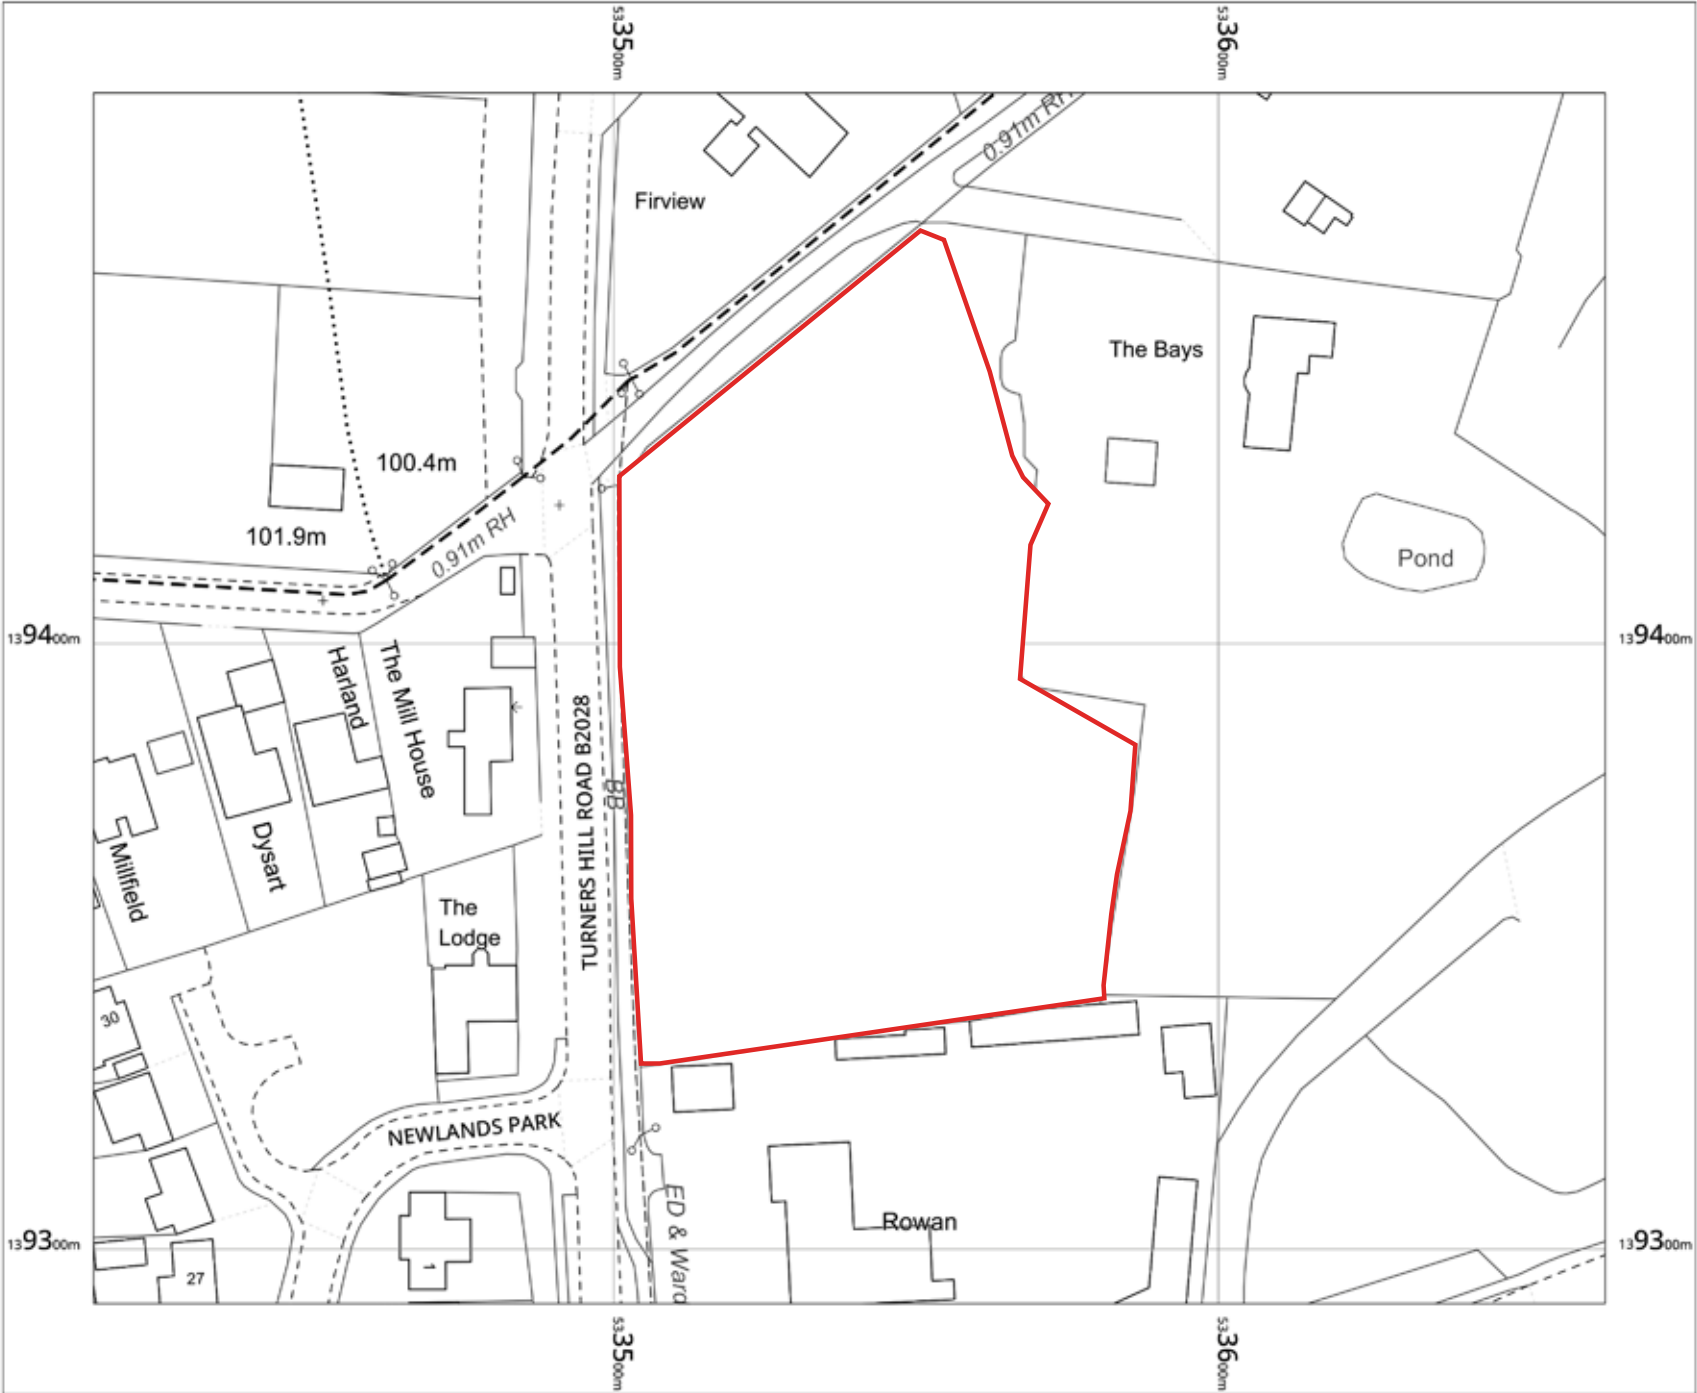

OS MasterMap 1250/2500/10000
scale
Tuesday, January 13, 2026, ID:
CM-01257885
www.centremapslive.co.uk
1:1250 scale print at A4, Centre:
533539 E, 139391 N
©Crown Copyright Ordnance
Survey, Licence no. AC0000849896

