


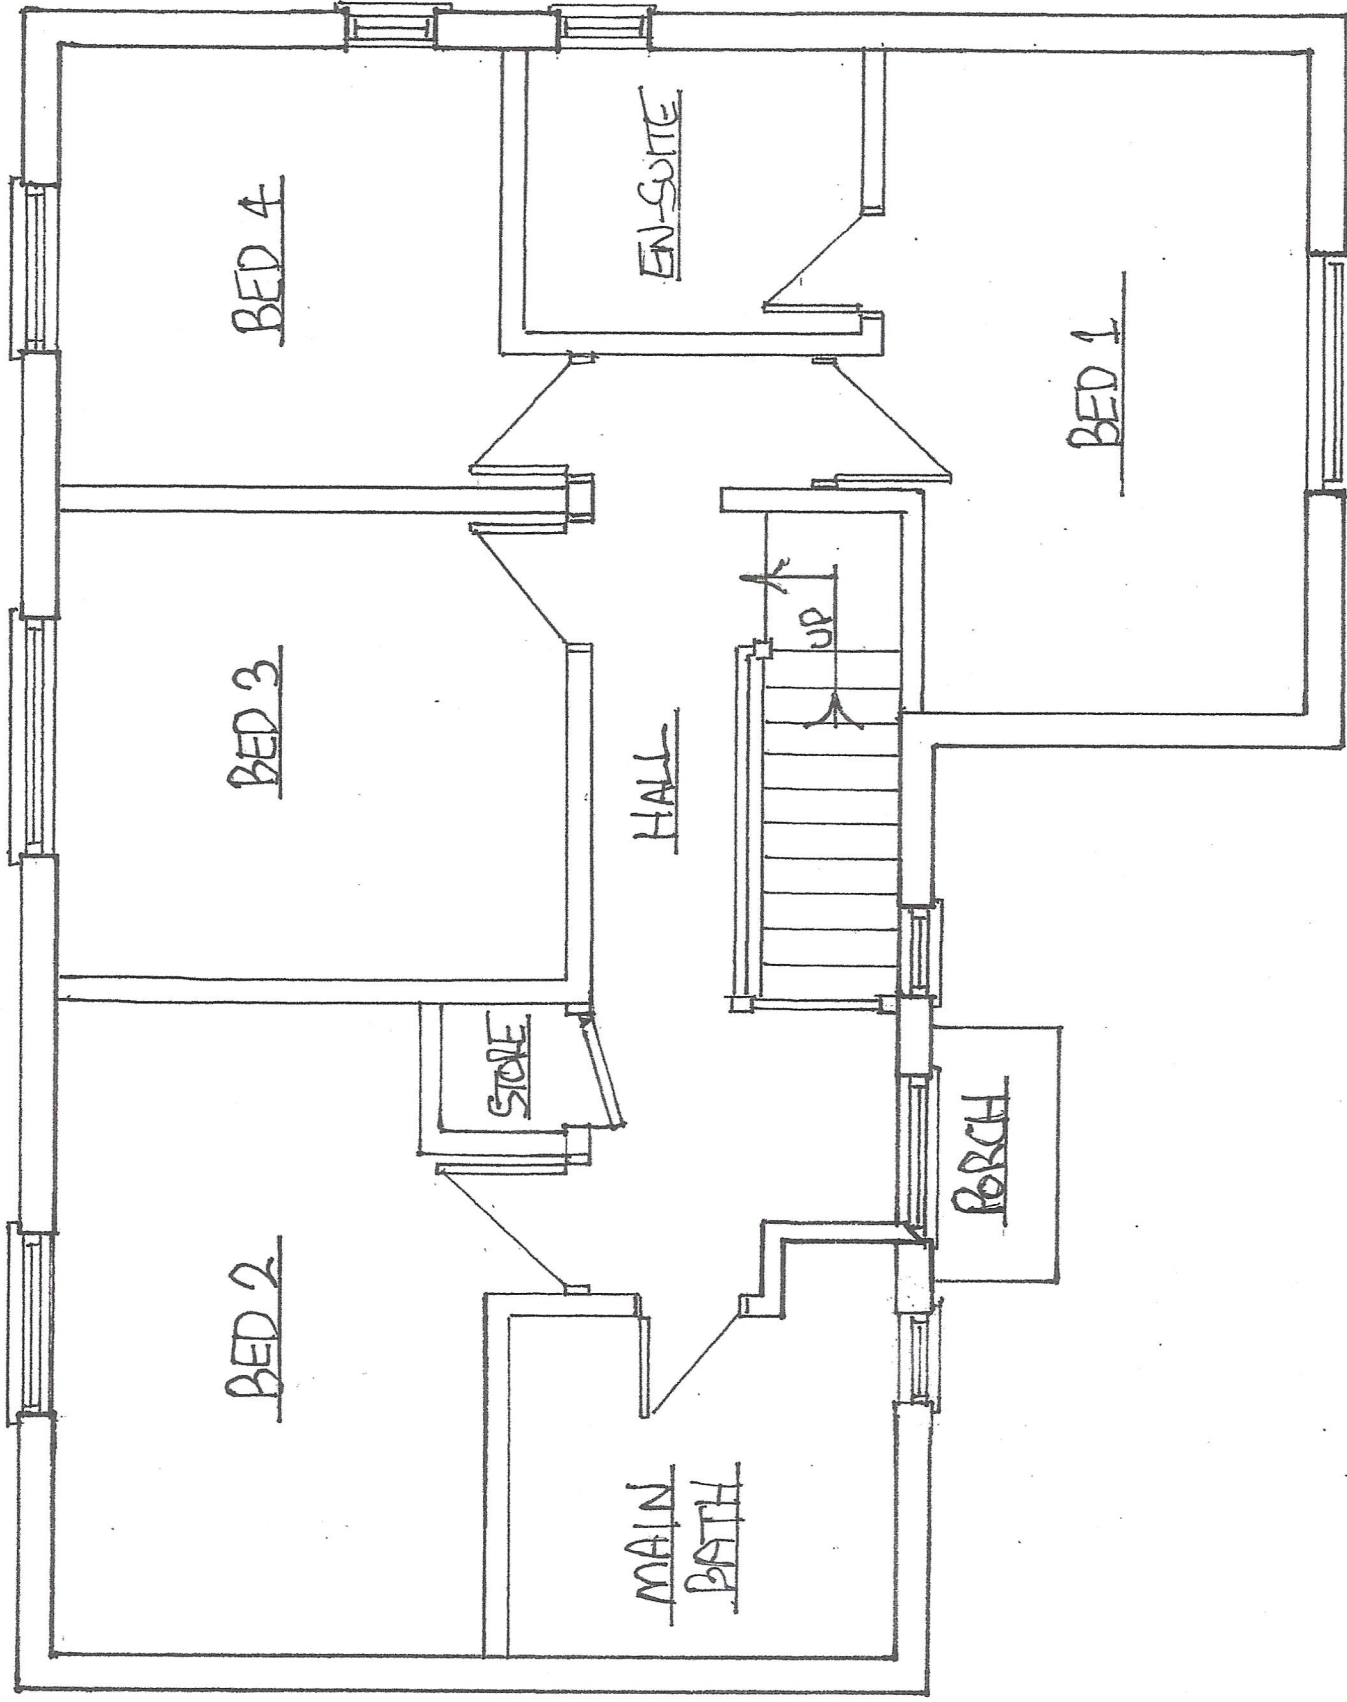

Client	Miss S Curtis
Project	1 Munnion Road, Ardingly
Drawing	10/B
Date	07.08.25
Scale	1:50 @ A3
Title	Floor plan first (as existing)

Do not scale – use figured drawings only