


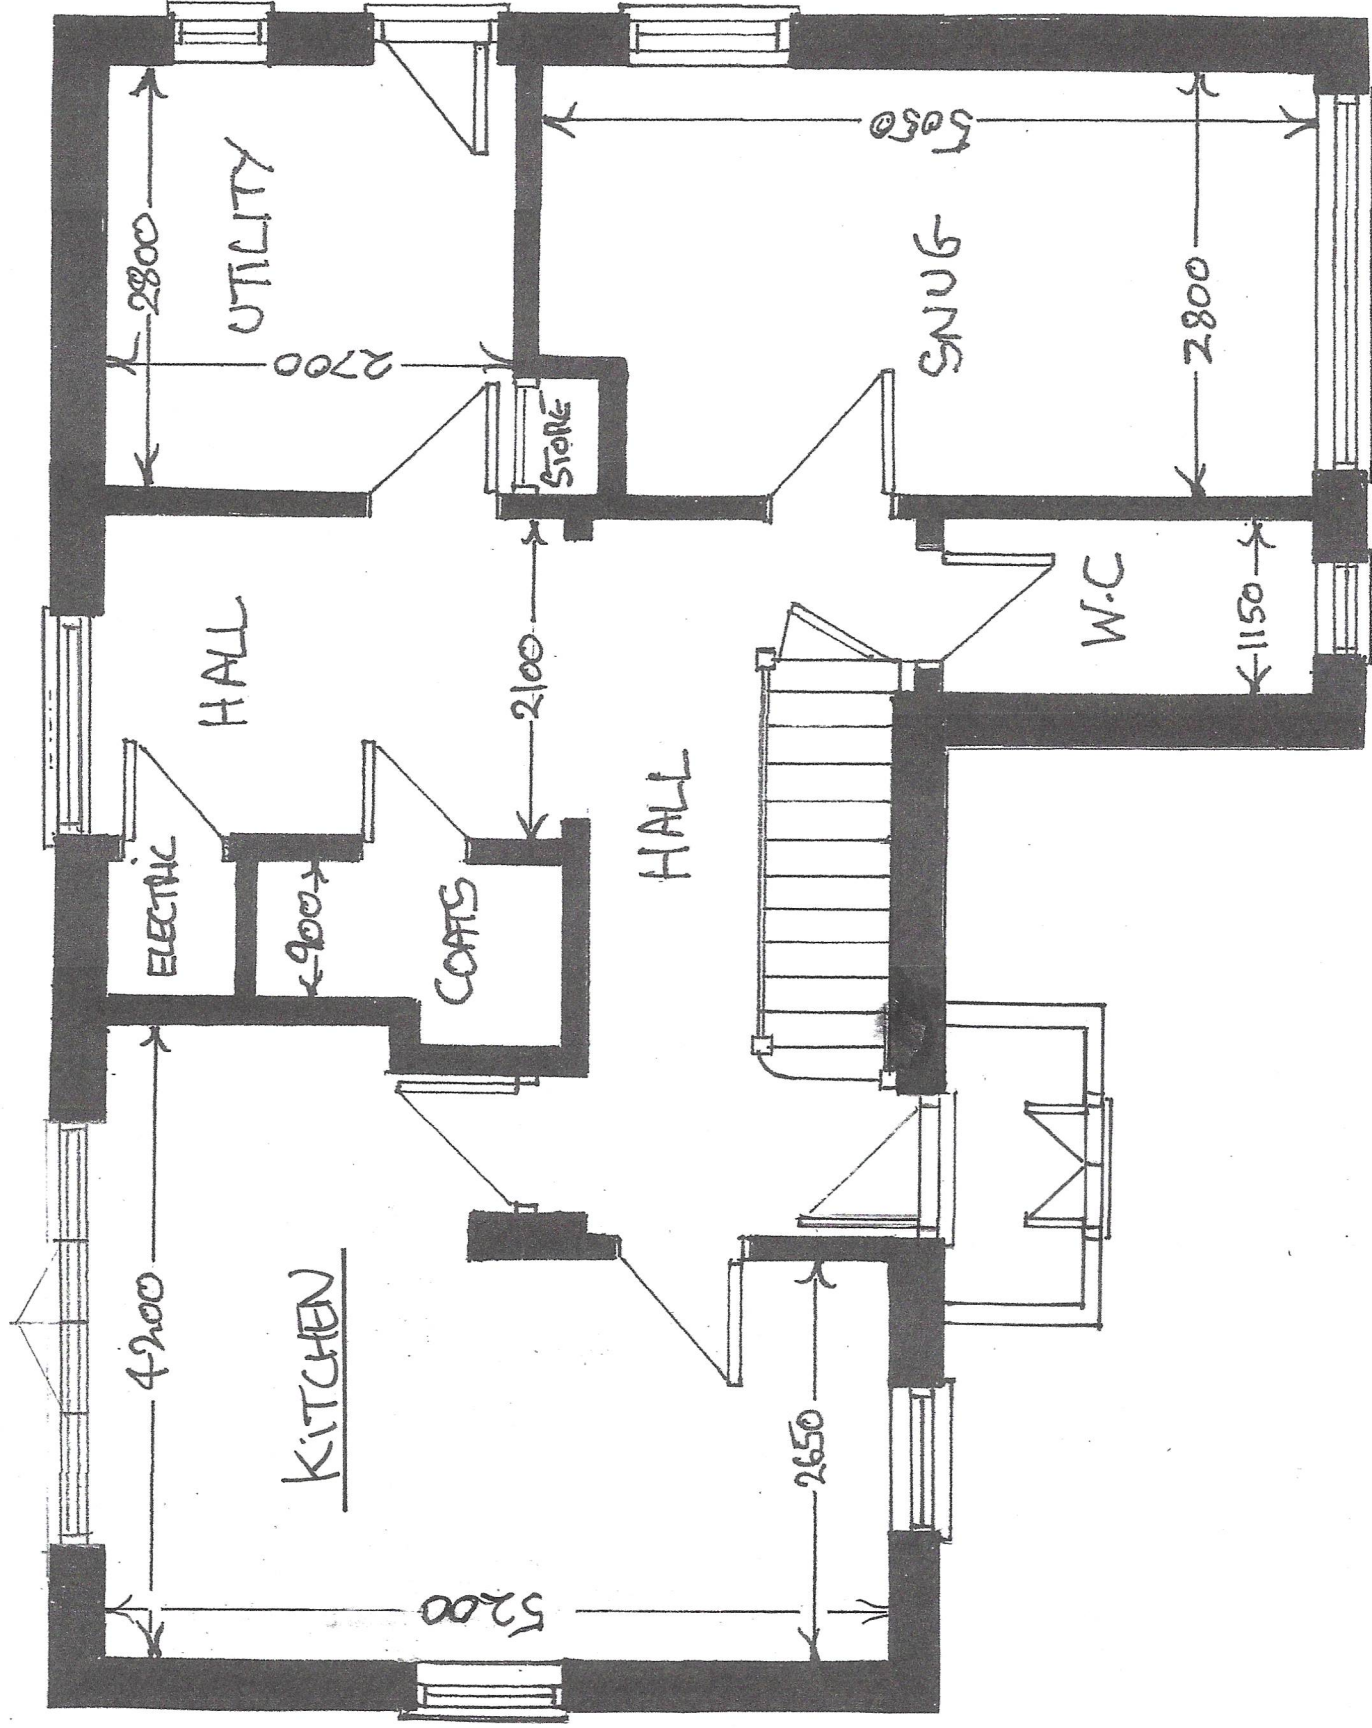

Client	Miss S Curtis
Project	1 Munnion Road, Ardingly
Drawing	10/A
Date	01.08.25
Scale	1:50 @ A3
Title	Floor plan ground (as existing)

Do not scale - use figured drawings only