


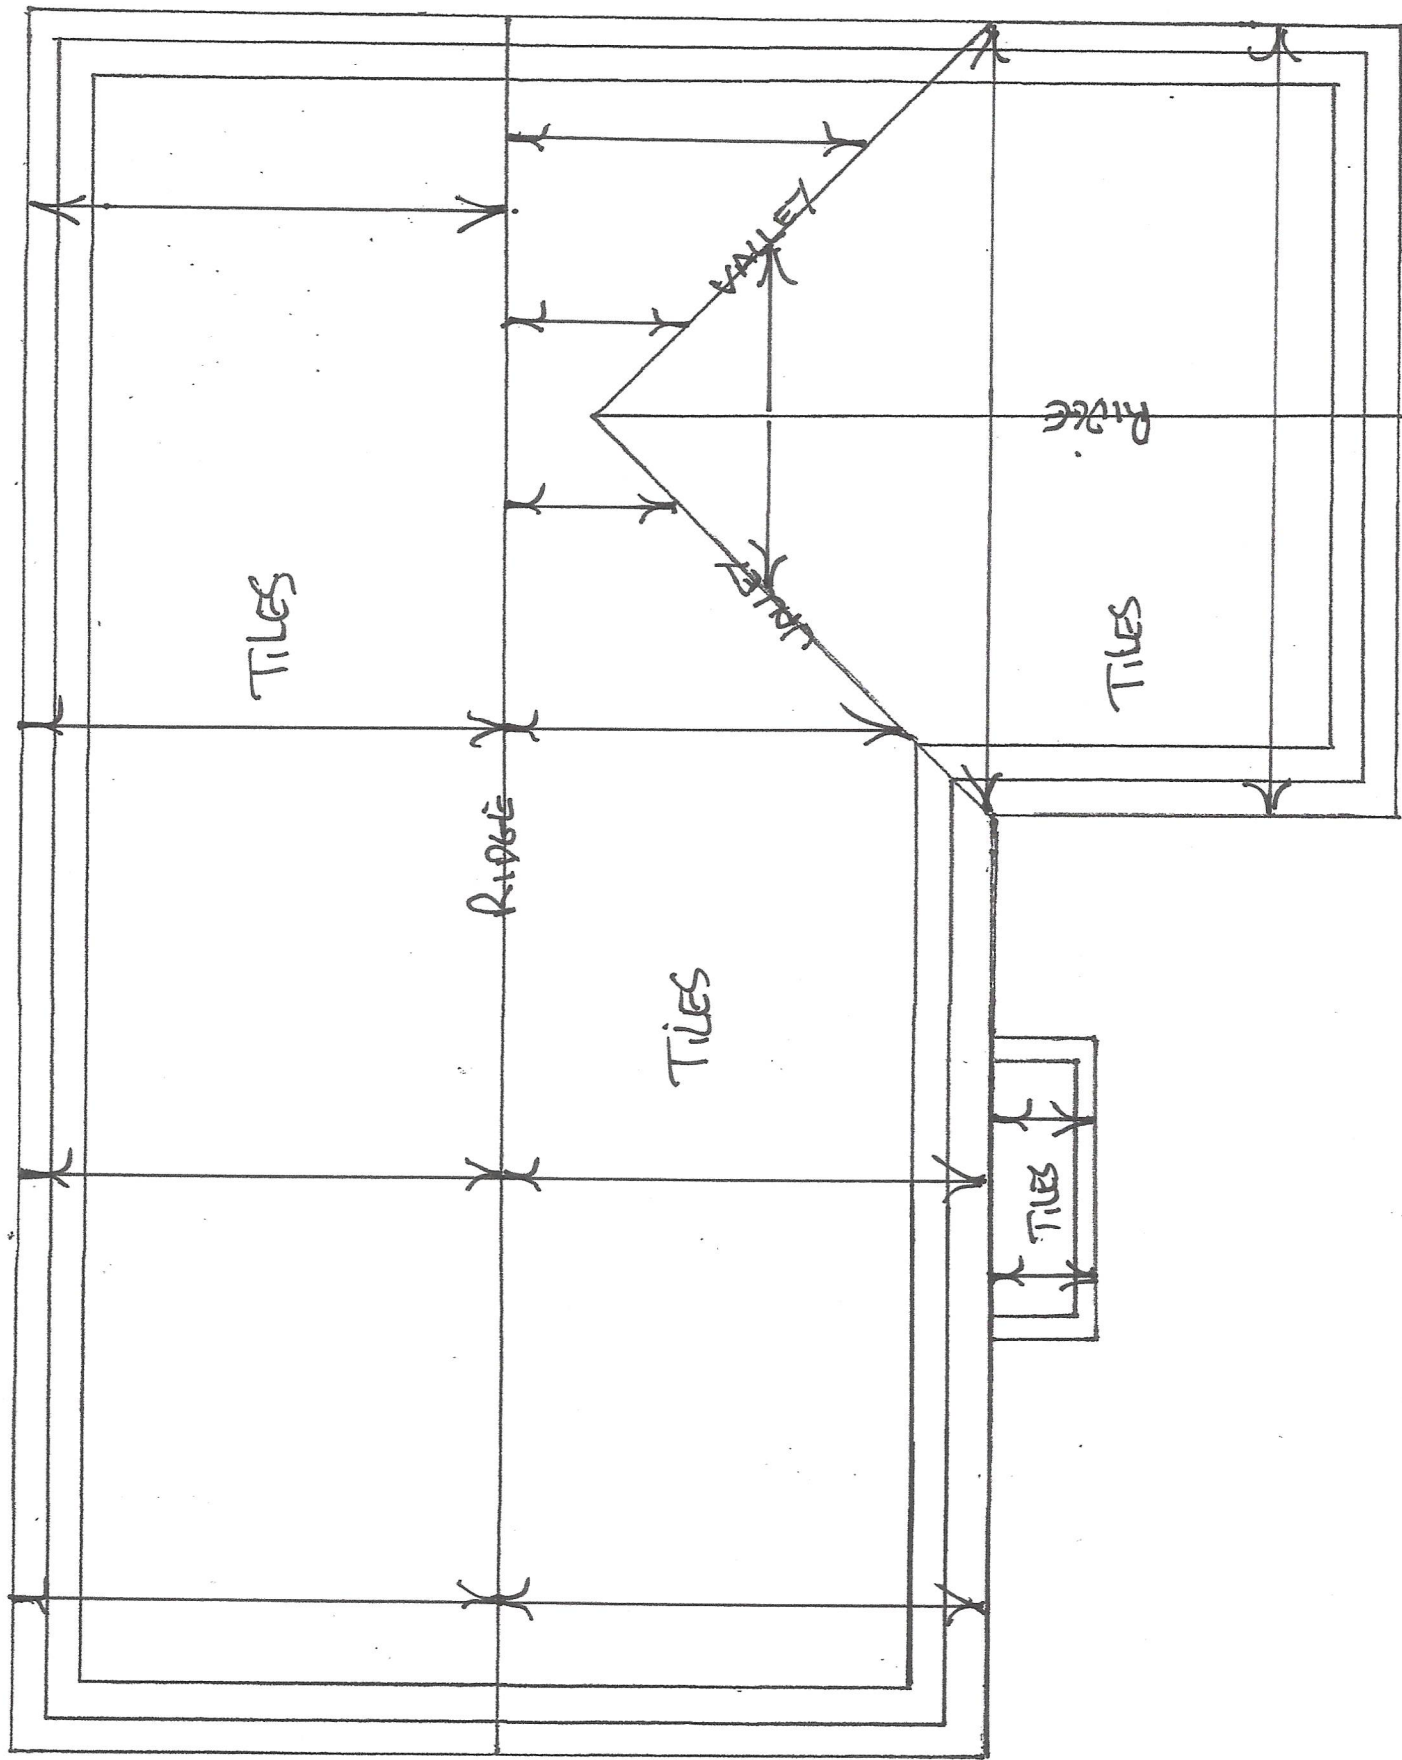

Client	Miss S Curtis
Project	1 Munnion Road, Ardingly
Drawing	11/A
Date	01.08.25
Scale	1:50 @ A3
Title	Roof plan (as existing)

Do not scale – use figured drawings only