


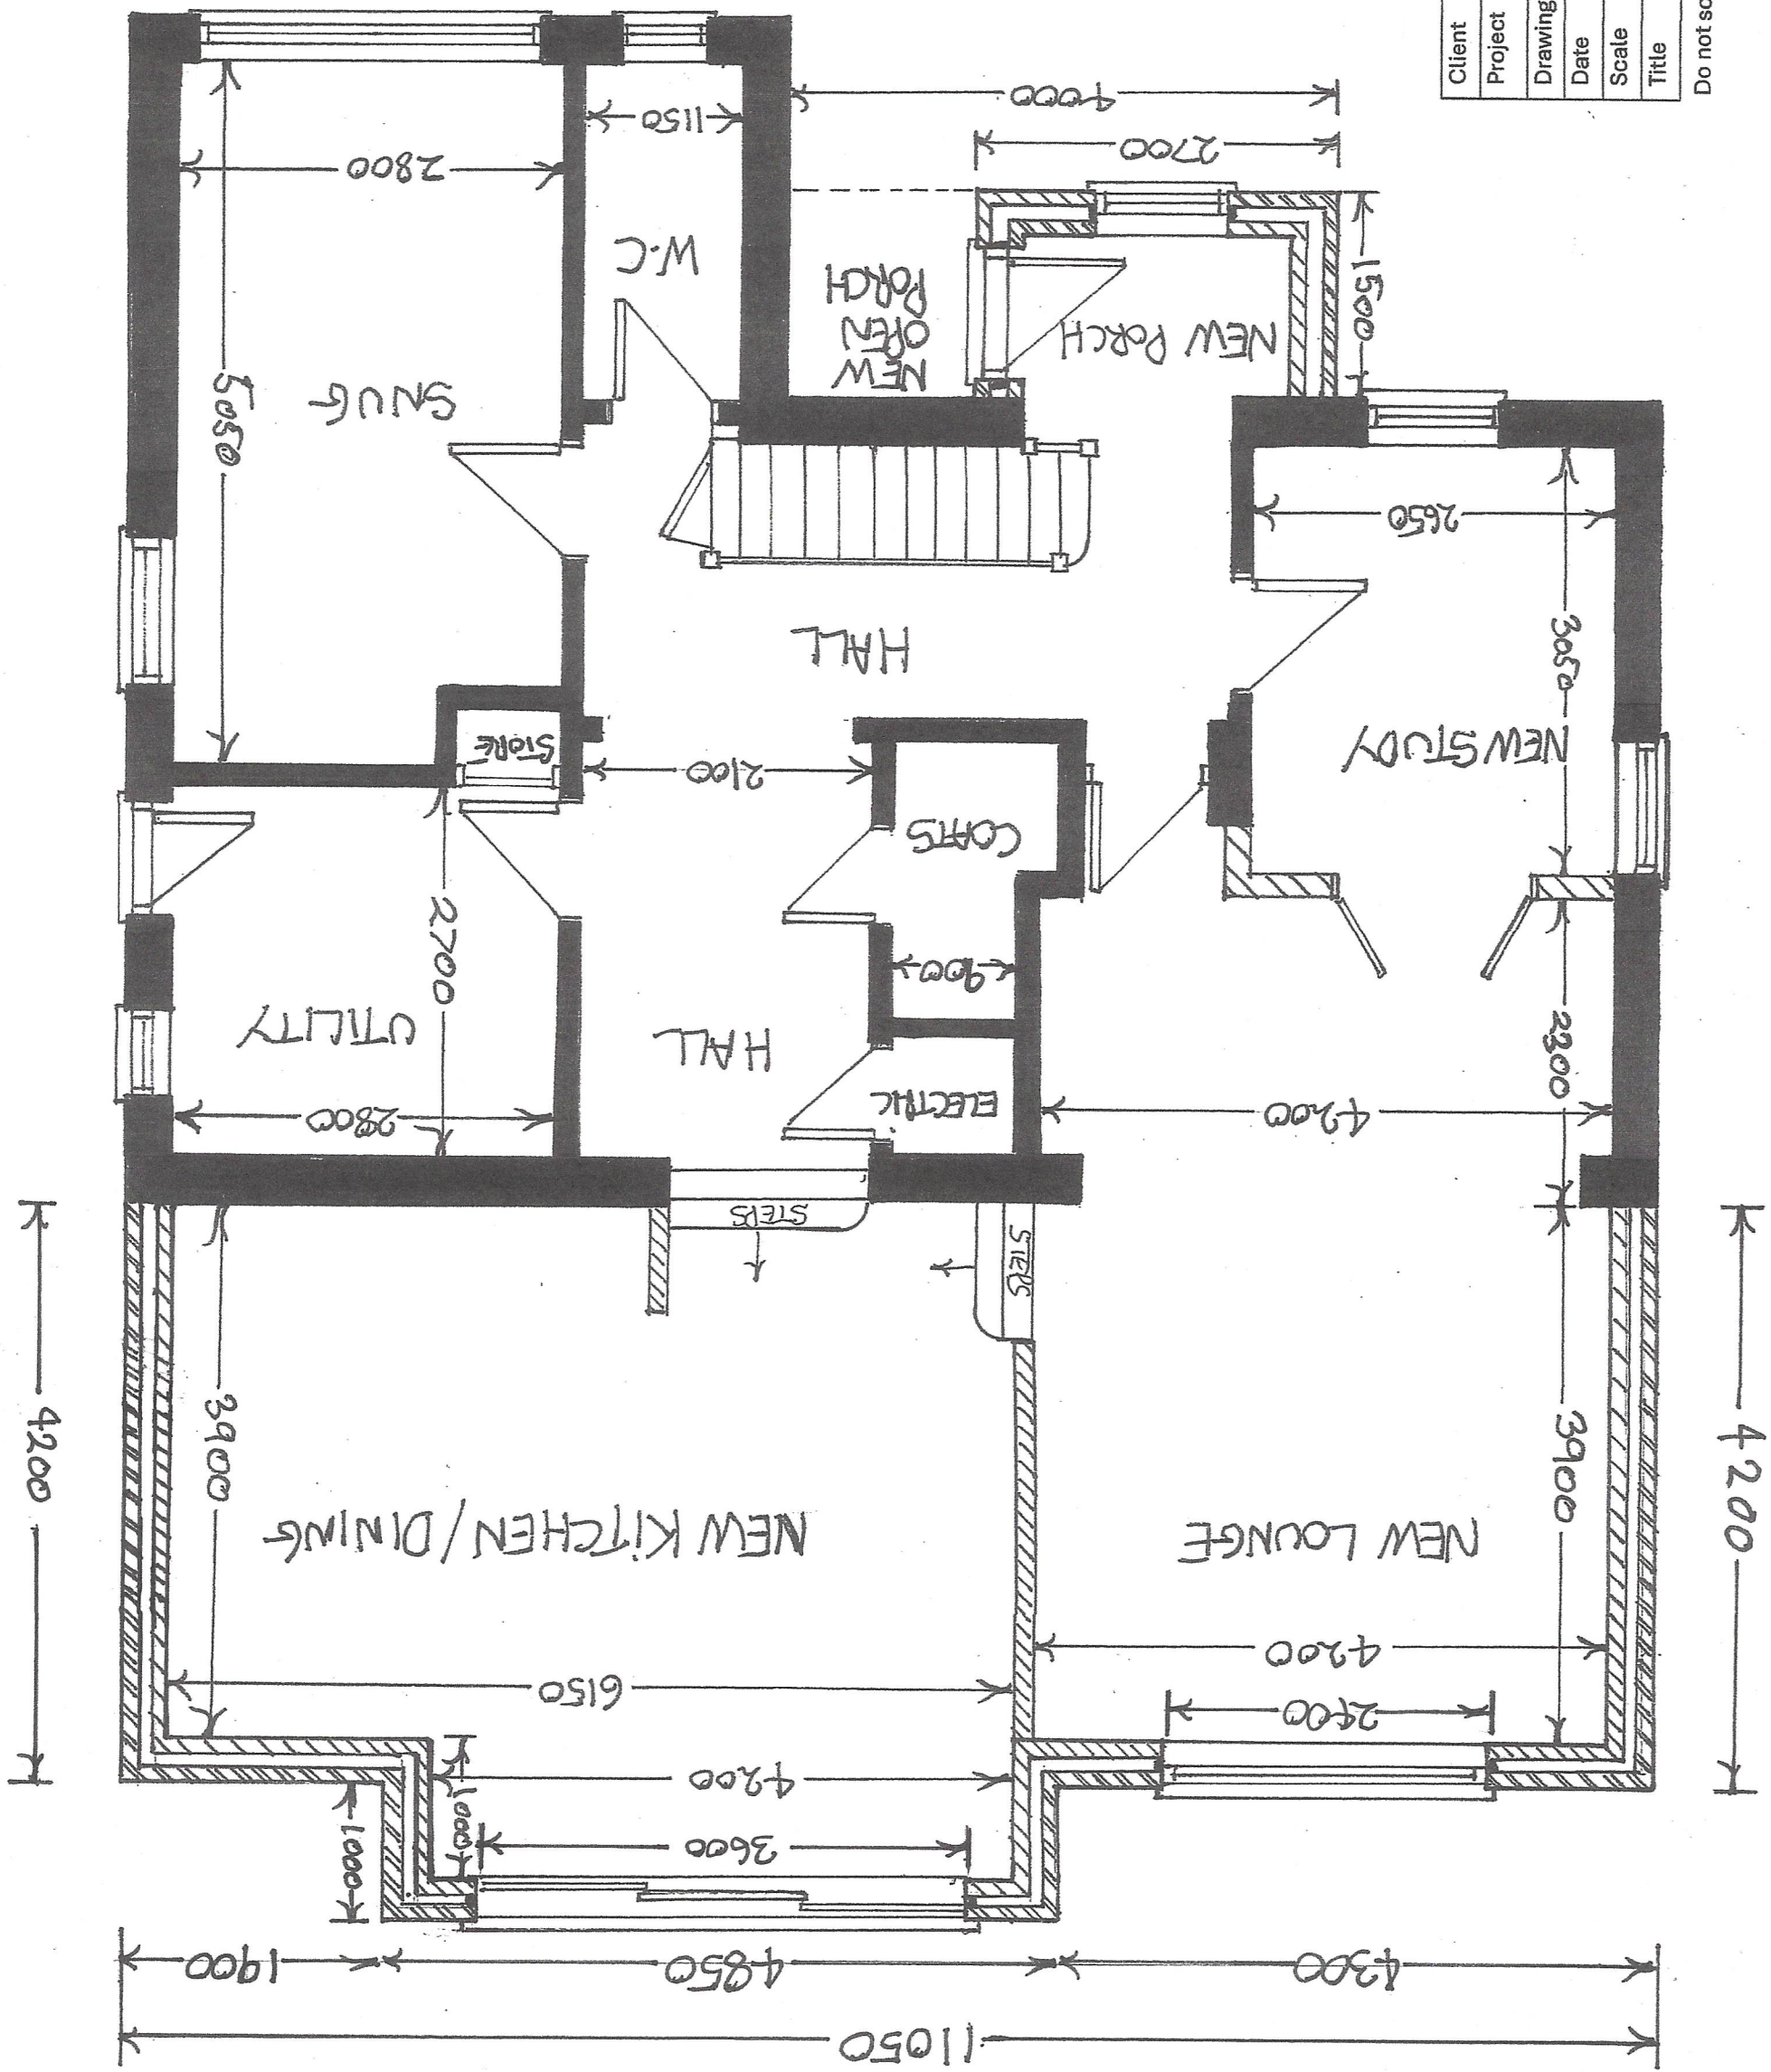

Client	Miss S Curtis
Project	1 Munnion Road, Ardingly
Drawing	13/A
Date	01.08.25
Scale	1:50 @A3
Title	Floor plan ground (as proposed)

Do not scale - use figured drawings only