


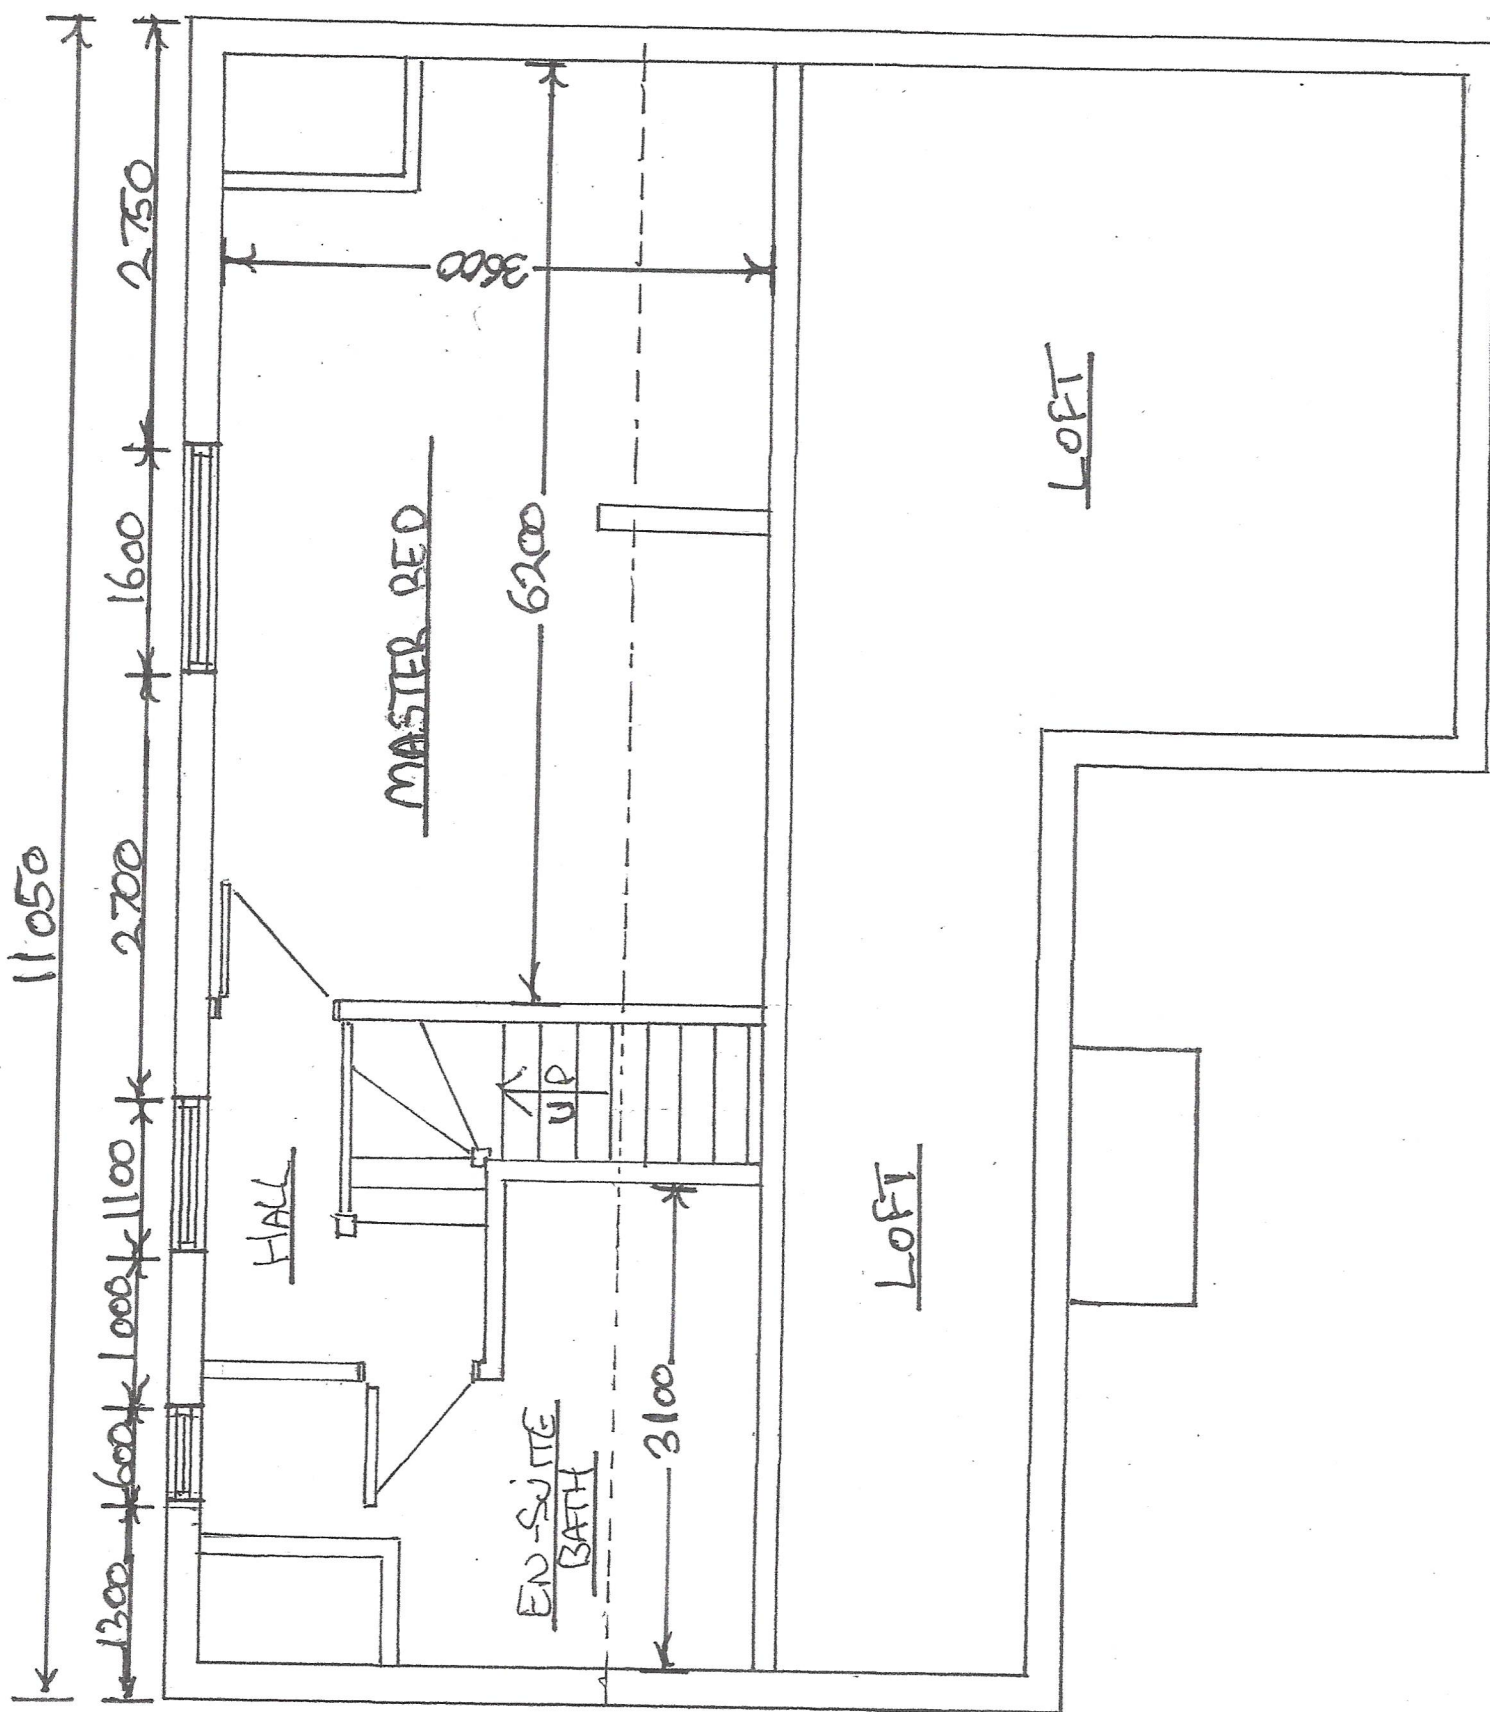

Client	Miss S Curtis
Project	1 Munnion Road, Ardingly
Drawing	13/C
Date	01.08.25
Scale	1:50 @ A3
Title	Floor plan second/loft (as proposed)

Do not scale – use figured drawings only