



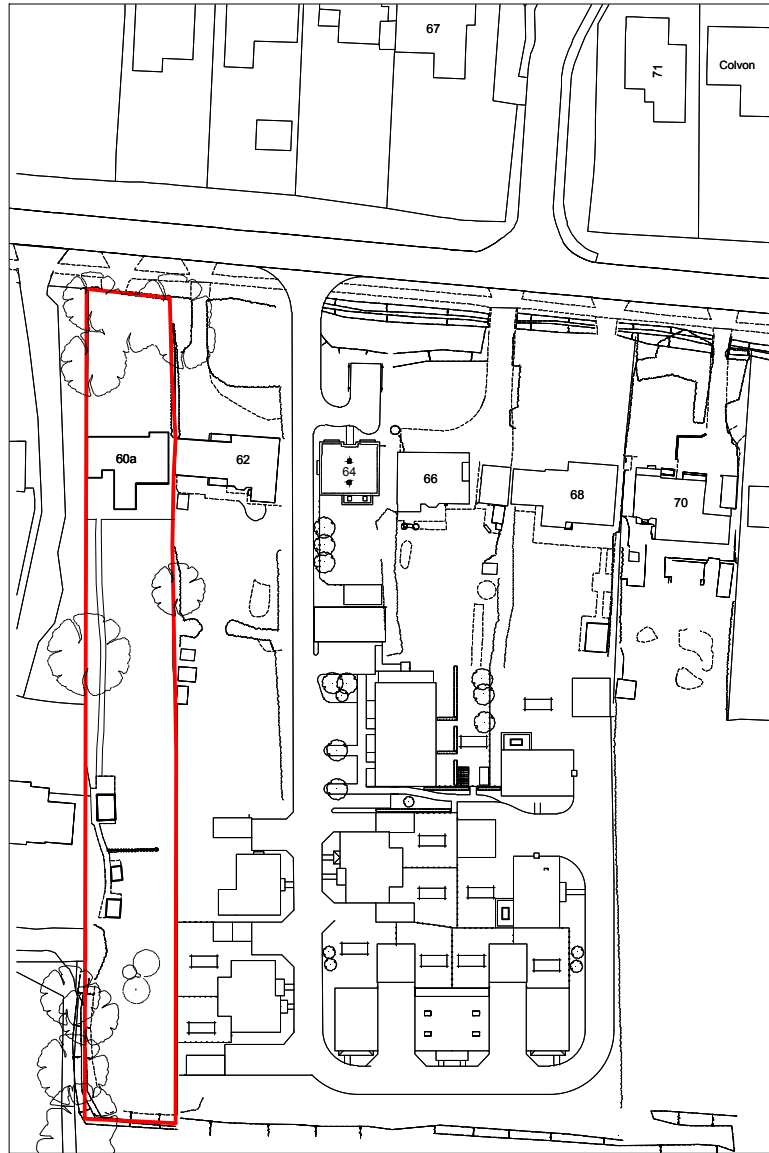


1 EXISTING
SITE LOCATION PLAN 1:1250

0 10 20
METERS

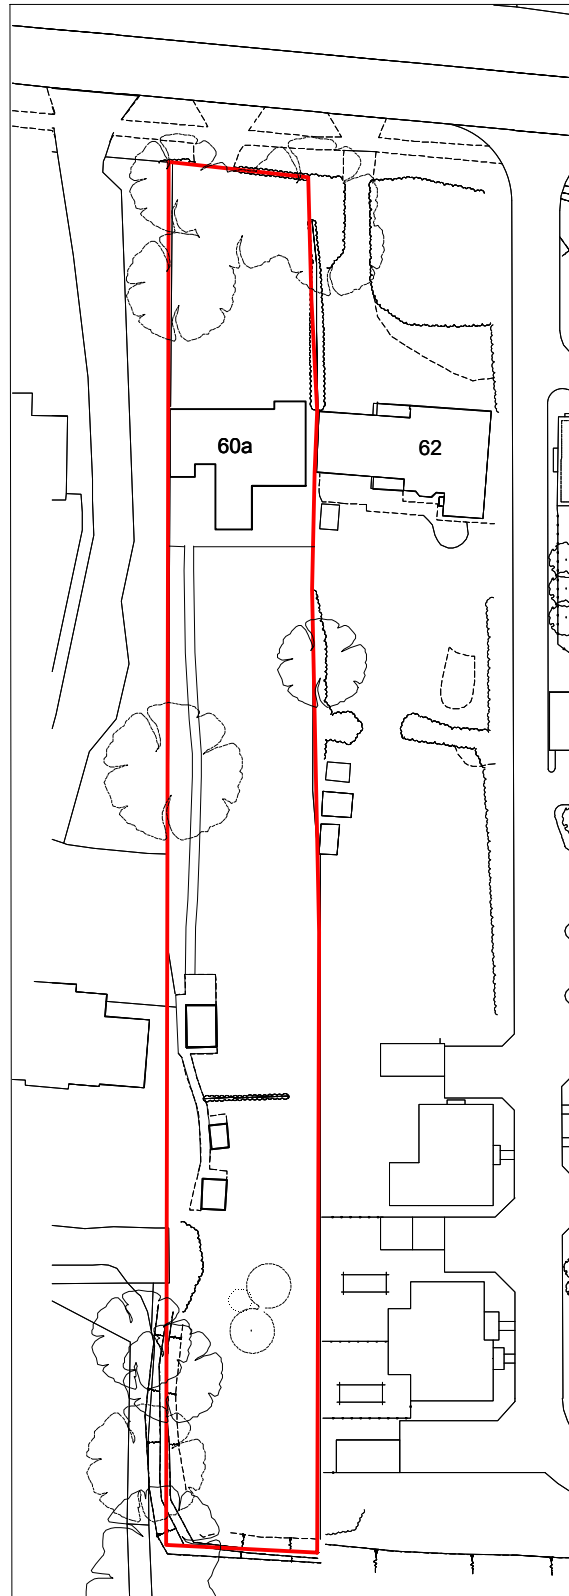

2 EXISTING
BLOCK PLAN 1:750

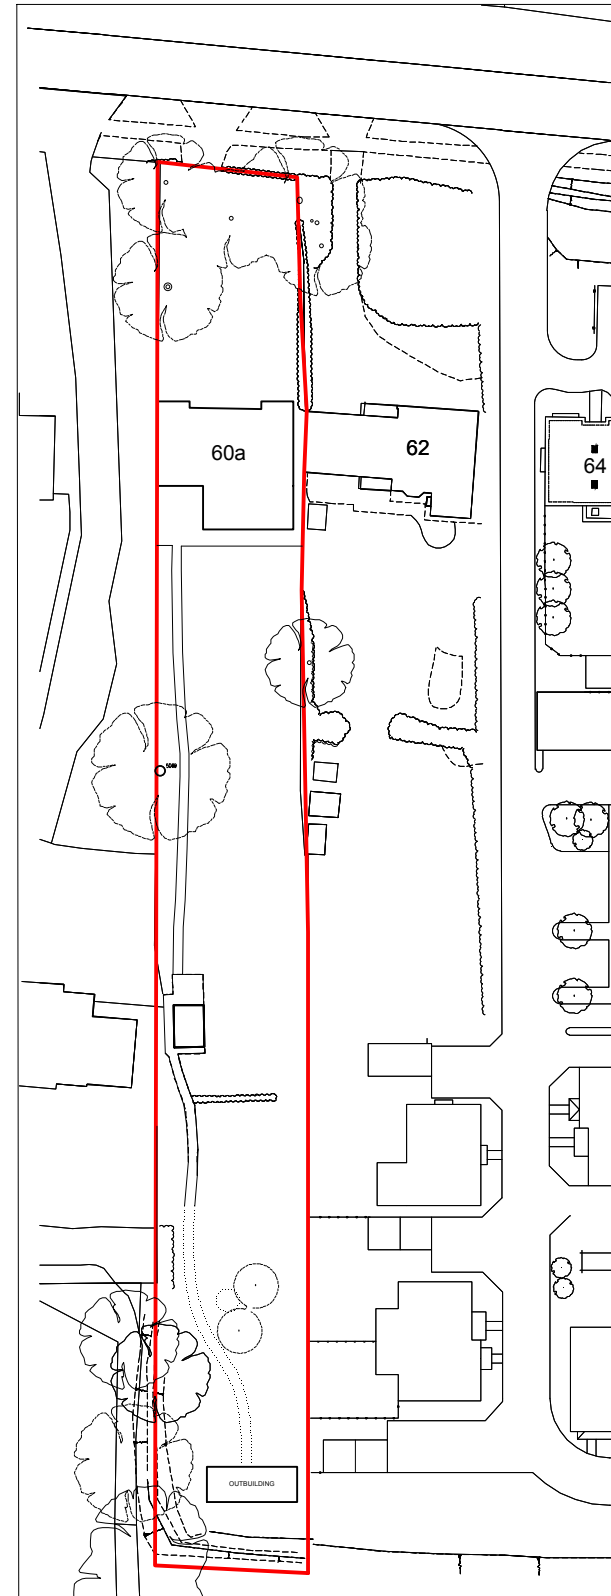

3 PROPOSED
BLOCK PLAN 1:750

