


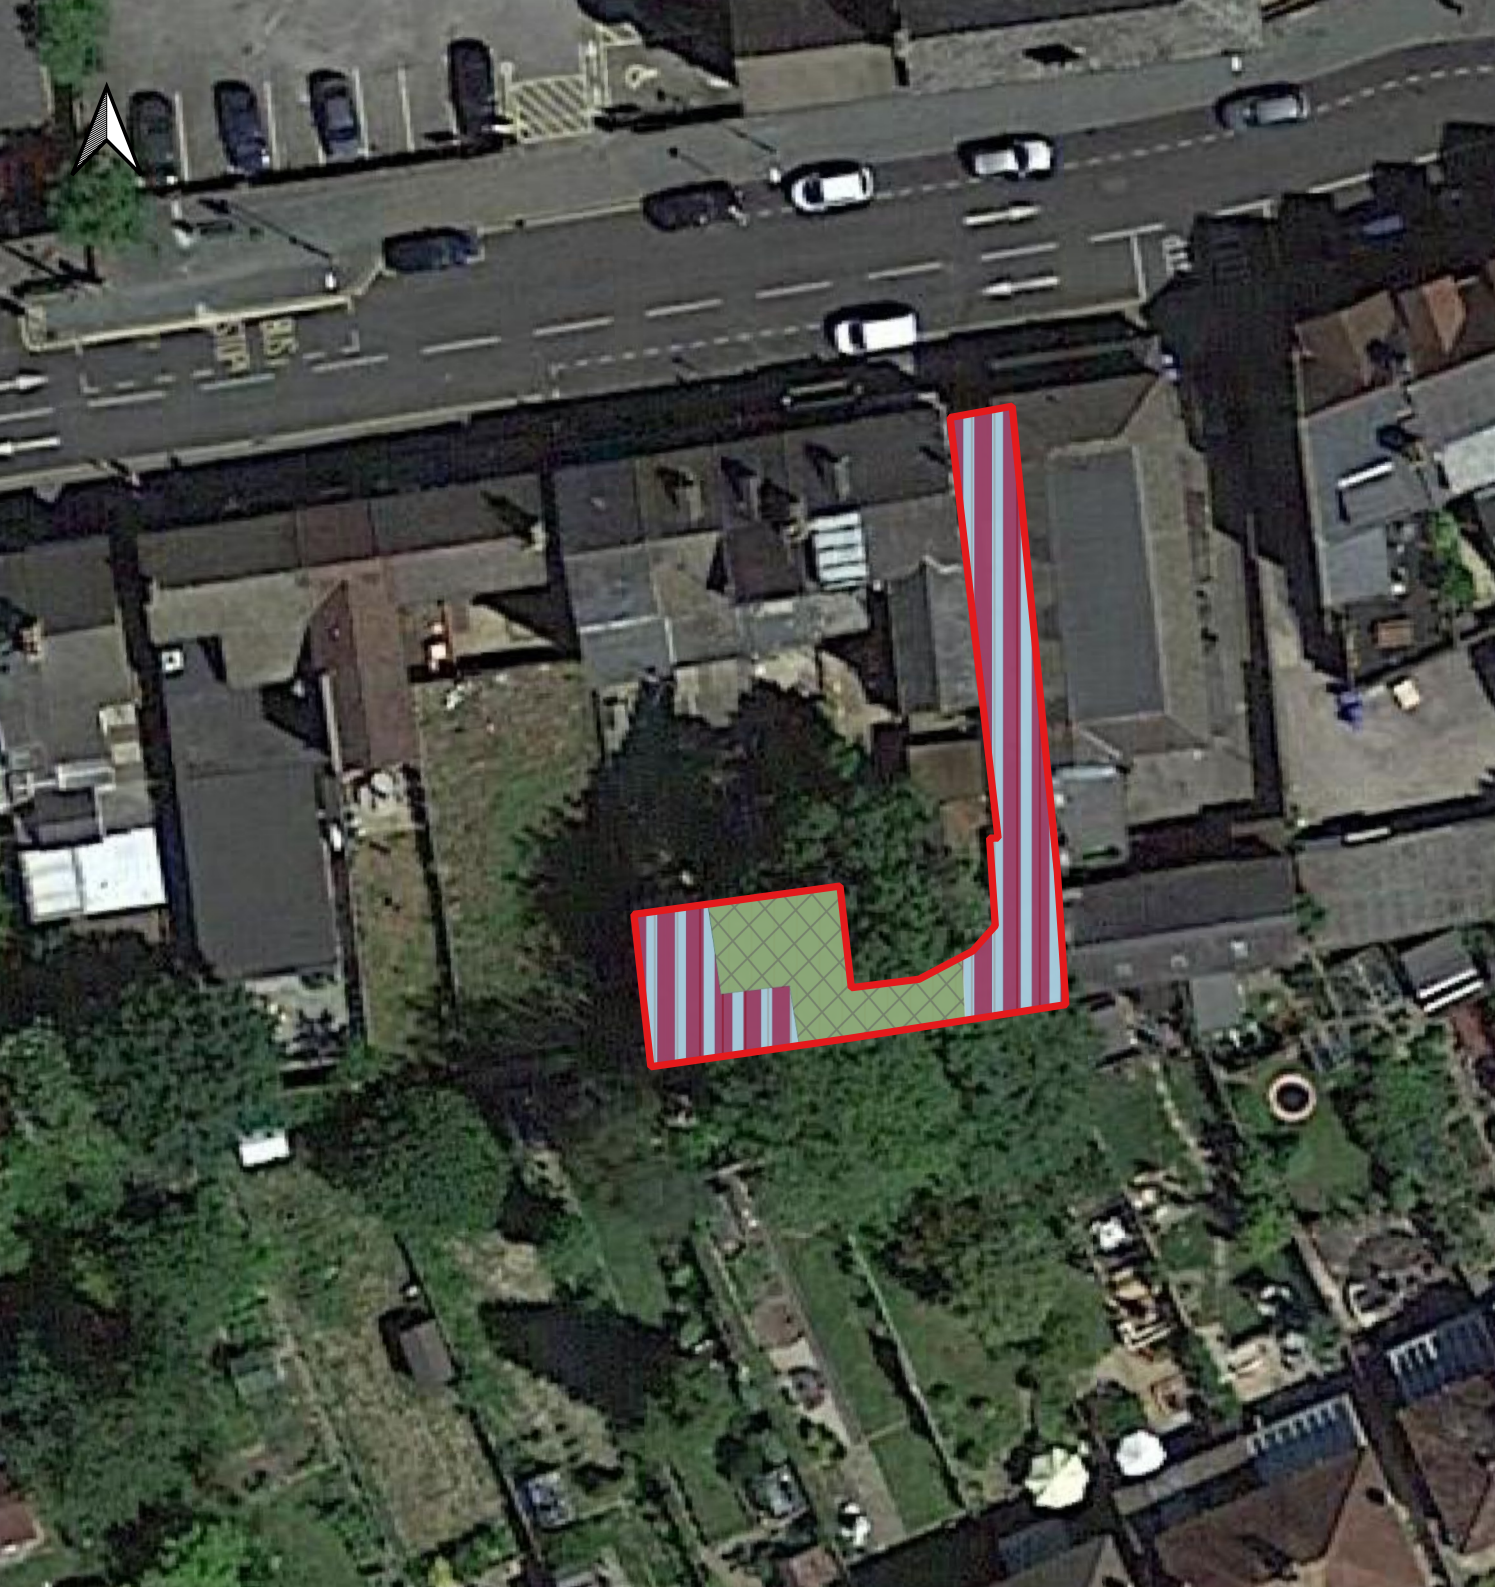

Legend

-  Red Line Boundary
-  Developed land; sealed surface
-  Ruderal/Ephemeral

Project: Land to the Rear of 18-26 Railway Approach, East Grinstead

Title: UKHabs- Existing

Drawing Number: 2254/001

Date: 10th September

Version: 001

Scale: 1:400

