







Existing

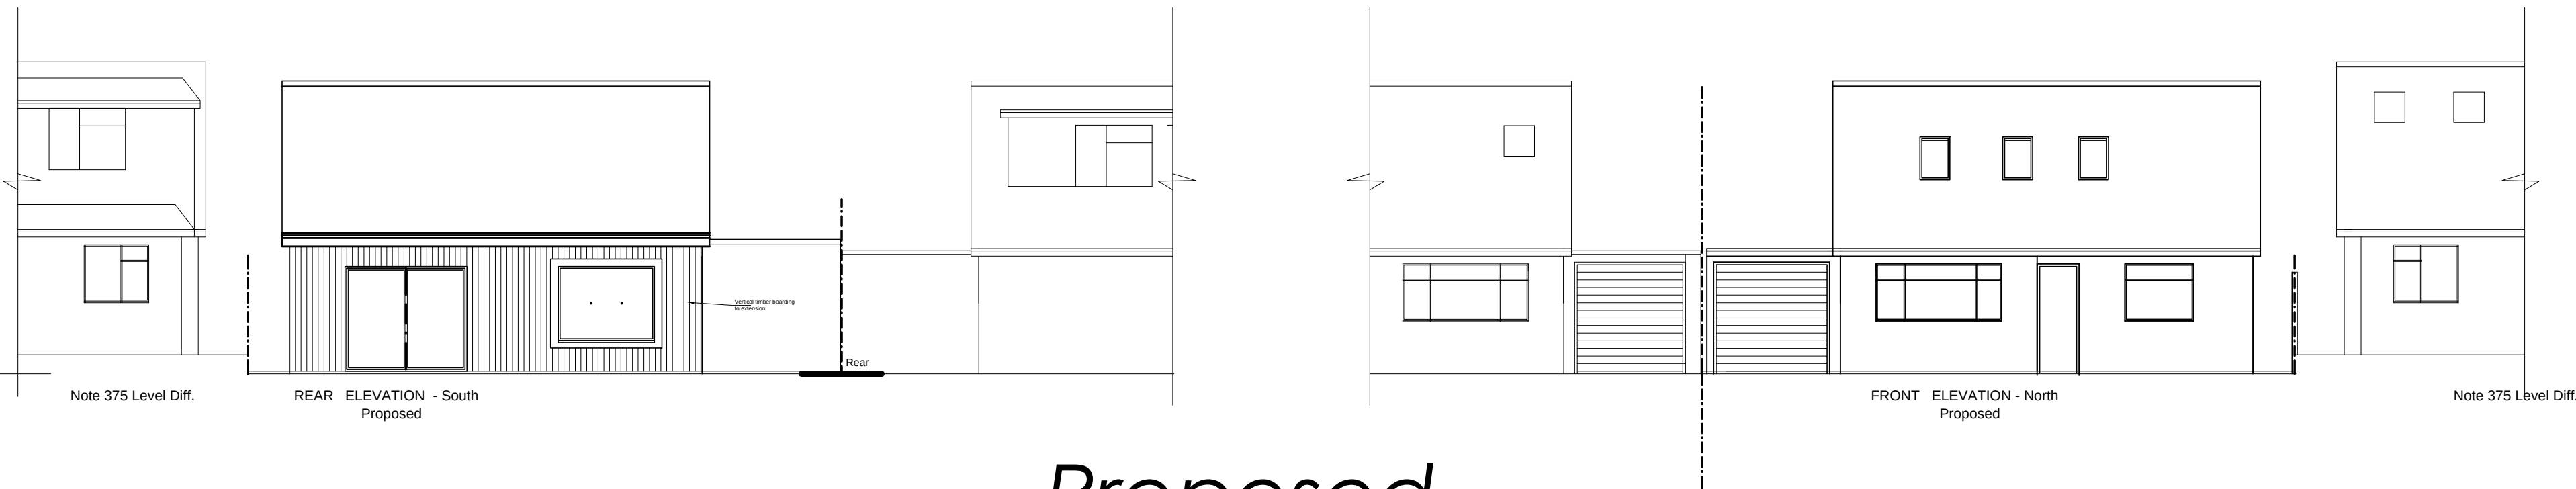

Proposed

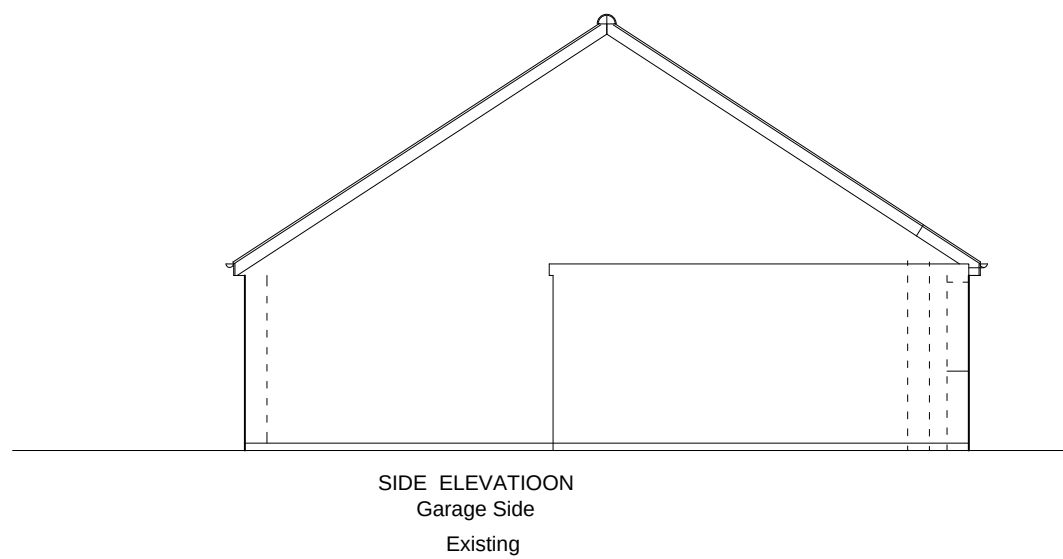

Existing

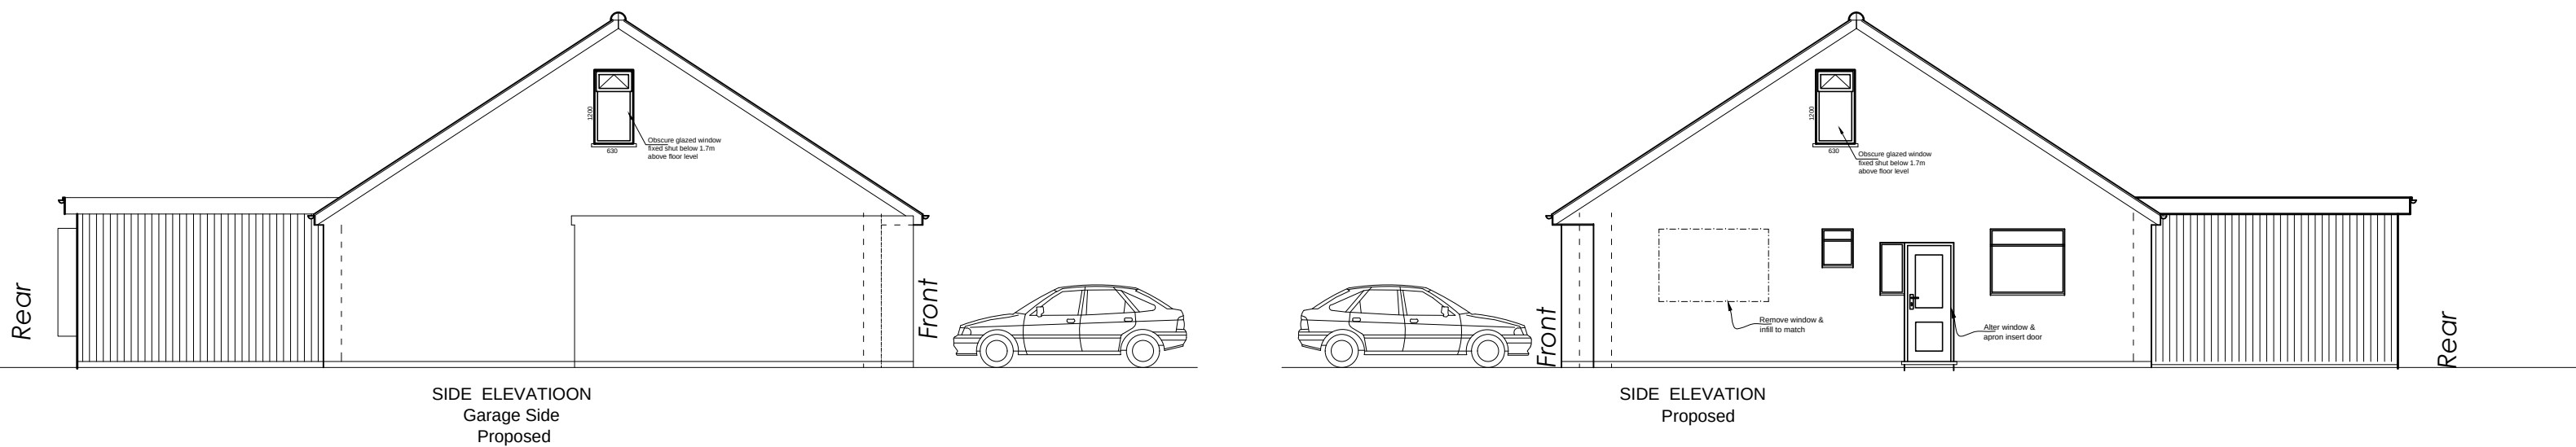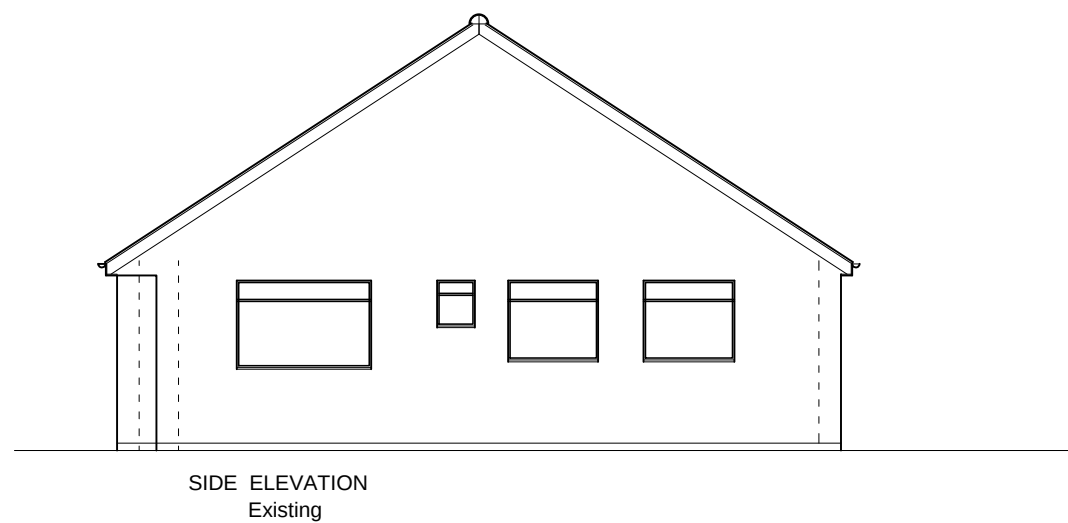

Proposed

IMPORTANT NOTES :
1. GENERAL
(i) The design is not to be scaled, work to figured dimensions and relative position only, confirm to designer.
(ii) This drawing is to be read in conjunction with all relevant drawings, detailed specifications where applicable and all associated drawings in this series. (if any)
(iii) Any discrepancy on this drawing is to be reported immediately to the partnership for clarification.
(iv) The contractor is responsible for all temporary works and for the stability of the works in progress.

250522plan		22.05.25		a	
Revision		Date		By	
Client				Rev. No.	
Project 13 Ockenden Way, Hassocks					
Title Elevations					
CLIVE HAWKINS ARCHITECTS LTD DESIGN@CLIVEHAWKINSONLINE.COM Tel: 01273 245249					
Date		Scales		Project No	
Jan 25		1:50 @ A1		2082 02	
				Rev. No.	
				a	