



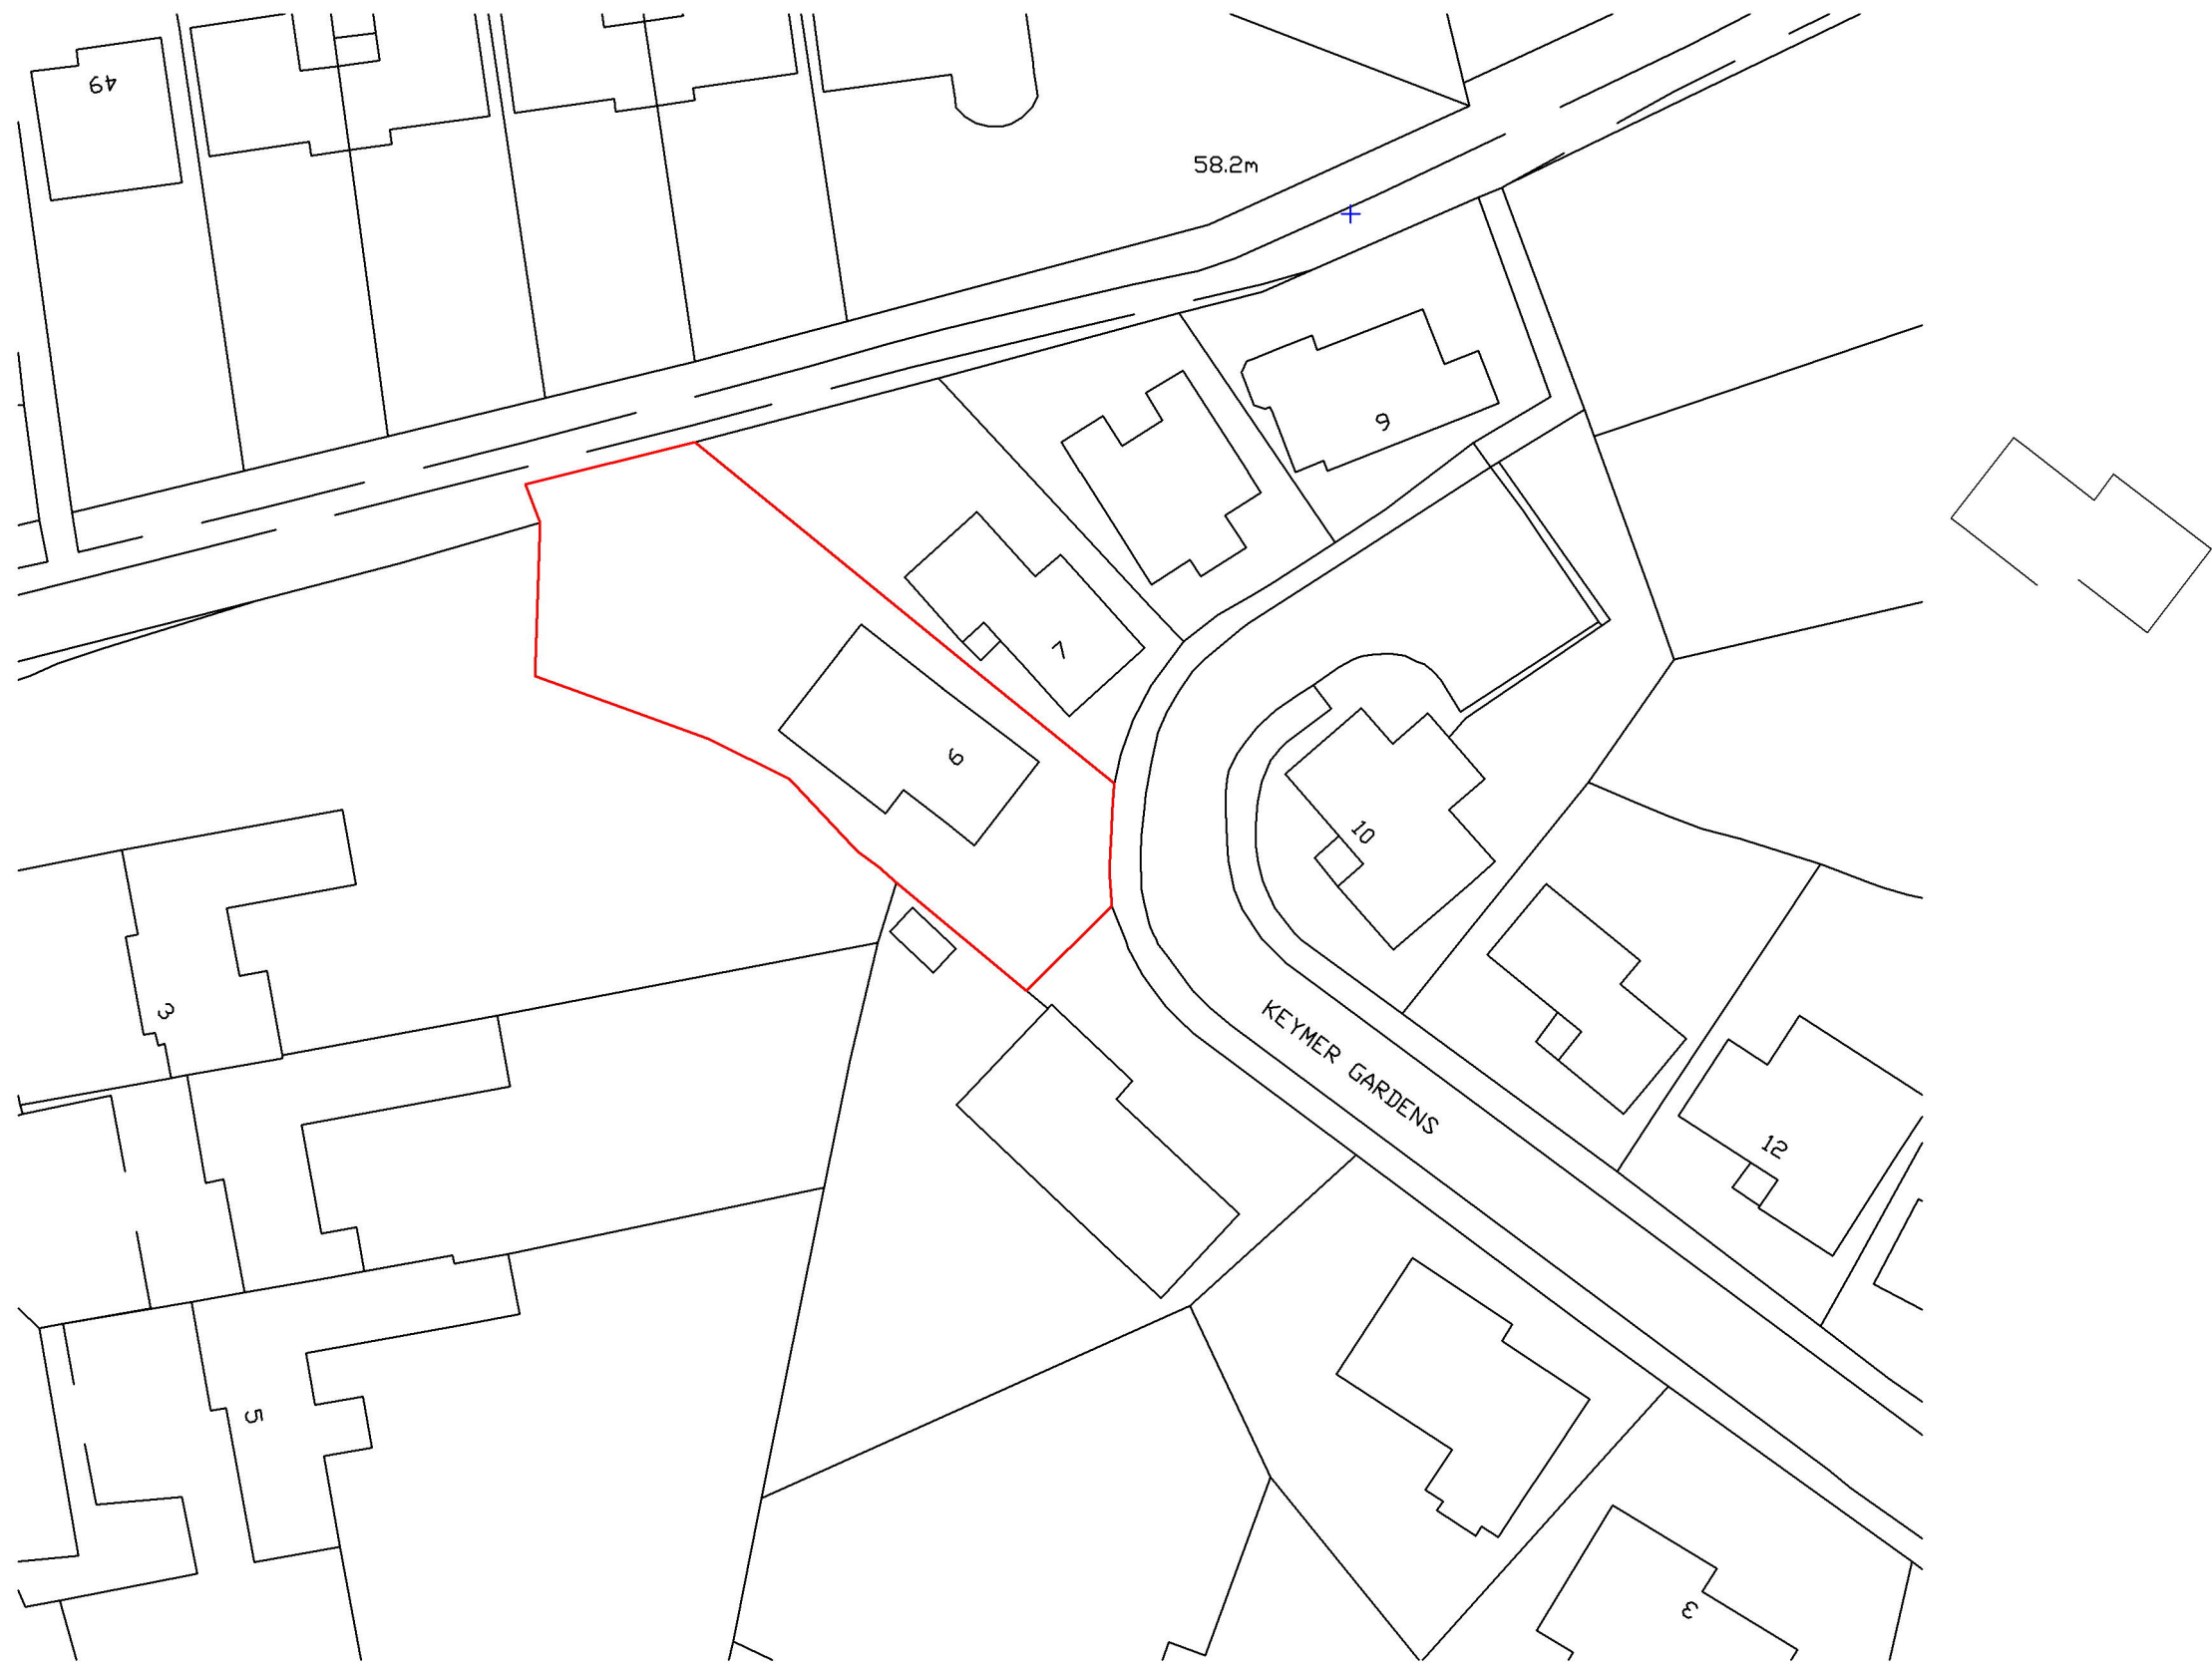


Existing Block Plan 1:500

Scale In Metres

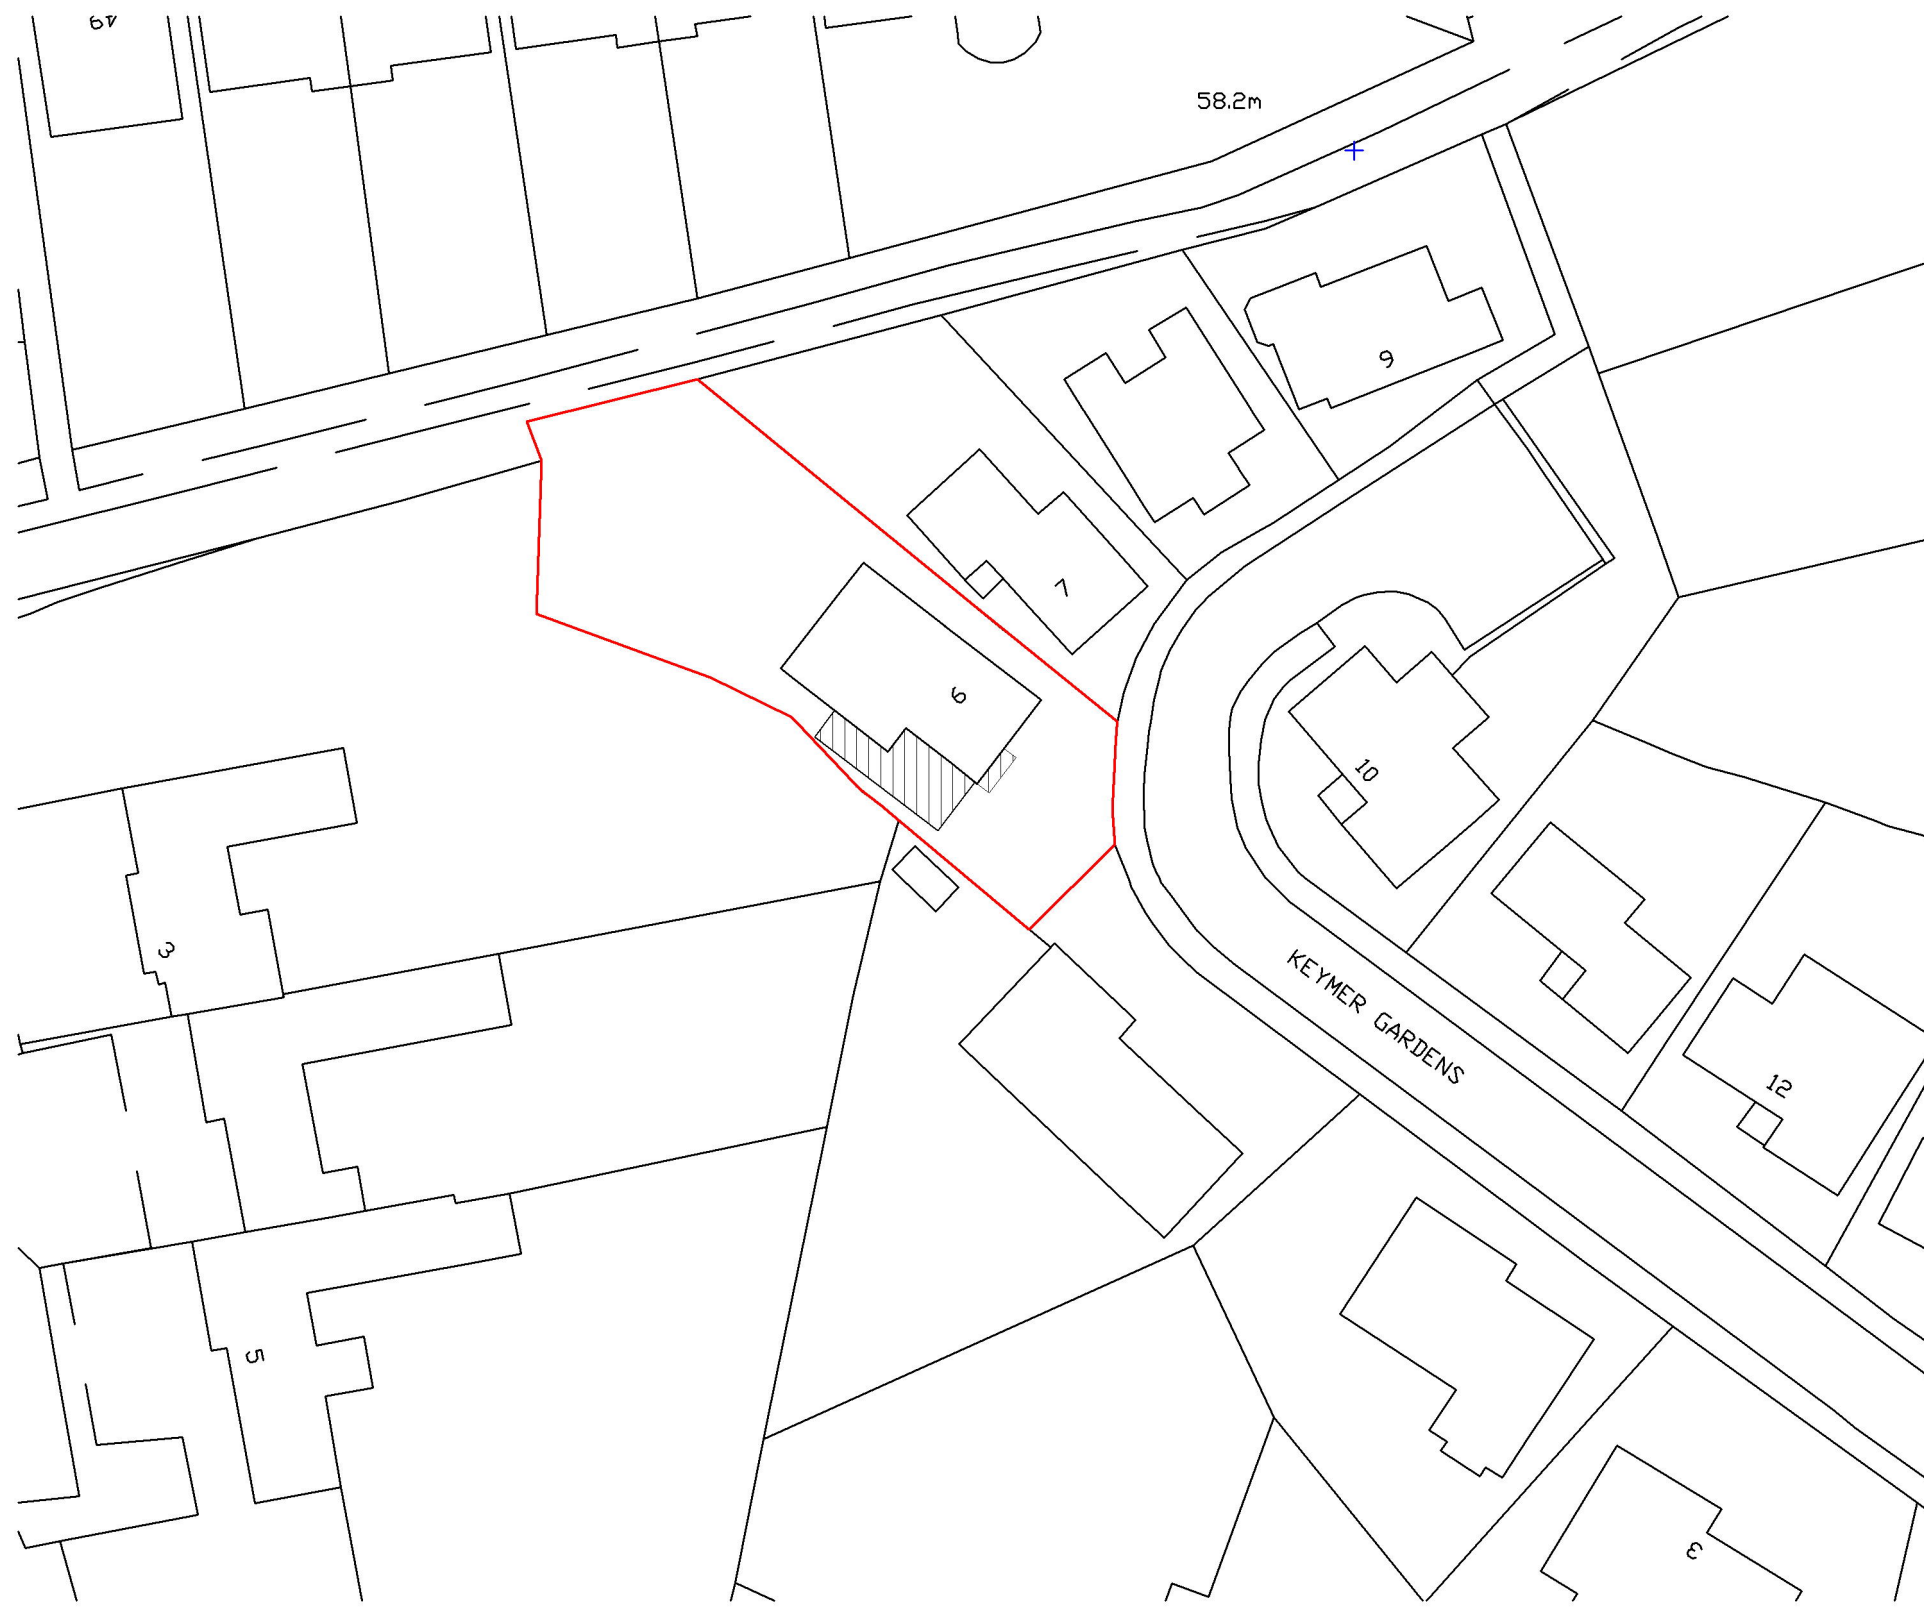


Proposed Block Plan 1:500

Scale In Metres

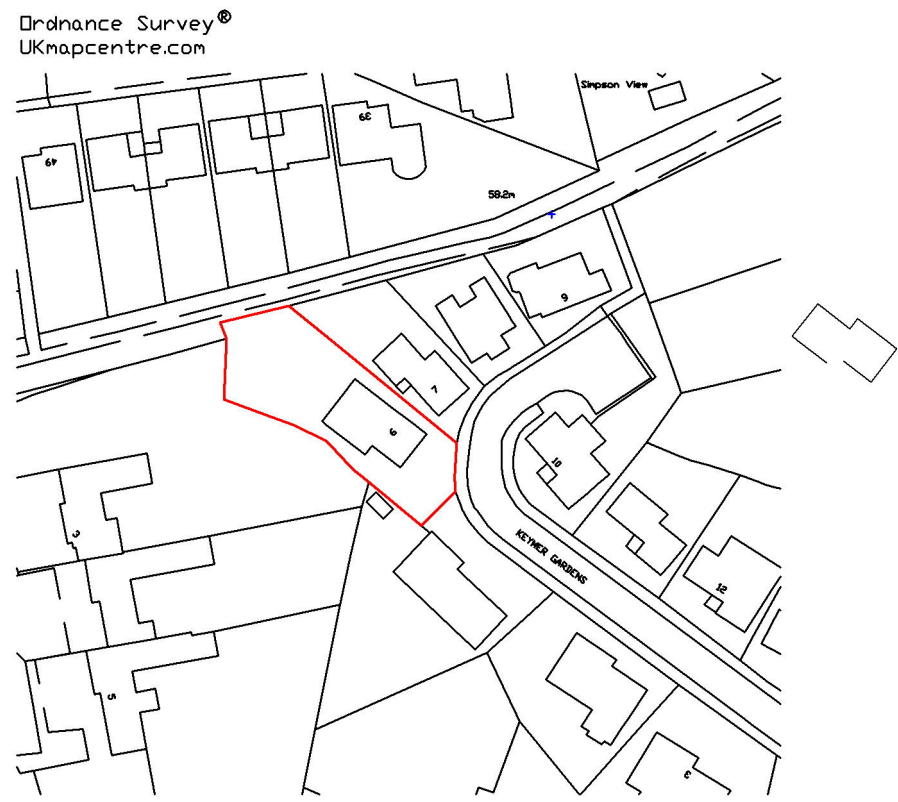

Location Plan 1:1250

Existing

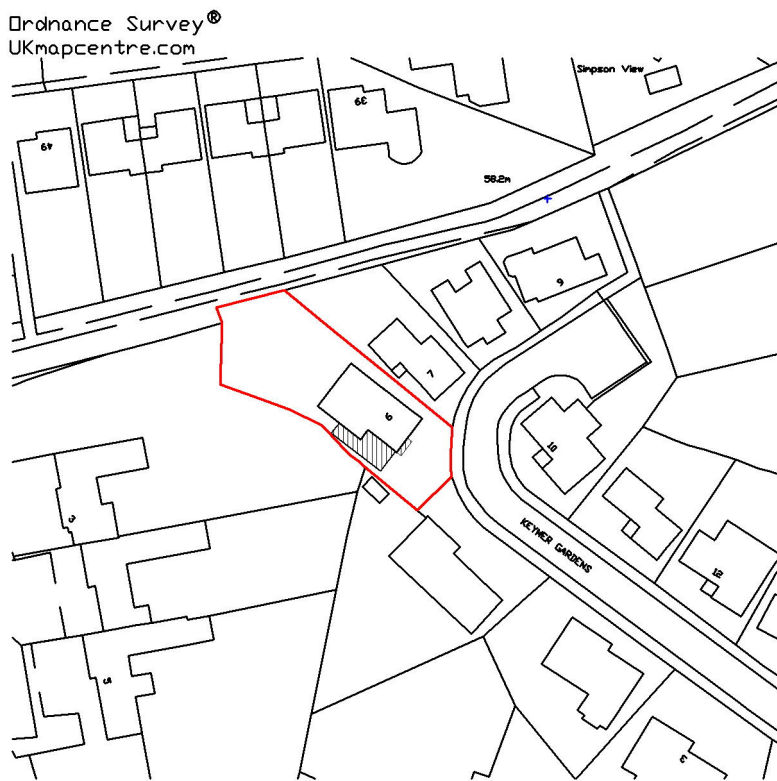

Location Plan 1:1250

Proposed

SKETCH DRAWING		
NOTES:		
~ Copyright of this drawing remains the property of Buchan Rum Architects Ltd and should not be reproduced in full or parts or re-used without written permission from Buchan Rum Architects Ltd.		
~ These drawings must be used in conjunction with the structural engineer drawings & details, and with all other consultants, sub-contractor and specialist's drawings & details.		
~ All dimensions are in millimetres, unless stated otherwise.		
~ All goods materials, workmanship to conform with current building regulations BSS and COP's.		
~ All dimensions must be checked on site, and any discrepancies verified with the architect.		
~ Do not scale from the drawing.		
~ Any discrepancies between the drawings, details and specification must be reported to the architect immediately before work is put in hand.		
~ All works to be carried out in full accordance with current Building Regulations, British Standards and all Health & Safety Regulations.		
~ If in doubt please ask.		
rev.	date	comment
amendments		
Client		
Site address		
6 Keymer Gardens, Burgess Hill		
Job title		
New house extension and internal remodelling		
Location plan and block plan		
buchan rum		
9 SAVILL ROAD LINDFIELD WEST SUSSEX RH162NY		
E : info@buchanrumarchitects.co.uk T : 01444 239019		
Scale	Size	
1:1250, 1:500	A1	
01/2025	BRA	
Drawing number	Rev.	
25_001_PL_00_105	01	