


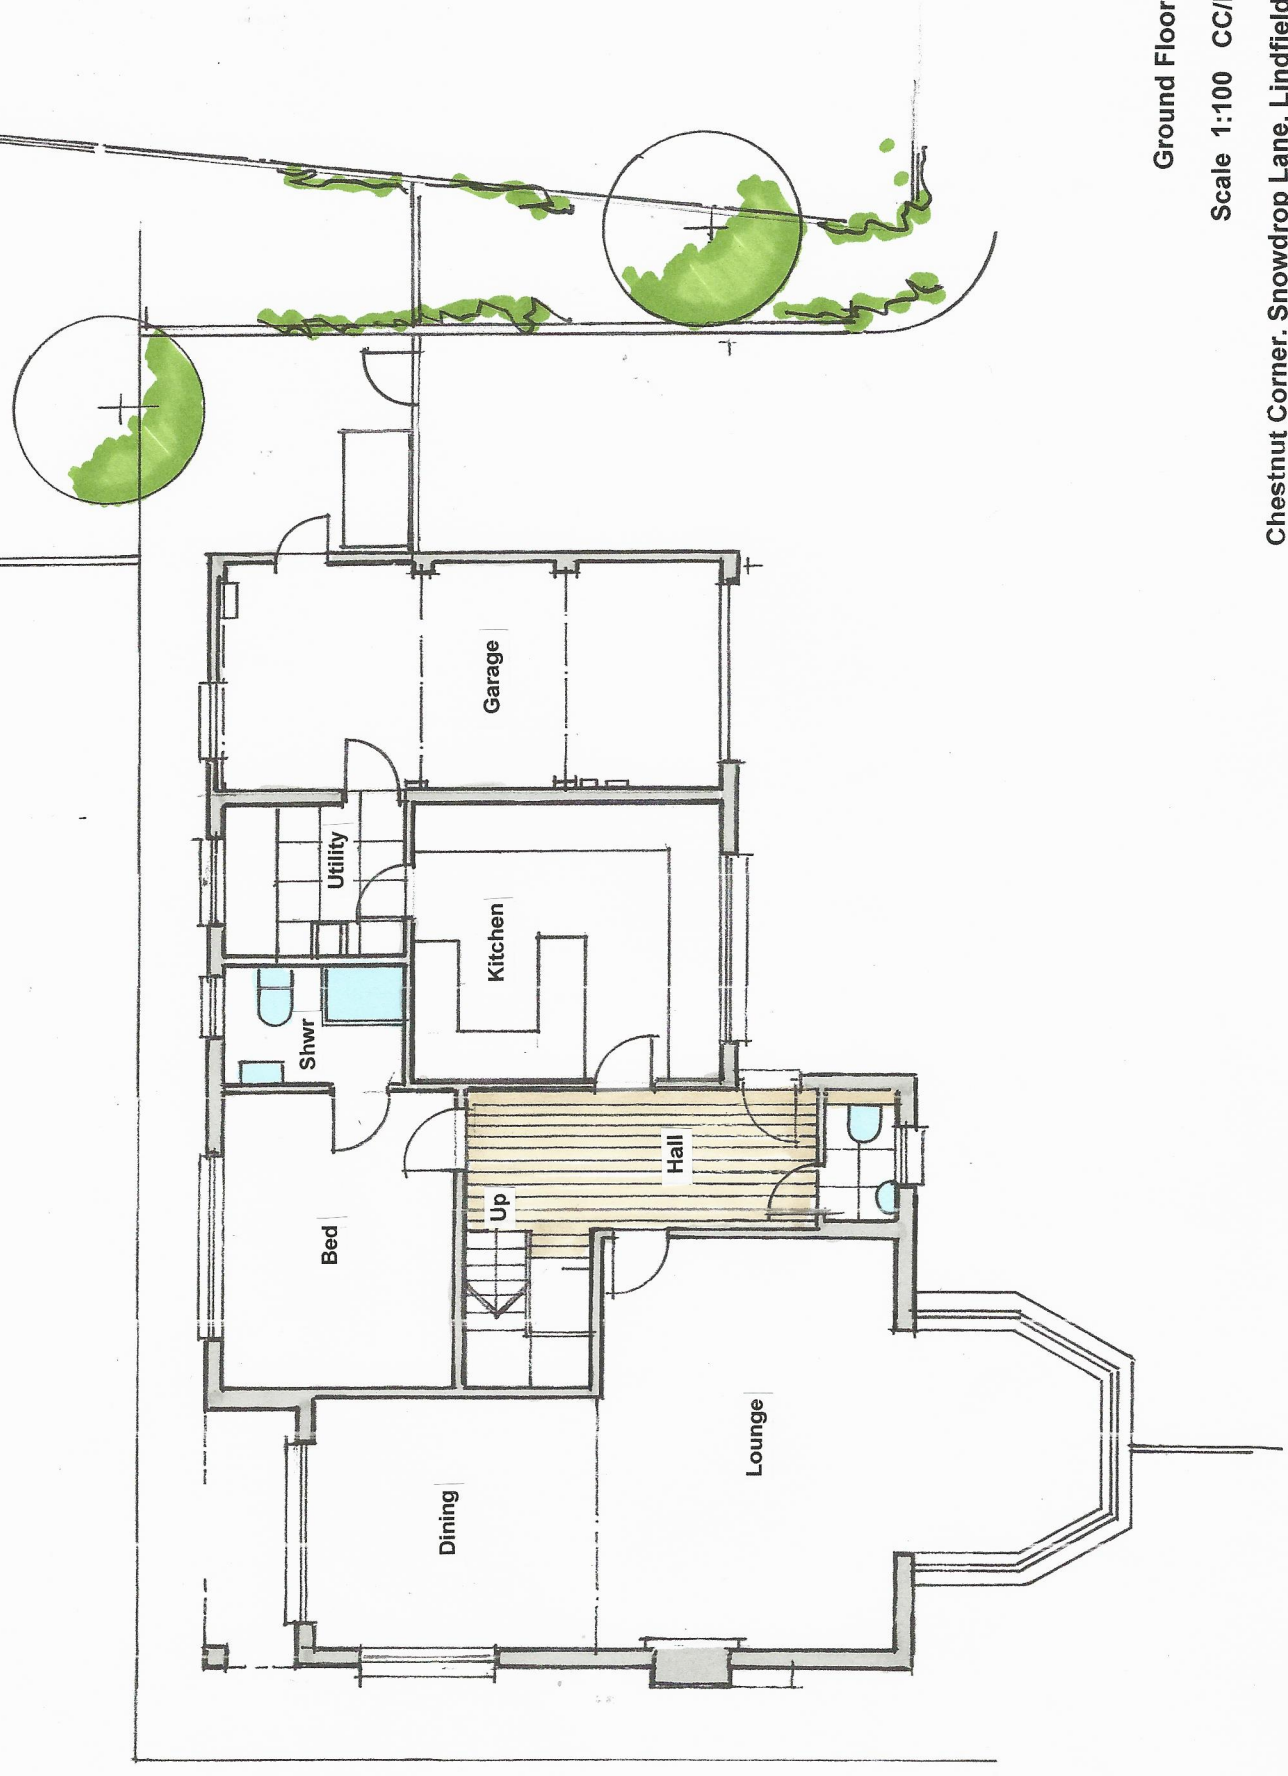

Ground Floor as Existing
Scale 1:100 CC/Planning/03
Chestnut Corner, Snowdrop Lane, Lindfield, RH16 2QE