


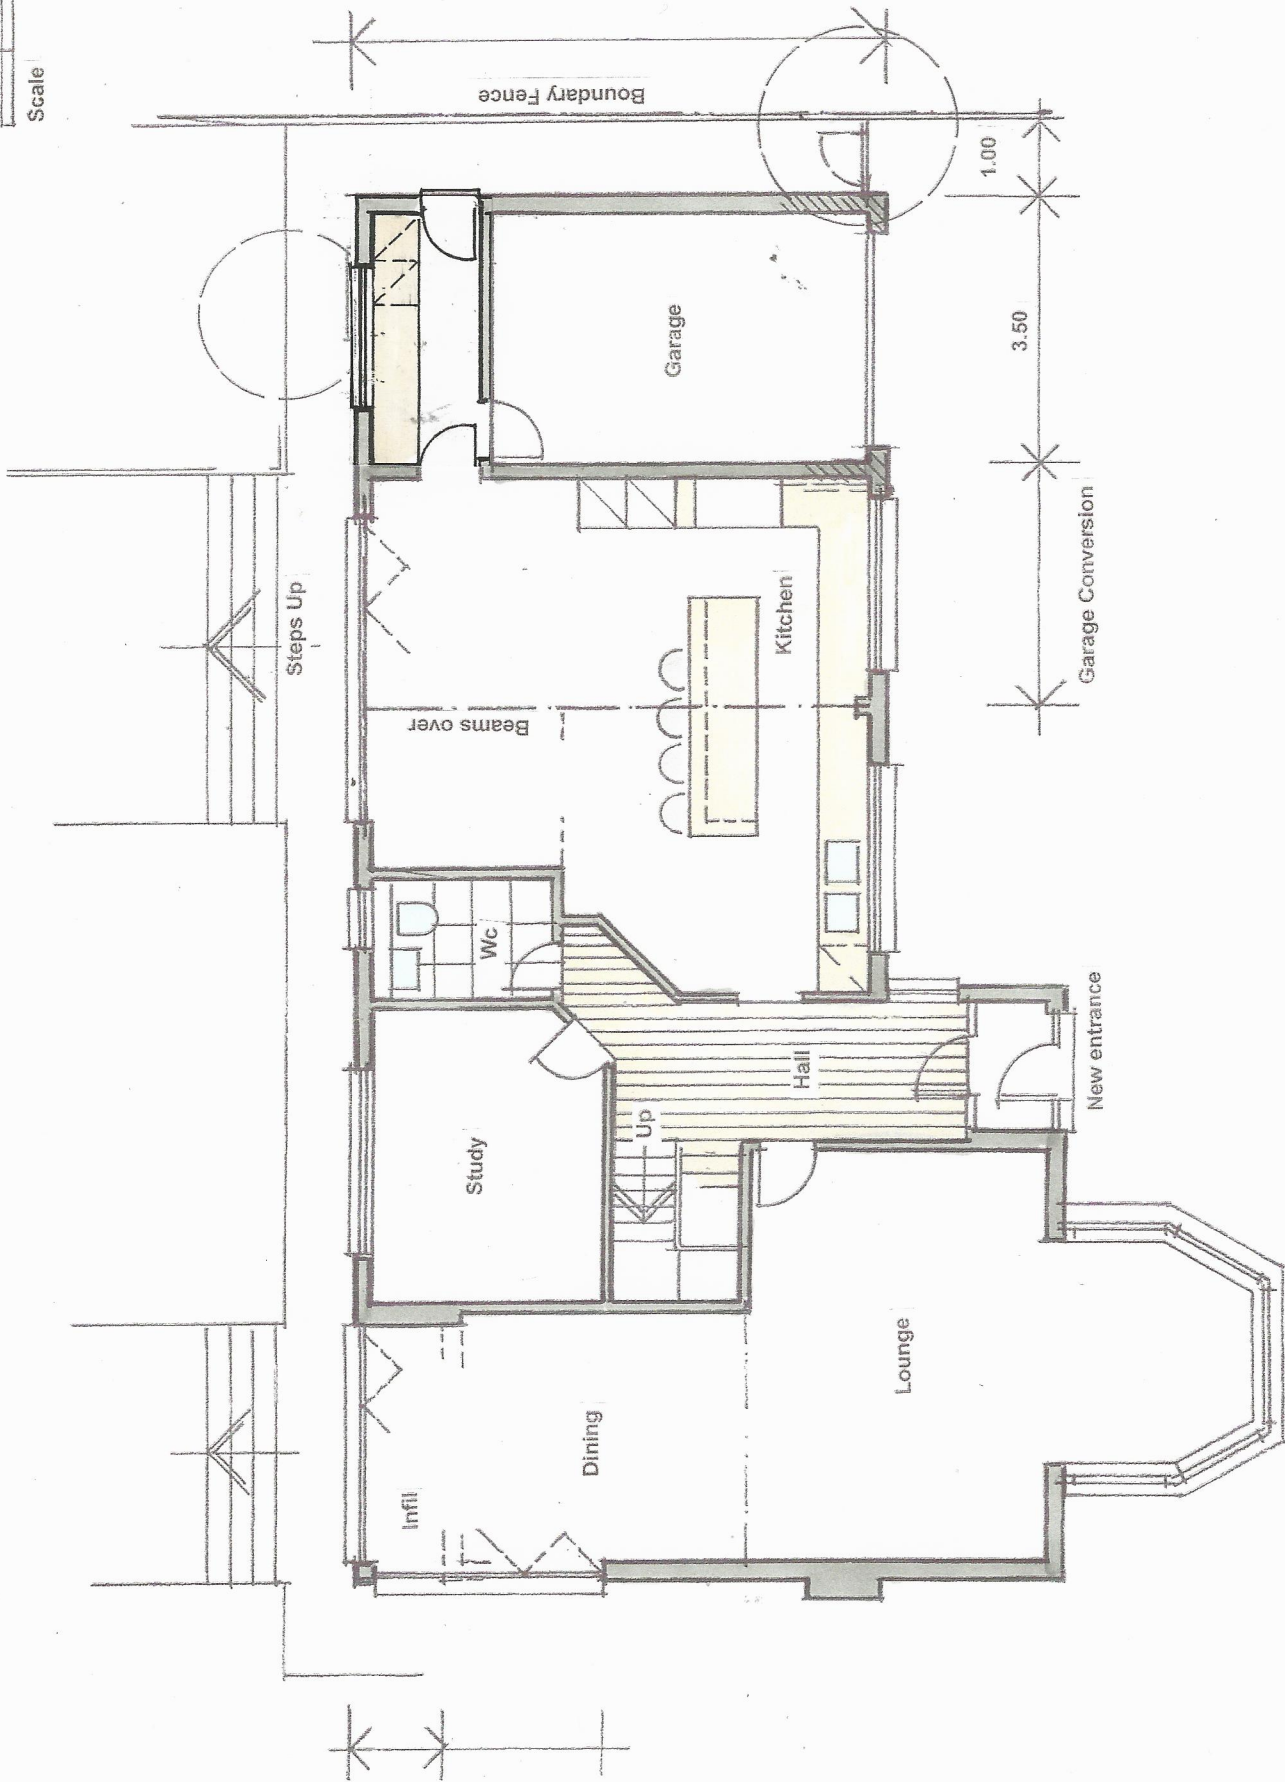

Ground Floor as Proposed

Scale 1:100 CC/Planning/05A

Chestnut Corner, Snowdrop Lane, Lindfield, RH16 2QE