




Proposed Dormer

Proposed New Dormers

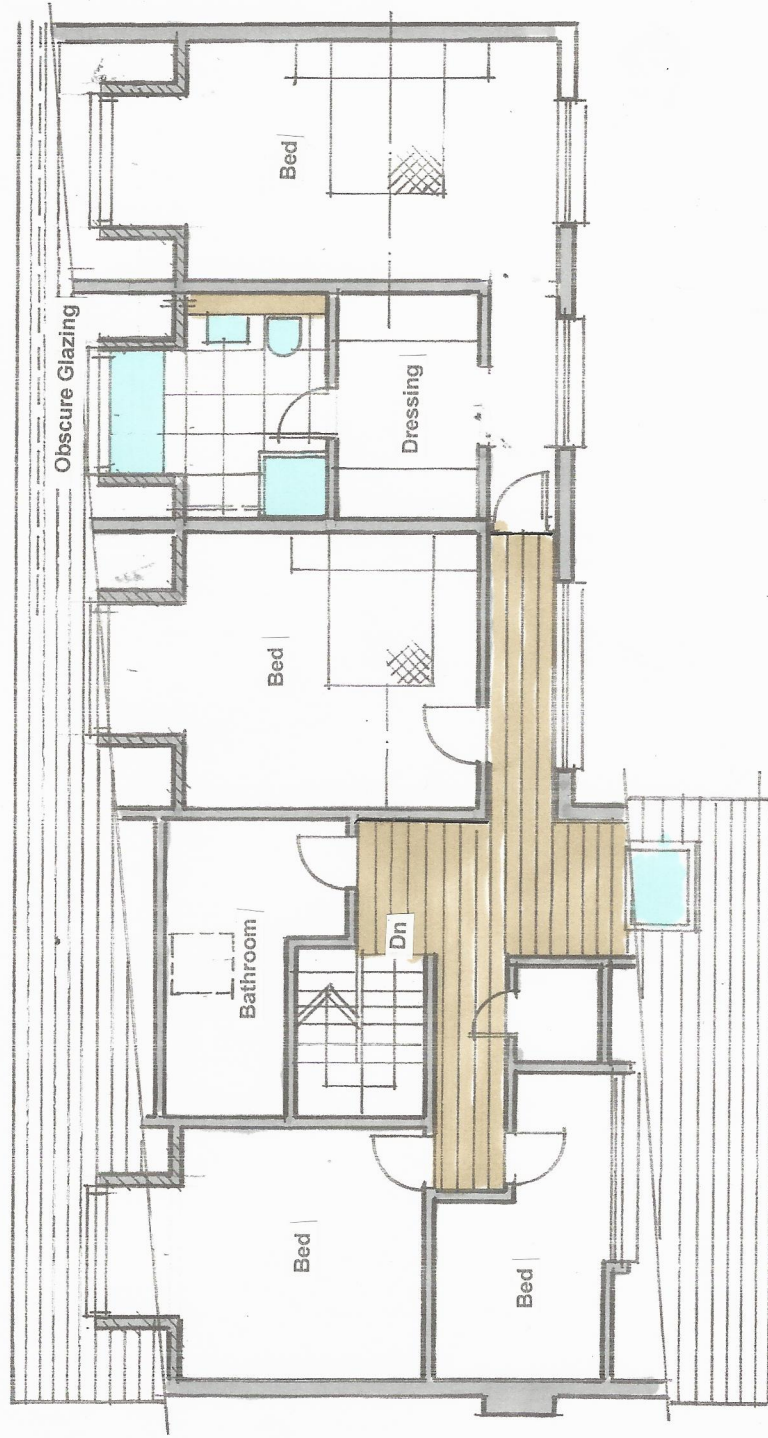

First Floor as Proposed

Scale 1:50 CC/Planning/06A

Chestnut Corner. Snowdrop Lane. Lindfield. RH16 2QE