



PROPERTY LINE SCHEDULE		
Type	Name	Area (Ha)
	OWNERSHIP BOUNDARY	14.84
	APPLICATION BOUNDARY	0.89

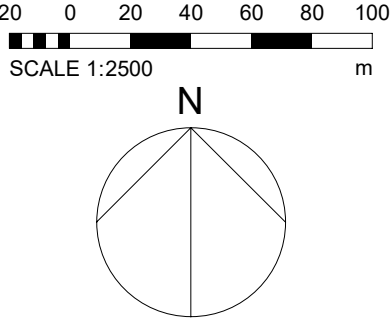

Architects are to be notified of any discrepancies.
Contractors must check all dimensions on site.
This drawing is subject to copyright laws and is for use on this project only.
This drawing is to be used solely for the information as titled only.
For other information refer to the latest revision of any cross referenced drawings.
To be read in conjunction with relevant design standards/protocols

This is a colour drawing. In order to ensure any subsequent reproduction is viewed correctly it should be printed in full colour.

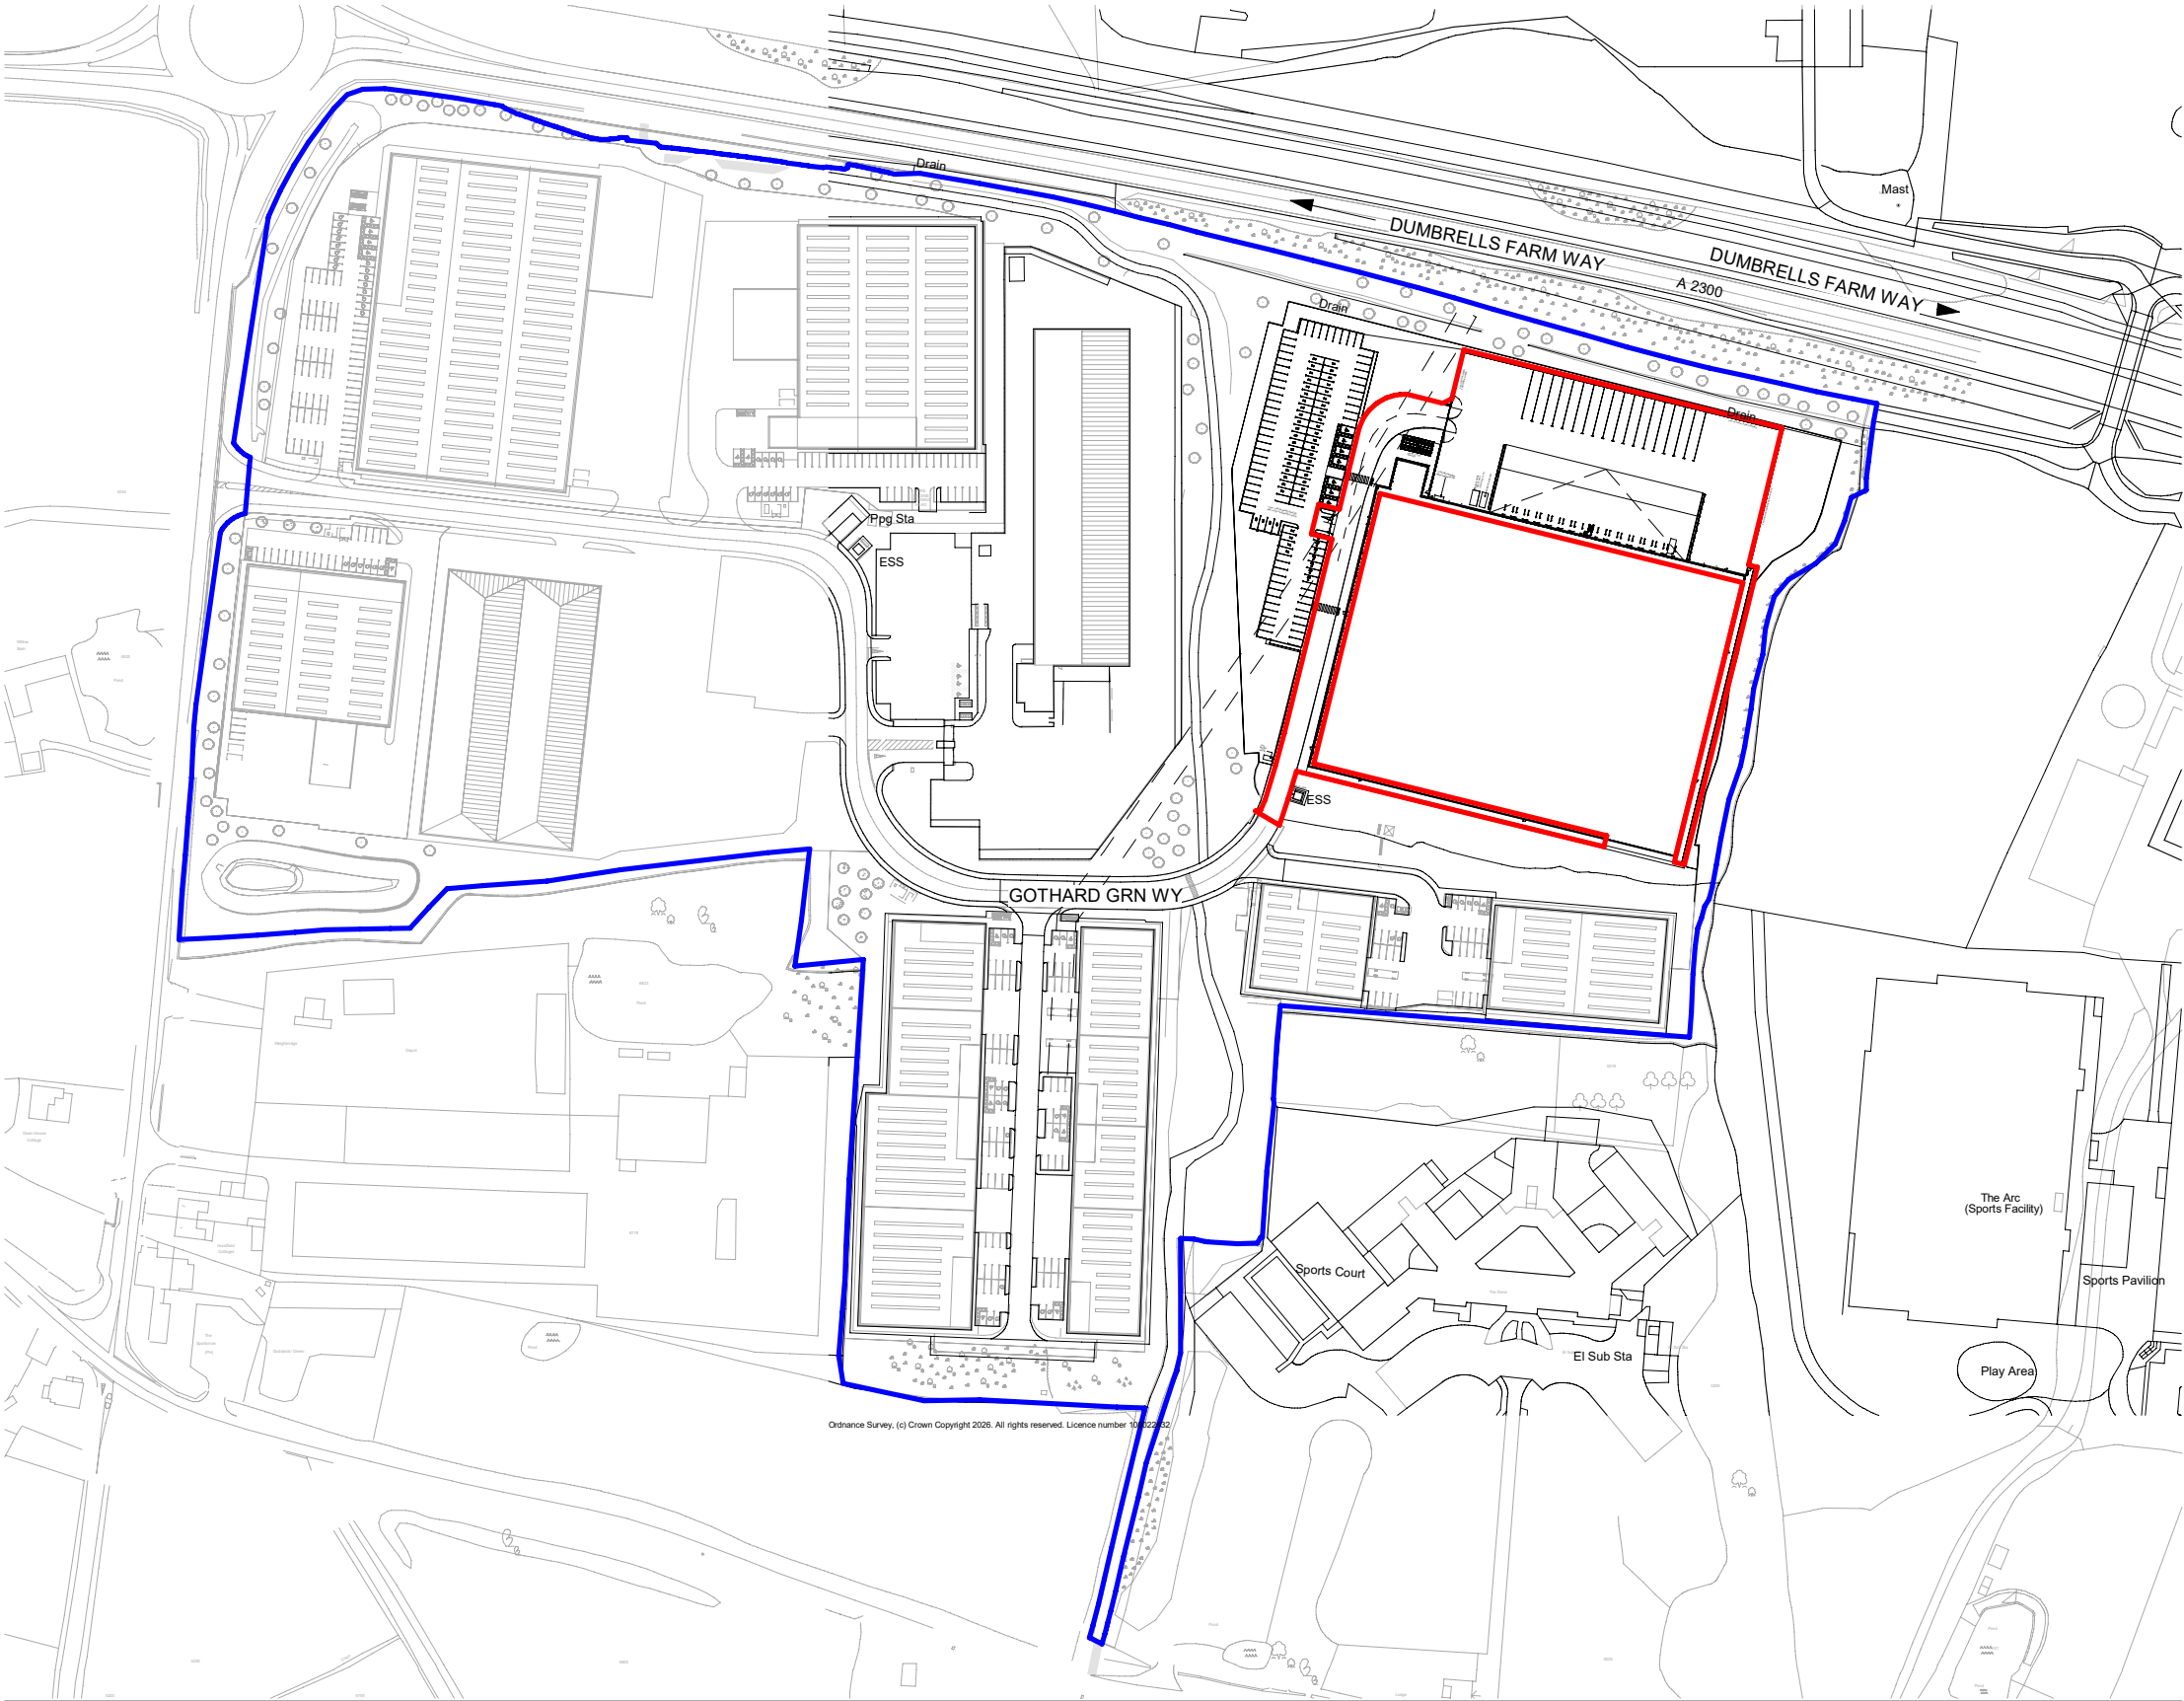

P8	OWNERSHIP BOUNDARY UPDATED	23.09.26	KR	AH
P7	OWNERSHIP BOUNDARY INCORPORATED	22.09.26	KR	AH
P6	RED LINE BOUNDARY UPDATED	18.09.26	KR	JN
P5	RED LINE BOUNDARY TREATMENT	17.09.26	JN	KH
P4	PLANNING ISSUE	11.09.26	KR	AH
P3	RED LINE BOUNDARY UPDATED	10.09.26	KR	JN
P2	GENERAL UPDATES	04.09.26	KR	AH
P1	ISSUE FOR COORDINATION PURPOSE ONLY	28.08.26	KR	JN

Rev	Description	Date	Dm	Ckd
-----	-------------	------	----	-----

Status
PLANNING

SMR

SMALLEY MARSEY RISPIN

ARCHITECTS

Floor 10 The Exchange Station Parade Harrogate HG1 1TS
01423 707 757 admin@smrarchitects.co.uk

Project
Unit 7 Panattoni Park, Burgess Hill
GOTHAR
GREEN WAY, HASOCKS BN6 9ZJ

Client



Drawing Title
SITE LOCATION PLAN

Proj Ref	Origin	Zone	Level	Type	Role	Num	Status	Rev
8161 - SMR	- 00	- ZZ	- DR	- A	- 2001	- S4	- P8	

SMR Job Ref	Sheet	Scale	Drawn
8161-00-2001	A3	1 : 2500	KR