
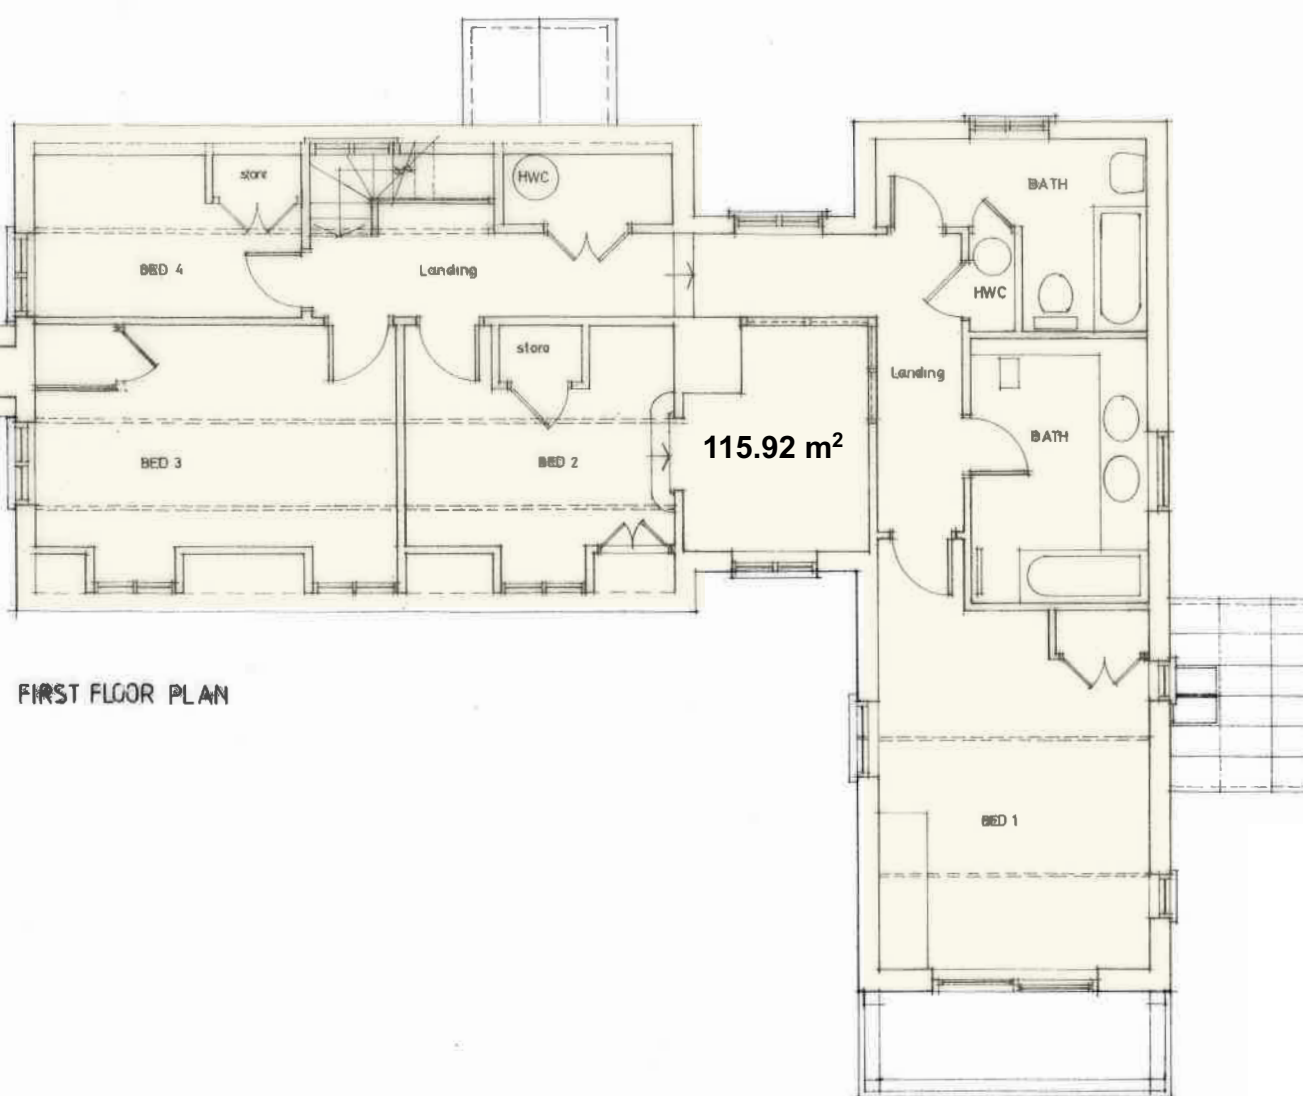
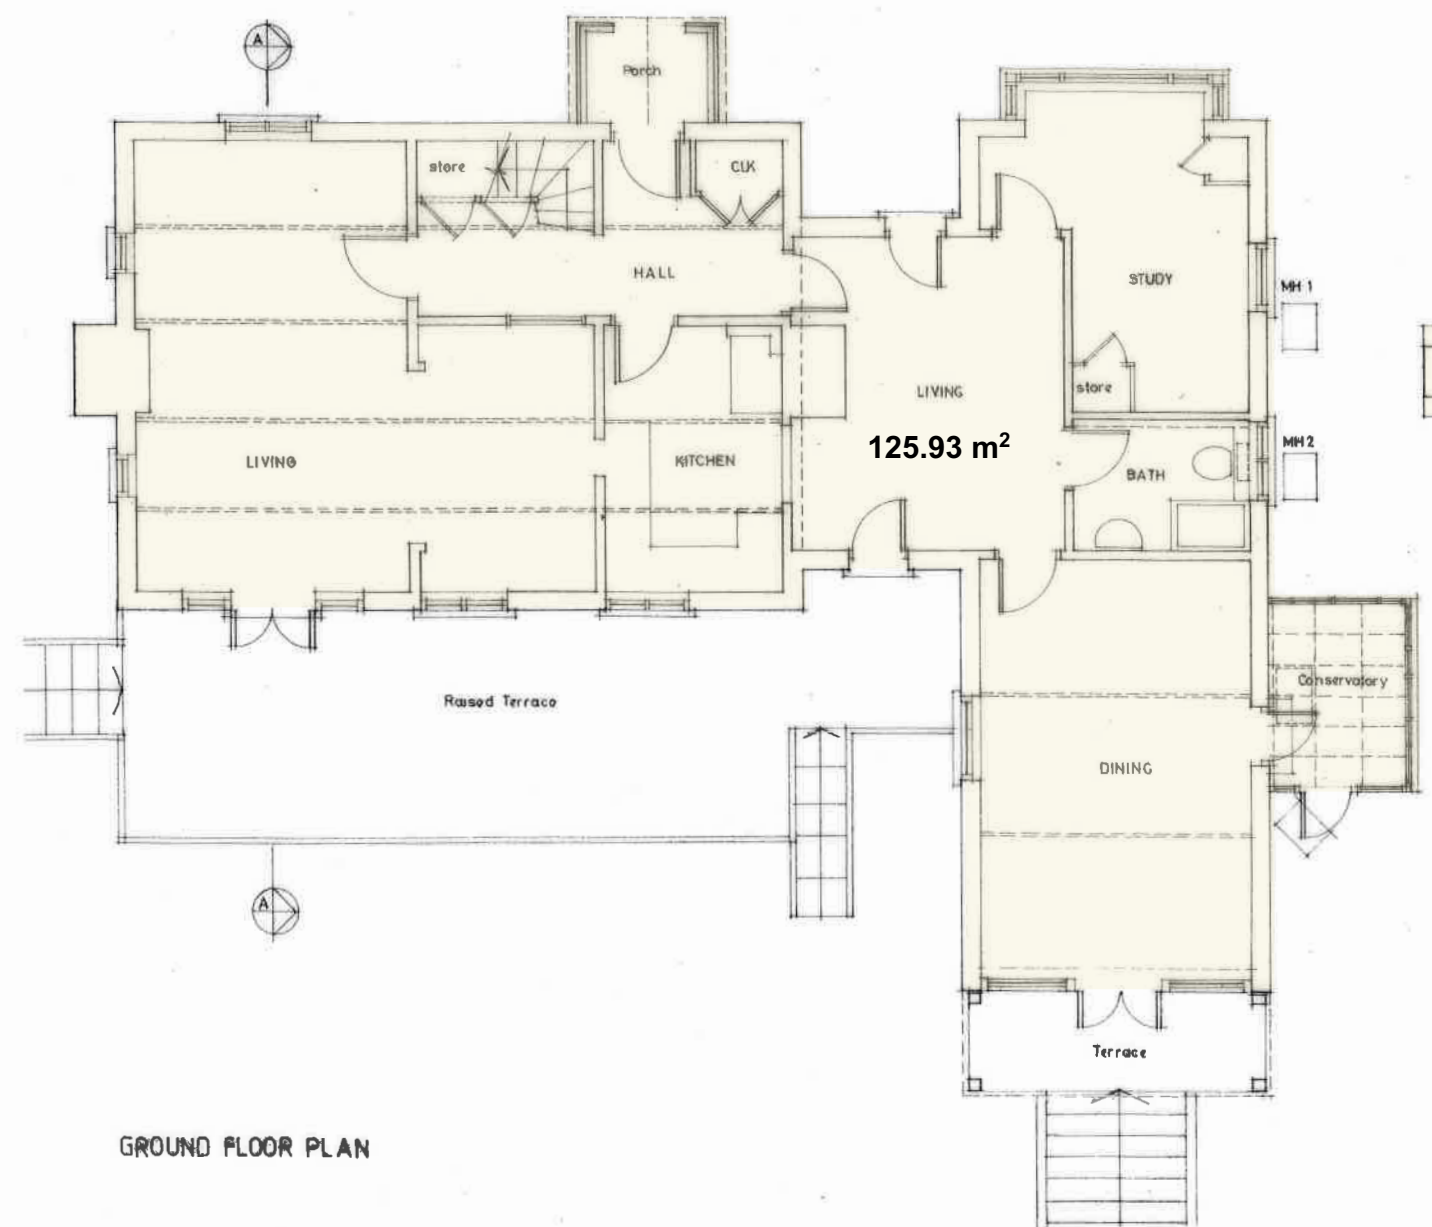
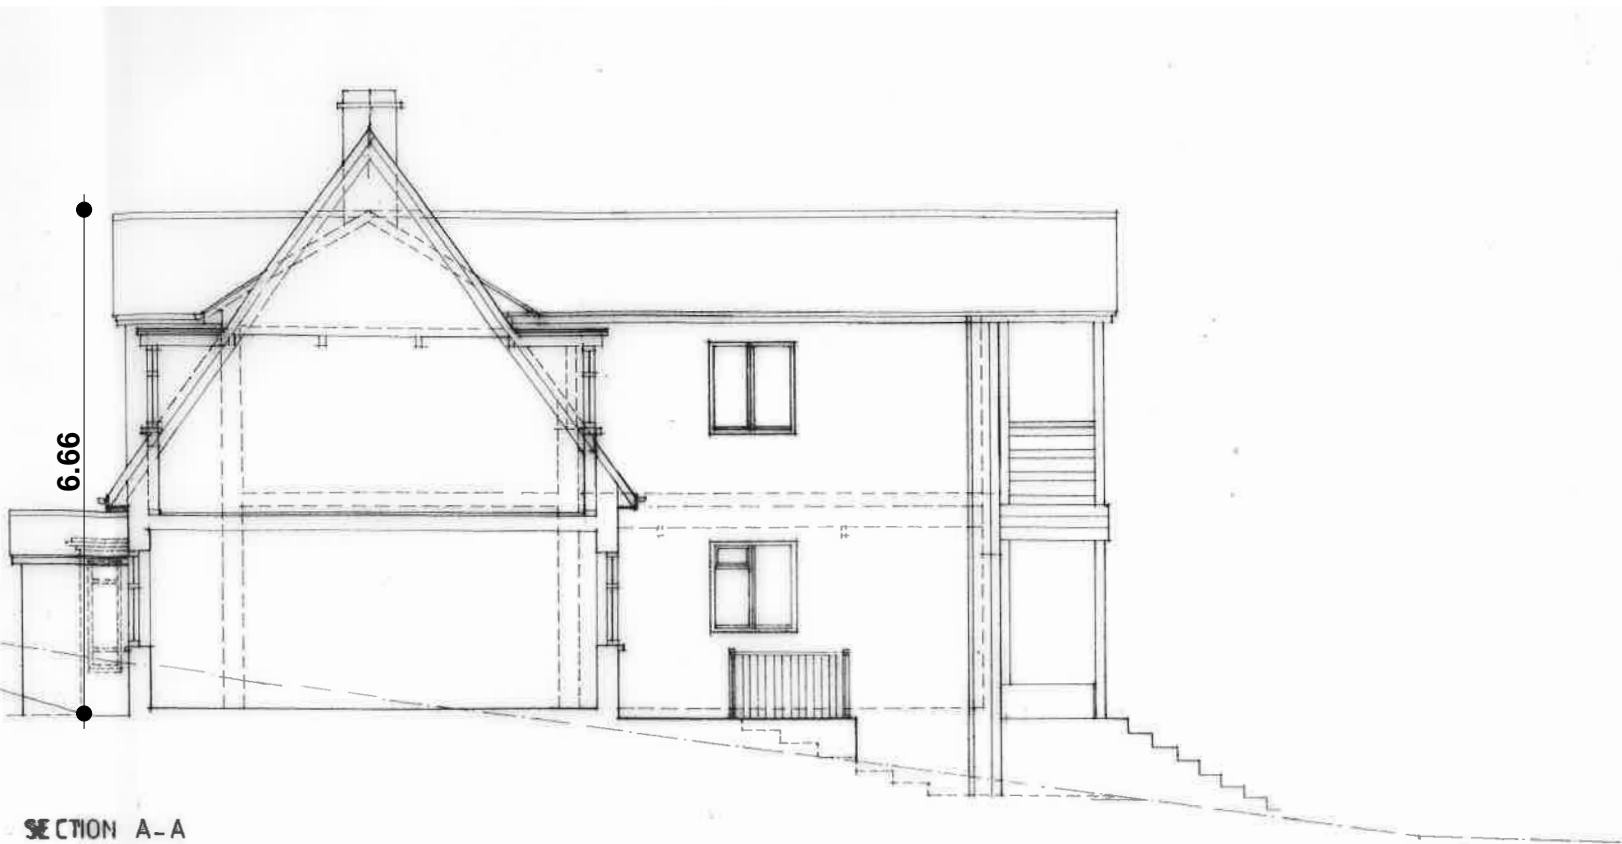


EXISTING DWELLING PLANS

DRAWN BY


RICHARD EWEN ARCHITECTS

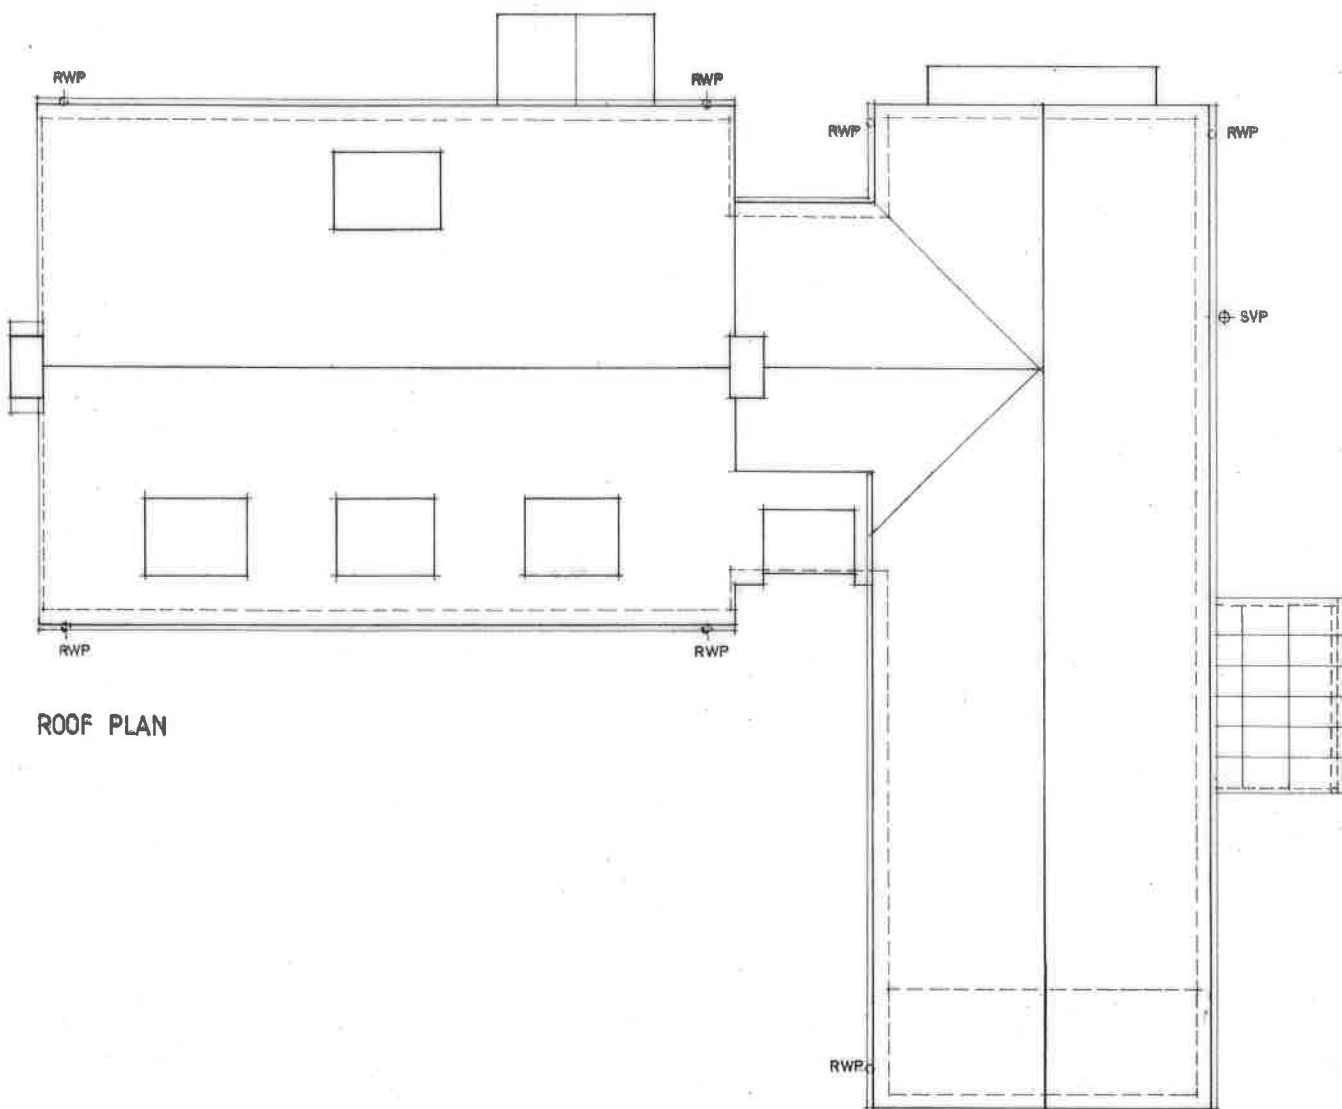

Area Schedule:

GEA (Gross External Area):
Ground Floor 125.93 m²
First Floor 115.92 m²
Total **241.85 m²**

GIA (Gross Internal Area):
Ground Floor 107.22 m²
First Floor 95.63 m²
Total **202.85 m²**

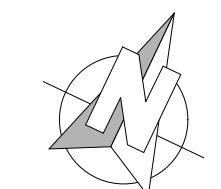

0 1 2 3 (m)

Schedule of Materials:

Existing House

Roof 'Main Structure': Clay Tiles
Main Structure: Brick

Status: **ISSUE**

C	15/07/2025	EF	PH	PA	GR	Drawing Status Changed to Issue
B	10/07/2025	EF	PH	PA	GR	GIA Information Added
A	08/07/2025	EF	PH	PA	GR	Information Added
	03/07/2025	EF	PH	PA	GR	Planning Application Prepared
Rev	Date Drawn	Drawn By	Checked By	Project Notes		

PETER HUF
ARCHITECTURE
The Control Tower | 12 De Havilland Drive | Brooklands
Weybridge | Surrey | KT13 0YP

Title: **PLANNING APPLICATION
SELF-BUILT
REPLACEMENT DWELLING**

Client: **Lance & Fiona Smith**

Site Address: Summer Lodge
Copyhold Lane
Cuckfield
Haywards Heath
RH17 5EB

Architect: **Peter Huf** (M.Arch., Dip.L., Ing., IFH)

Plan: Existing Dwelling Plans

Scale: 1:100@A1

Drawing No.: b140c