


Planning Drawings

Existing Layout

Scale 1 : 100 2000mm

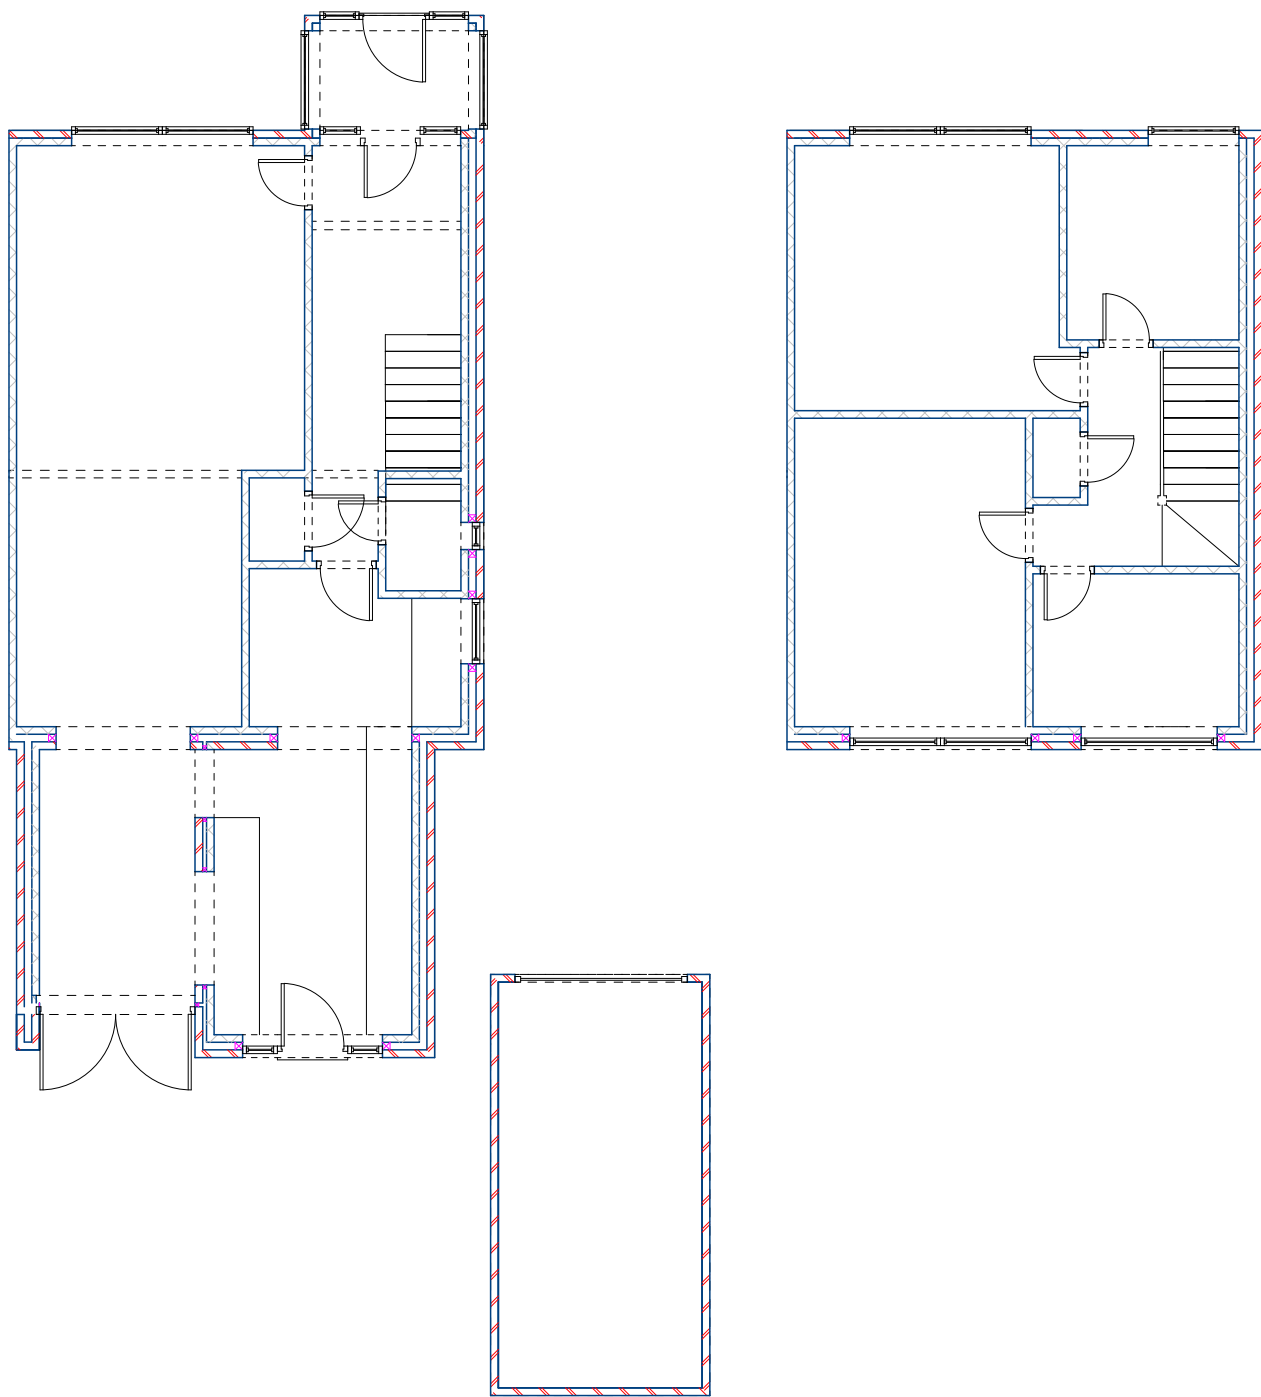

Elevations Existing

Scale 1 : 100 2000mm




- 1. All Dimensions In Millimetres Unless Otherwise Stated
- 2. New Roof Tiles to match existing in type ,colour & face
- 3. New facing brickwork to match existing
- 4. The requirements of the party wall act should be observed
- 5.No part of the proposed extension ,including Foundations and gutters, should encroach the property boundary

Photographic Survey




Elevations Proposed

Scale 1 : 100 2000mm

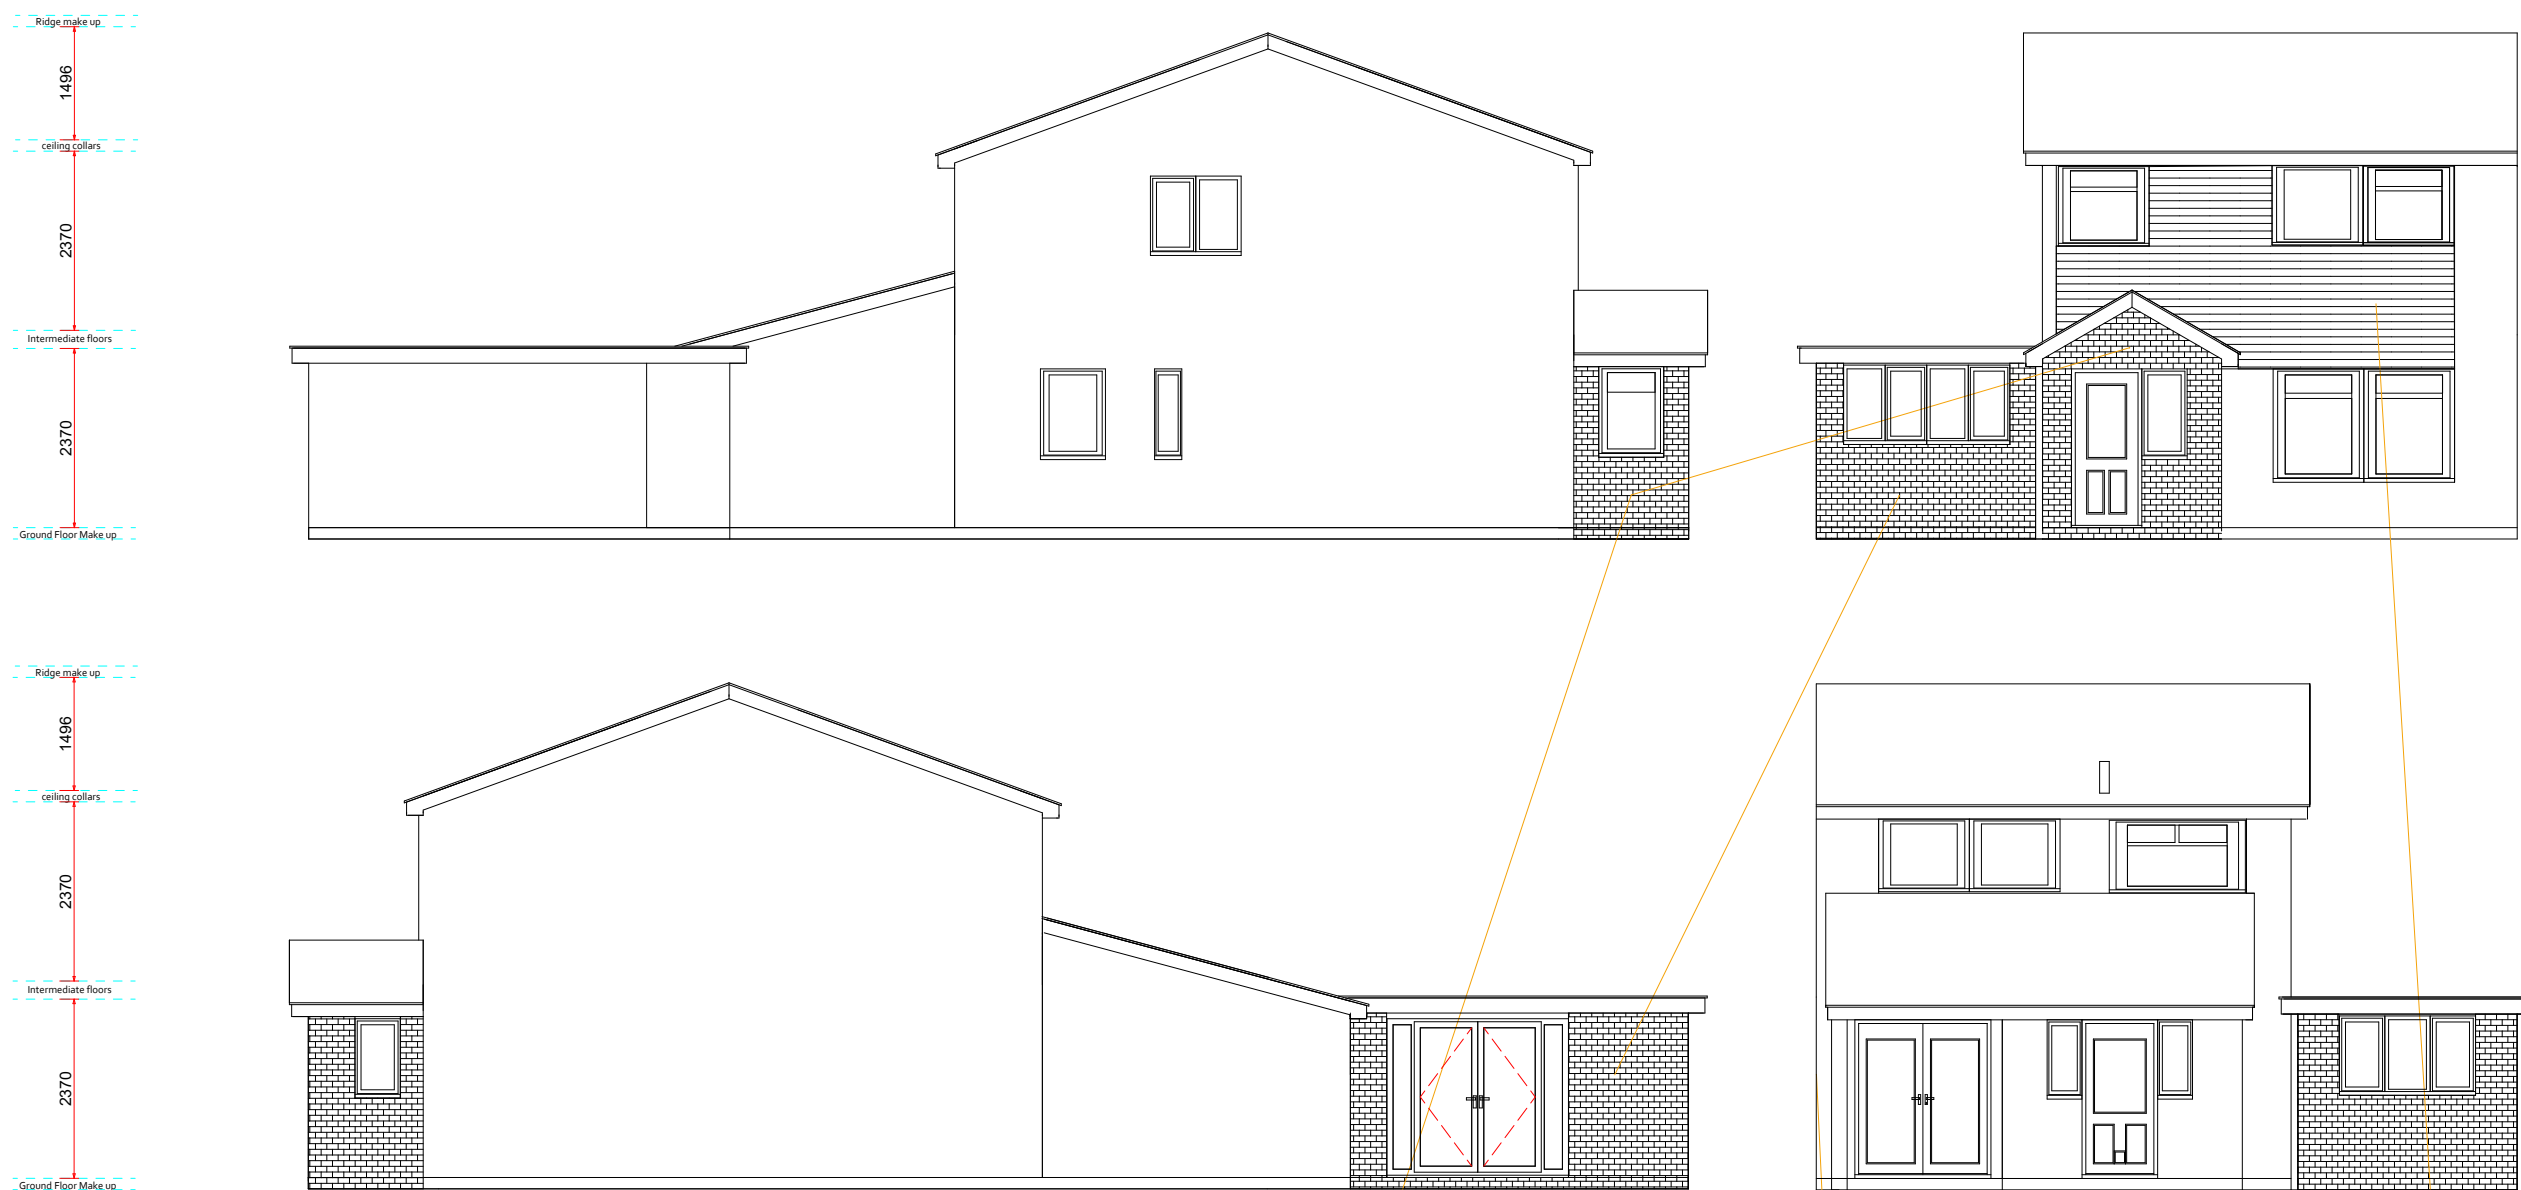

Proposed Layout

Scale 1 : 100 2000mm

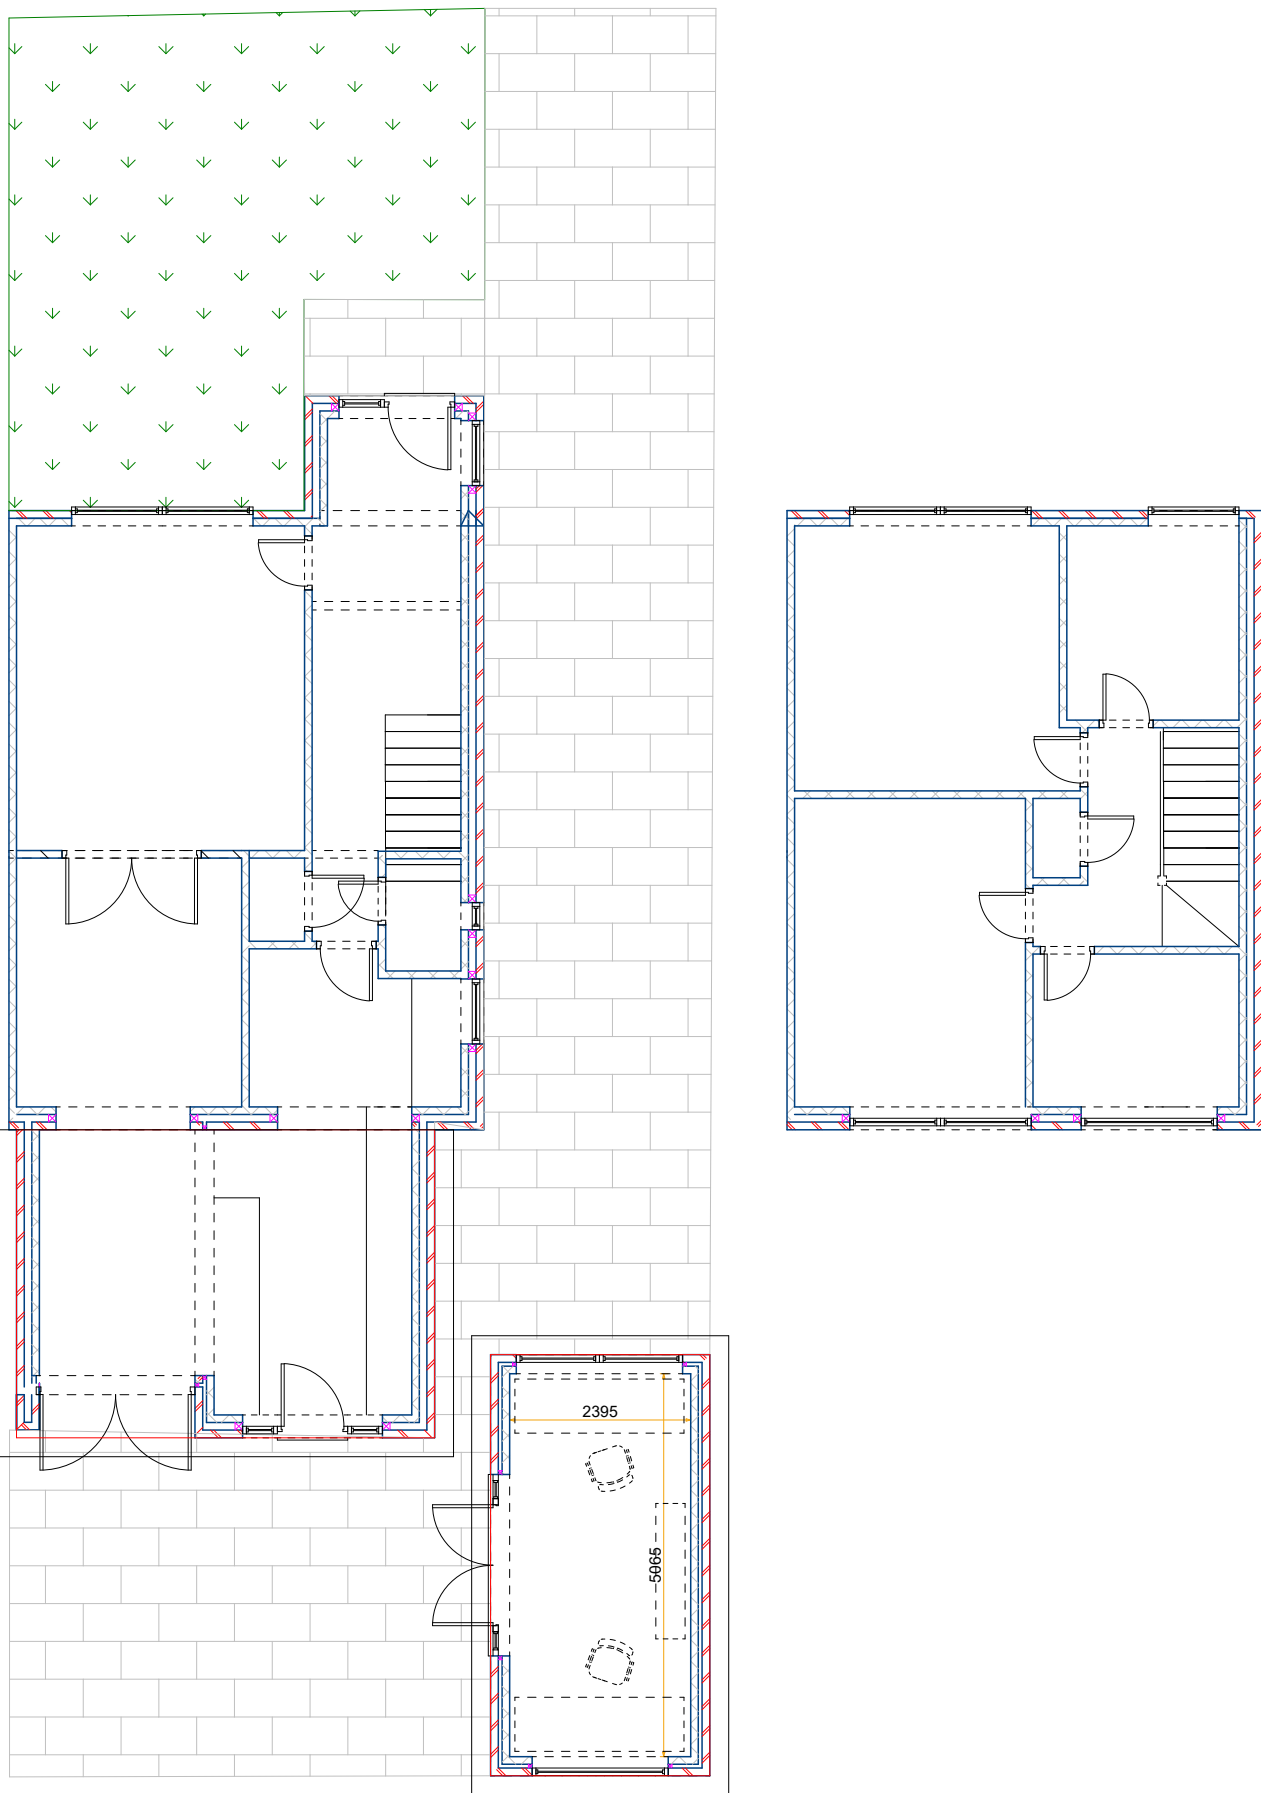

THIS IS NOT A WORKING DRAWING.
The information provided is either for client information, planning consideration or shows compliance under the building regulations. It does not purport to provide all the information necessary to carry out construction works and could be subject to variation in detail.
ALL MEASUREMENTS TO BE CHECKED ON SITE
NOTE: FITMENT SUPPLIERS SHOULD TAKE SITE MEASUREMENTS
Prior to commencement of work on site, dimensions and particulars should be checked and any discrepancies reported immediately to Jones projects Architectural DO NOT SCALE.

Material schedule



Brickwork Match



Brickwork Match



White Cladding

Client - Mark smith

Address - 72 Barnmead,
Haywards Heath,
RH16 1UZ

Page Size - A1 2000mm

